


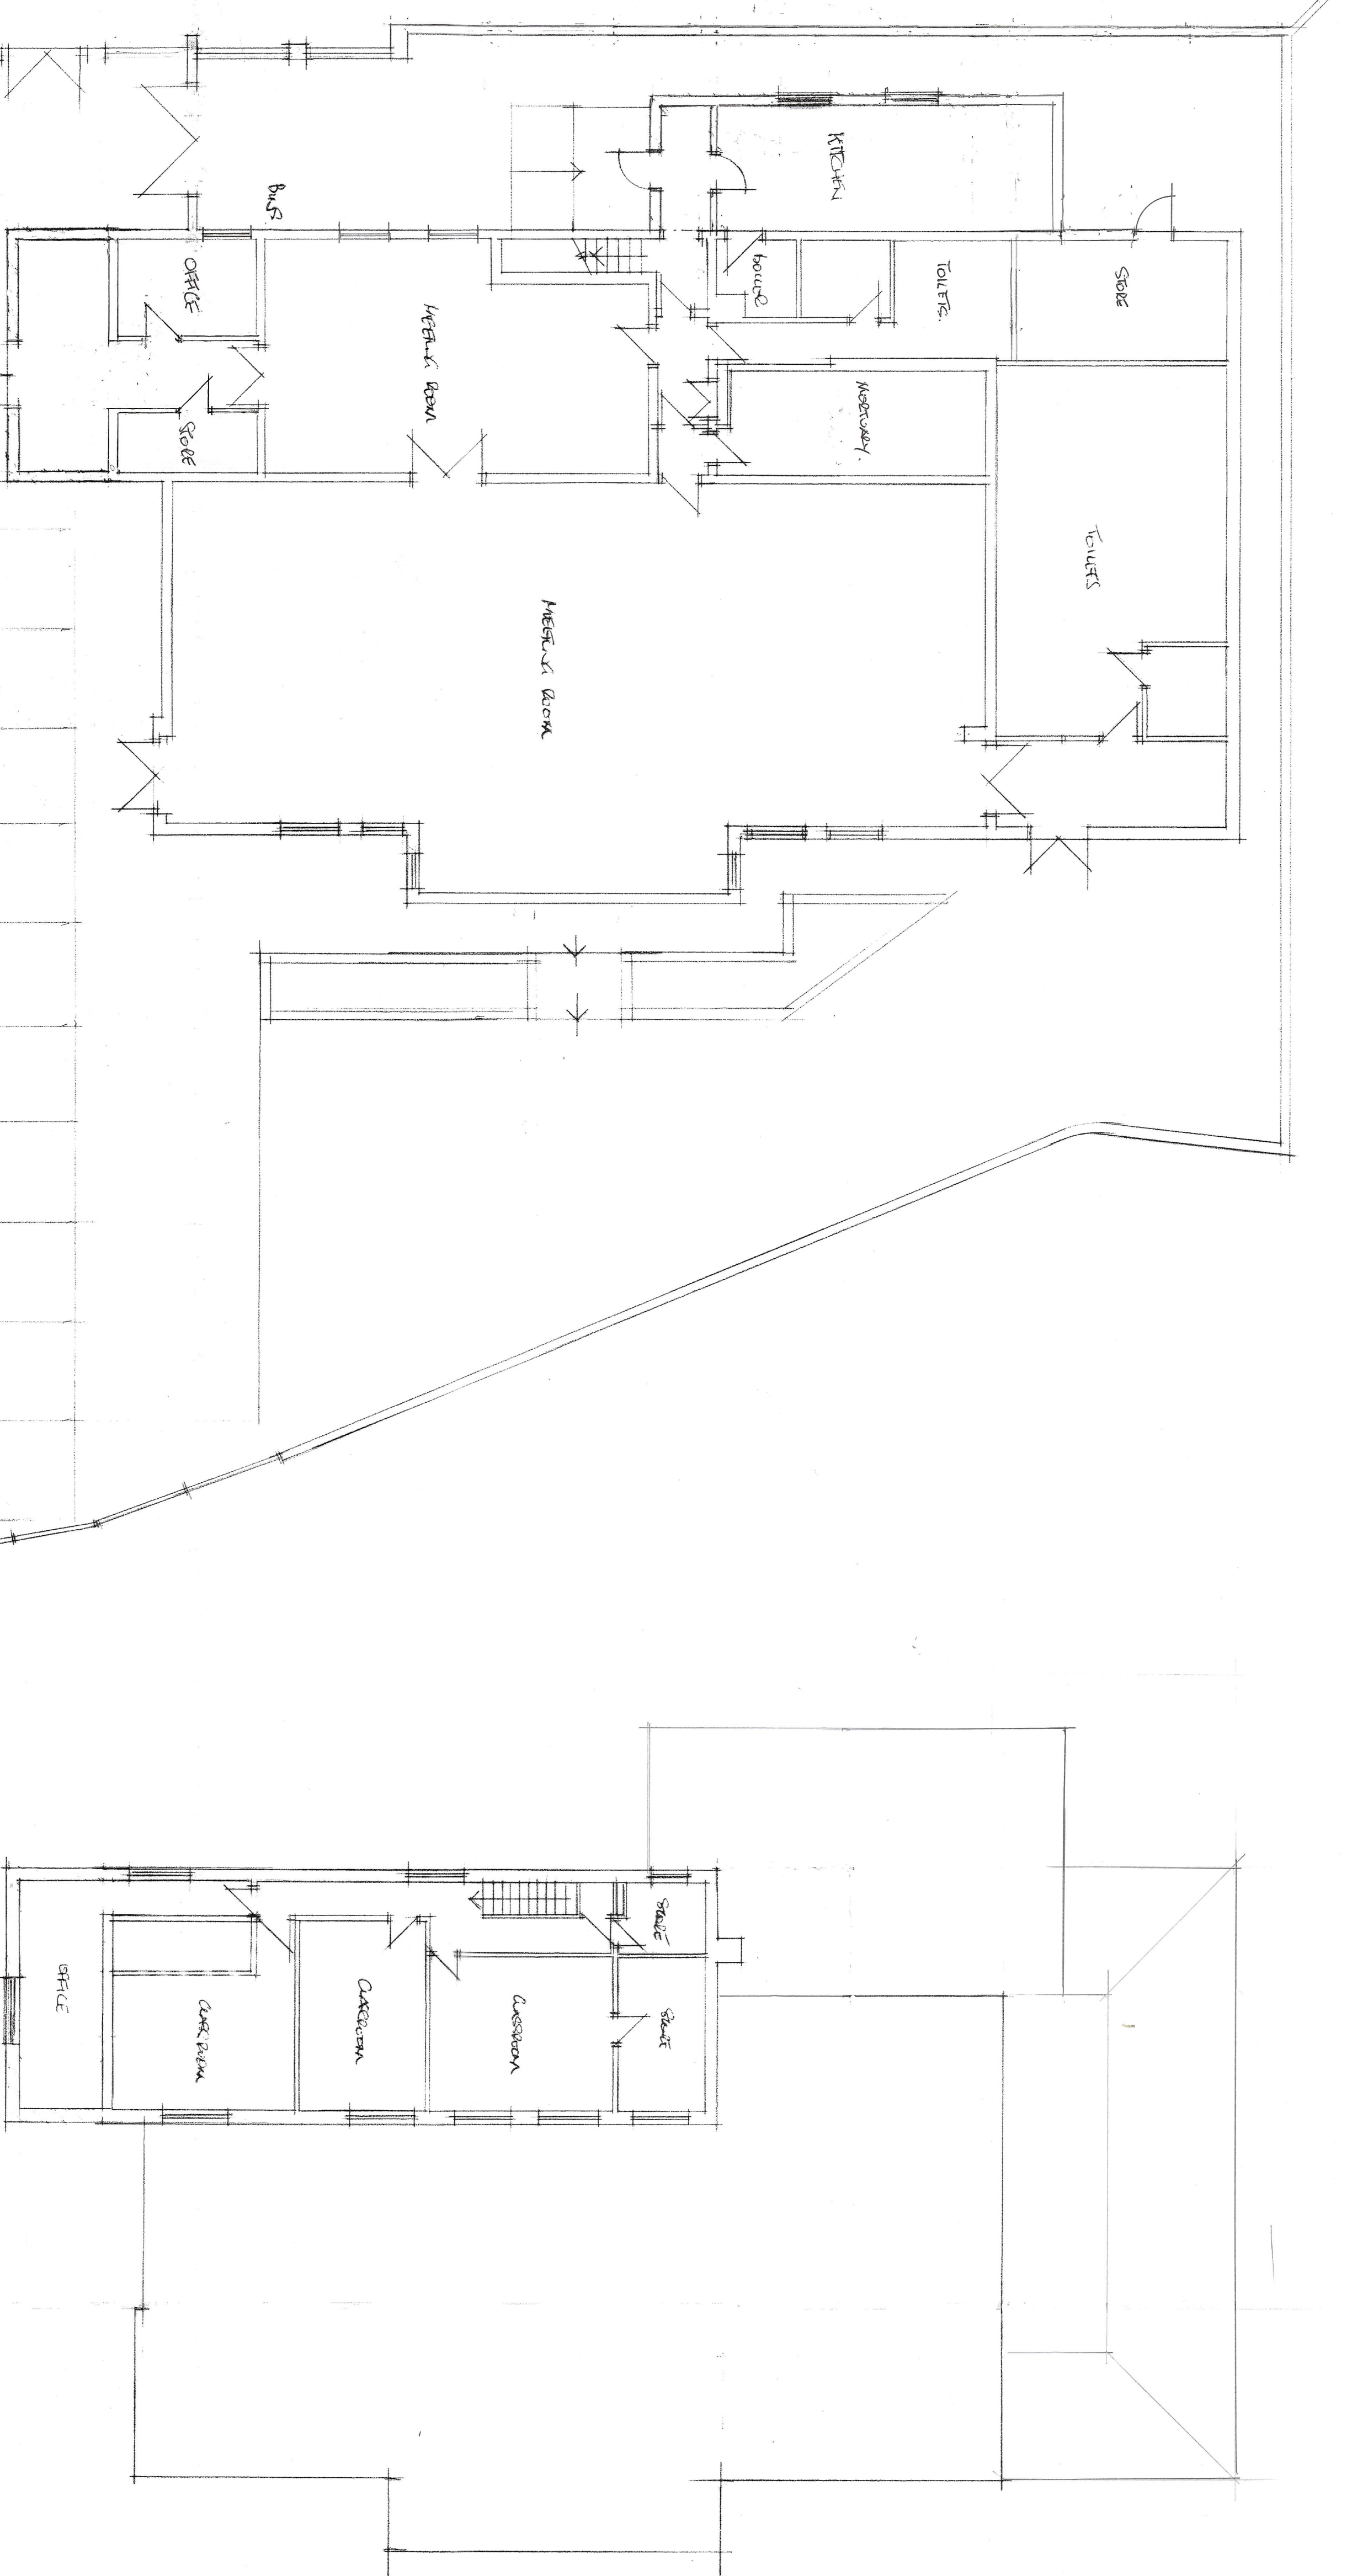

CLIENT
ARRAHMAN ISLAMIC COMMUNITY
16 BEDWELL STREET CENTRE
MOSS SIDE M16 7JN

JOB TITLE
PROPOSED REAR EXTENSION

DRG. TITLE
PLANS AS EXISTING

HOLBOROW + ORMESHER
Limited
architectural & interior design
Station House
Adams Hill
Knutsford
Cheshire WA16 6DN
telephone : 01565 852275
fax : 01565 750501

ISSUE	ORIGINAL	1	2	3	4	5	6	7
REVISION								
DATE								
DRAWN								
CHECKED								
APPROVED								
SCALE	1:100 at A1							

DRAWING NUMBER
1378/25/01