


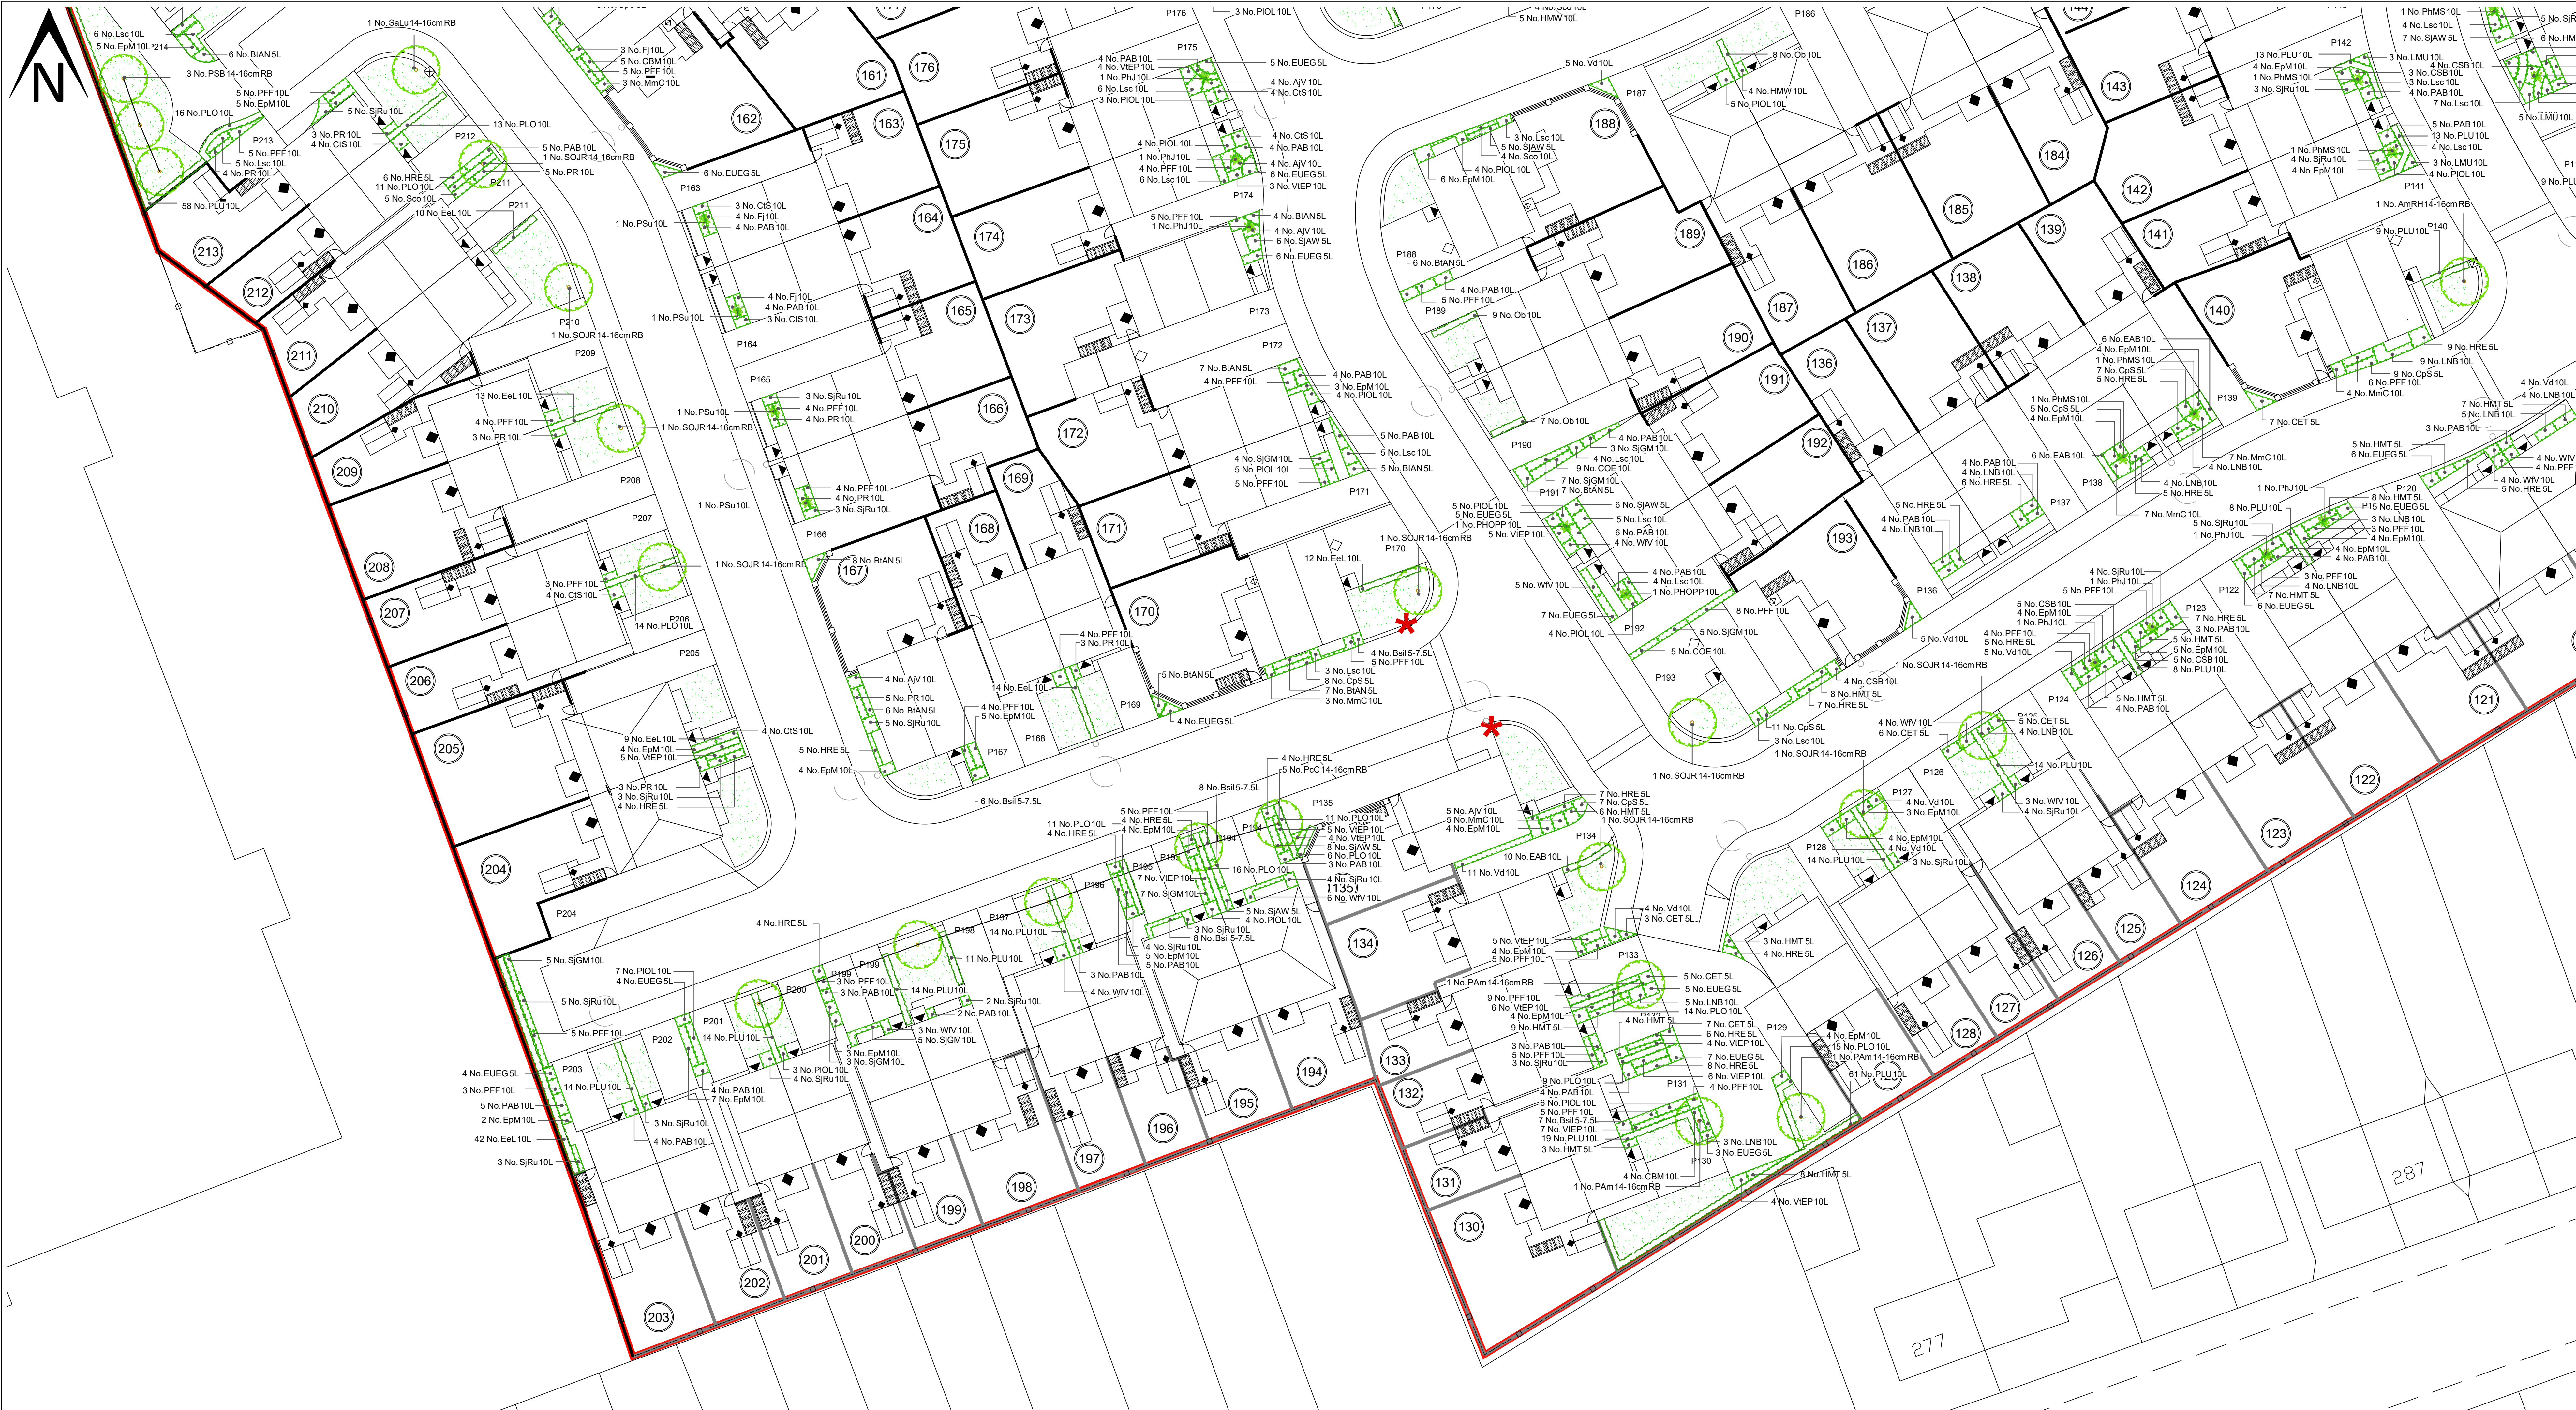

NOTES:

For details of species refer to Plant Schedule, on sheet 03.

All soft landscaping to strictly conform to Countryside Properties Plc Performance Specification for Soft Landscape Works.

All Street Trees to be minimum 2m clear stems.

No species, centre, size etc.... is to be amended without the prior approval of the landscape architect.

Shrub Bed Topsoil:
The level of shrub bed topsoil is to be finished 50mm below the adjacent paving and grass so that when bark mulch is applied it does not spill over.

The use of pesticides and other non-organic garden chemicals are to be kept a minimum to prevent any cumulative effects within the food chain.

Good horticultural practices shall be implemented within the planting scheme e.g. use of peat-free composts and mulches and application of non-residual pesticides.


All trees / shrubs to be checked by a structural engineer in compliance of NHBC requirements for design of foundations.

For tree planting details refer to final sheet Typical Tree Pit Detail Semi Mature Tree In Soft Landscape Areas and Typical Tree Pit Detail Extra Heavy Standard Tree In Soft Landscape Areas.

Do not scale.

KEY

- Shrub / Specimen / Hedge planting (Min. 450mm deep, prepared topsoil to BS 3882:2015).
- All hedging to be evened up / clipped on planting (apart from Lavender if due to flower).
- Area to be turfed (front gardens), turfed/seeded (Rear gardens / POS) (Min. 150mm deep, prepared topsoil to BS 3882:2015).
- Proposed standard tree type in soft landscape.
- Lighting

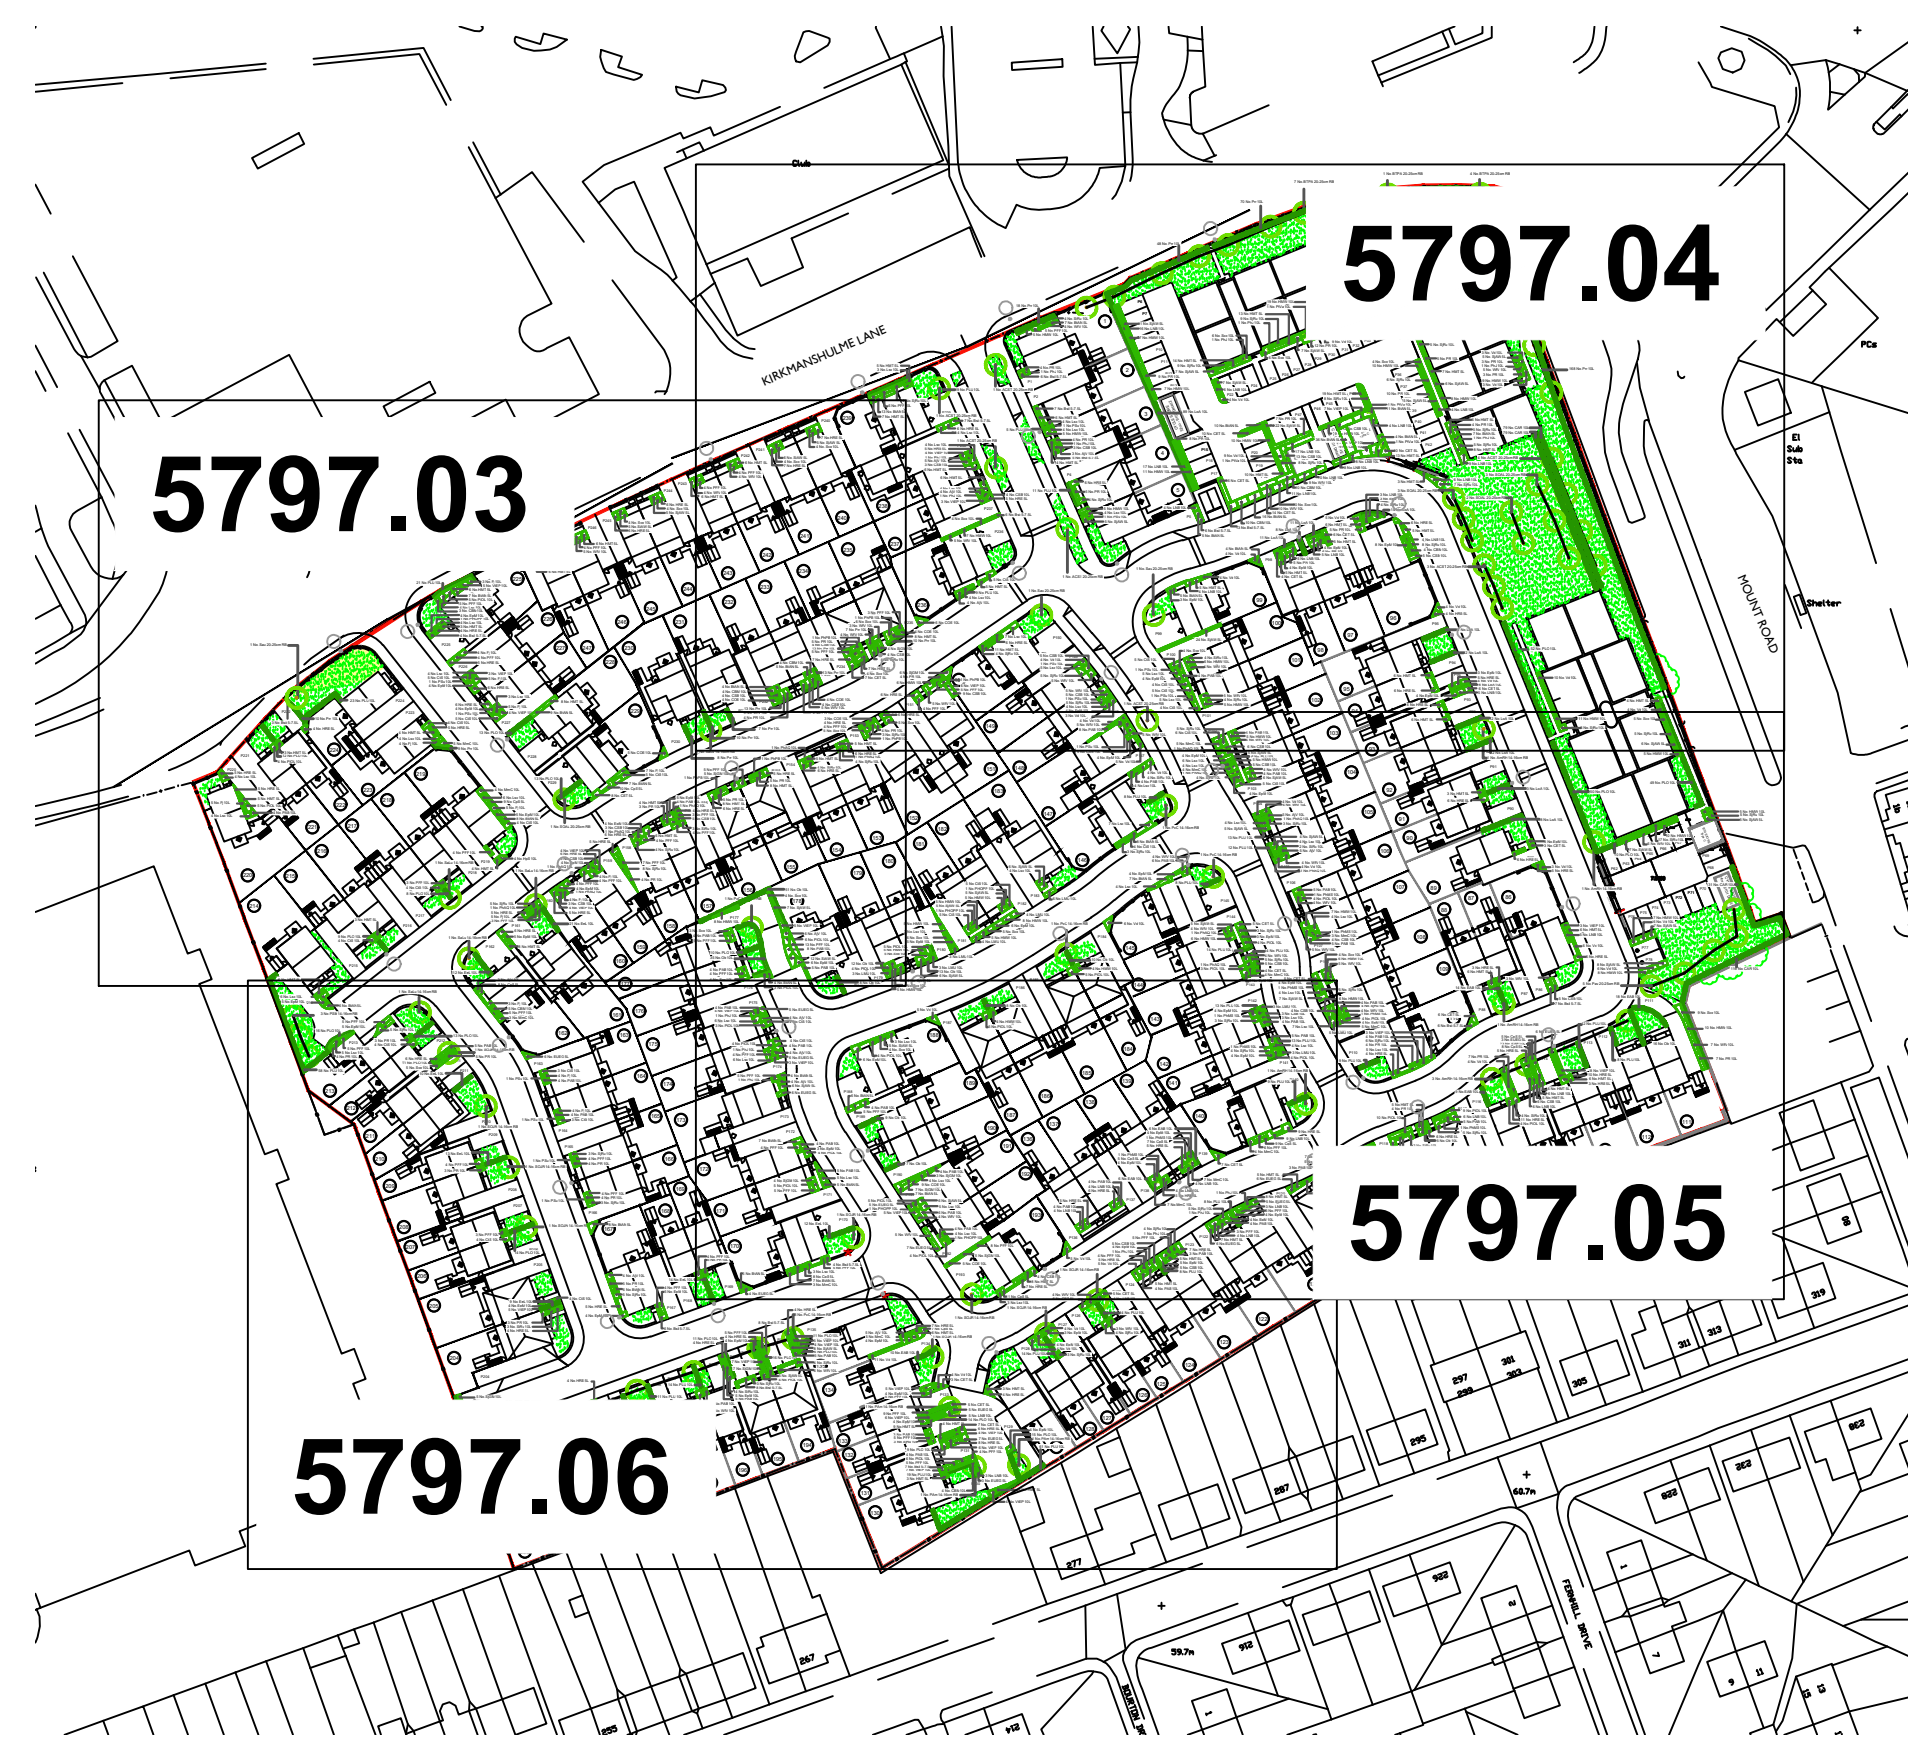

D	02.08.24	NC	Amends to latest layout	NC
C	11.03.22	NC	Landscape adjusted, plots 26 & 203	NC
B	24.02.22	NC	Amends to latest layout	NC
A	12.05.21	NC	Amends to layout, lighting, highways tracks added	NC
Rev	Date	By	Description	CHK'd

tba Landscape Architecture

Trevor Bridge Associates Ltd
Ashtott Oak Batts
Stamford Street West
Ashtott-under-Lyne
Lancs OL6 7FW

Tel: 0161-804 2099
E-mail: info@trevorbridge.co.uk

COUNTRYSIDE
Places People Love

Countryside Properties (UK) Limited
Pennywell House
381 Bridgewater Place
Bridgewater Park, Birchwood
Warrington, Cheshire, WA5 4EQ
Tel: 01902 369000 Fax: 01902 369001
www.countrysideproperties.com

Site: **Belle View, Manchester**

Site: **Landscape Detail**

Scale: **1:200**
Date: **August 2020**
Drawn by: **NC**
Checked: **JWV**

Drawing no: **5797.06**
Sheet no: **4 of 4**
Project: **E**