


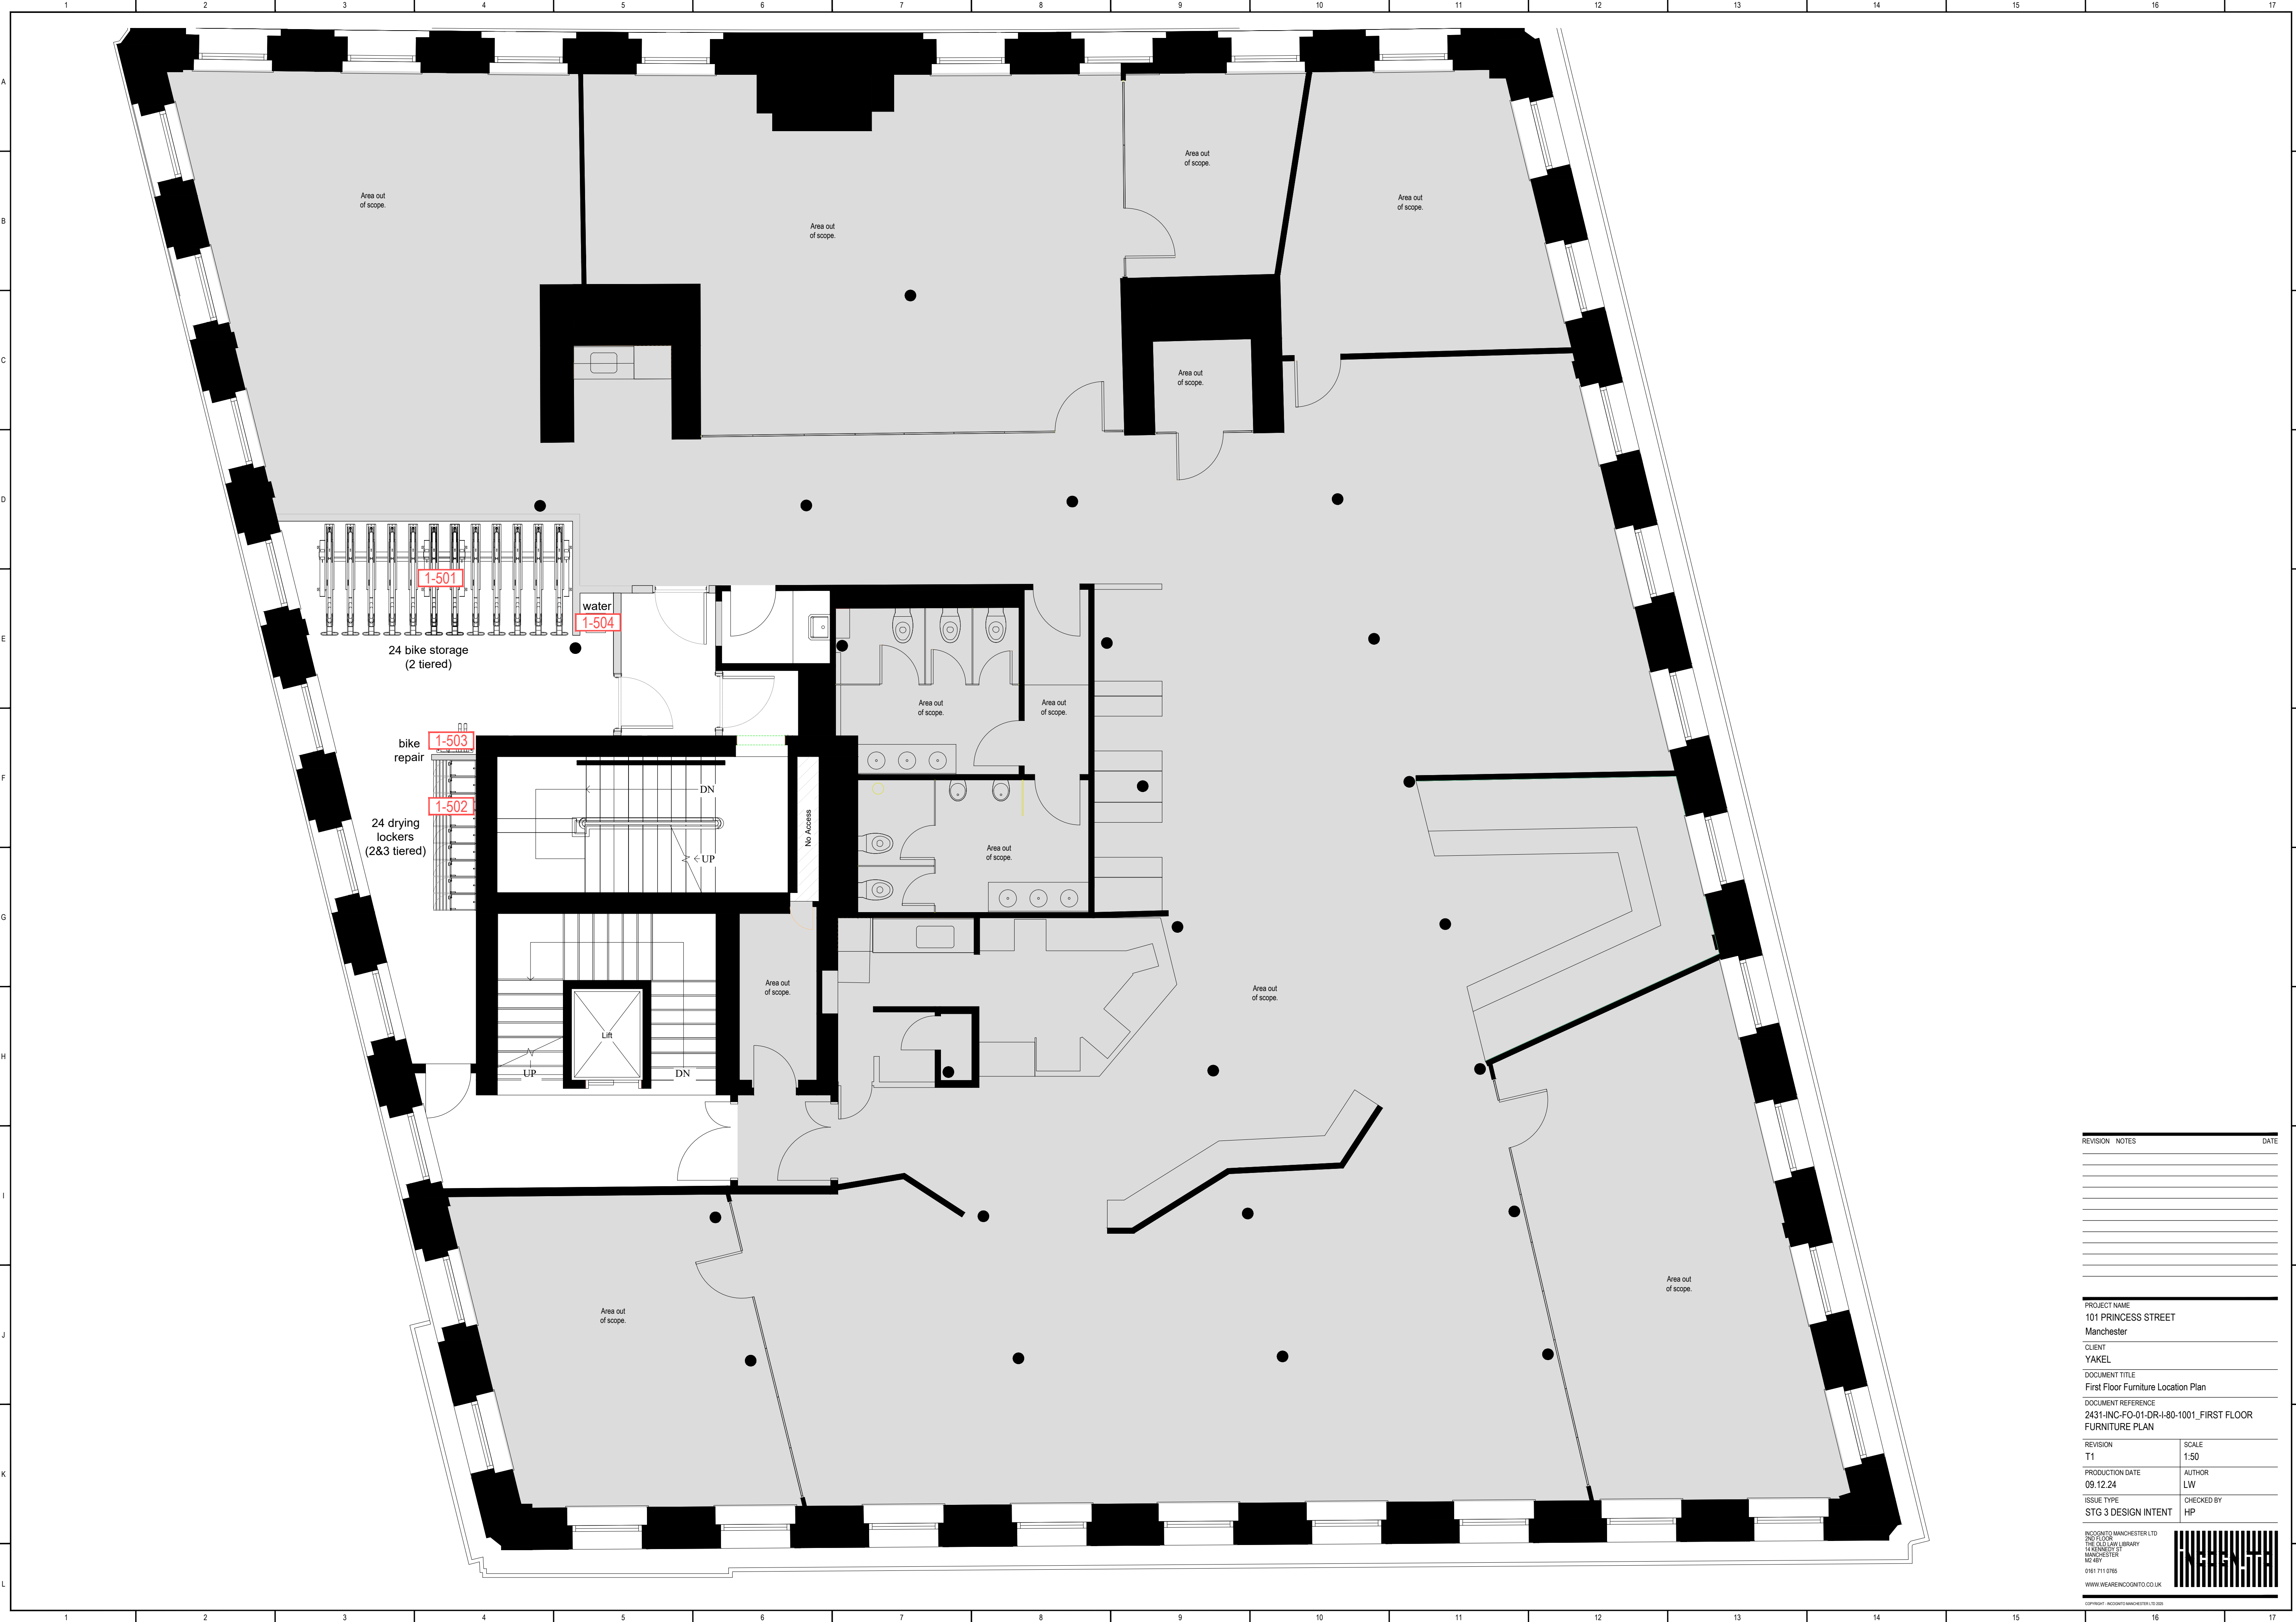

REVISION	NOTES	DATE

PROJECT NAME
101 PRINCESS STREET
Manchester

CLIENT
YAKEL

DOCUMENT TITLE
First Floor Furniture Location Plan

DOCUMENT REFERENCE
2431-INC-FO-01-DR-I-80-1001_FIRST FLOOR FURNITURE PLAN

REVISION
T1

SCALE
1:50

PRODUCTION DATE
09.12.24

AUTHOR
LW

ISSUE TYPE
STG 3 DESIGN INTENT

CHECKED BY
HP

INCQINQTO MANCHESTER LTD
2ND FLOOR
THE OLD LAW LIBRARY
14 ROBERTS ST
MANCHESTER
M2 8BY
0161 711 0785
WWW.WEAREINCQINQTO.CO.UK

COPYRIGHT - INCQINQTO MANCHESTER LTD 2025