





SECTION D-D - LONGSECTION
SCALE: H 1:100,V 1:40. DATUM: 59.000

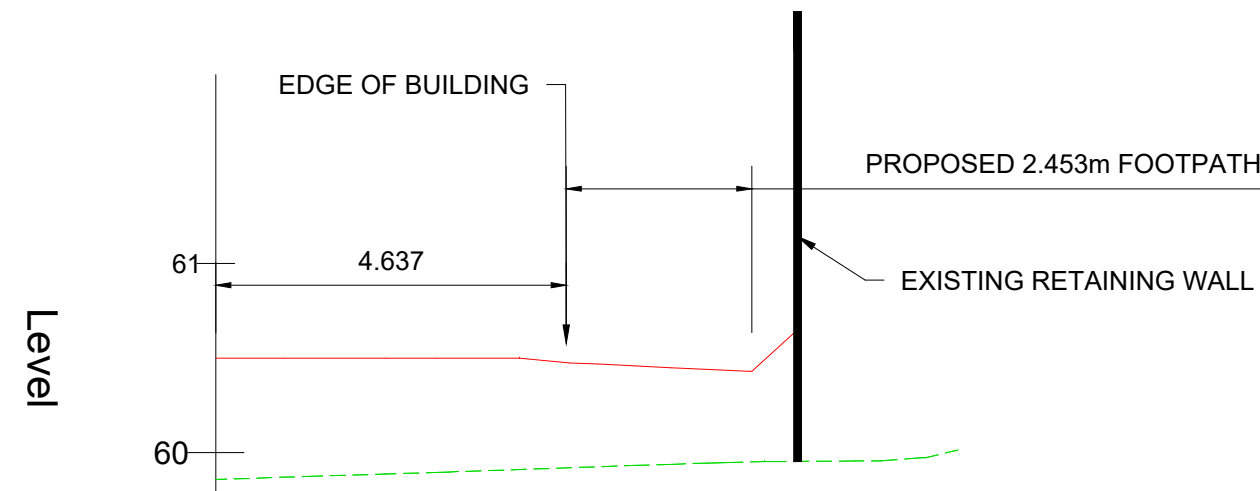


Chainage	00.000	01.000	02.000	03.000	04.000	05.000	06.000	07.000	08.000	09.000	09.817
Existing Levels	59.857	59.871	59.885	59.898	59.910	59.924	59.938	59.950	59.964	59.967	60.013
Proposed Levels	60.500	60.500	60.500	60.500	60.500	60.468	60.449	60.431	60.431	60.431	60.431

SECTION E-E - LONGSECTION
SCALE: H 1:100,V 1:40. DATUM: 59.000

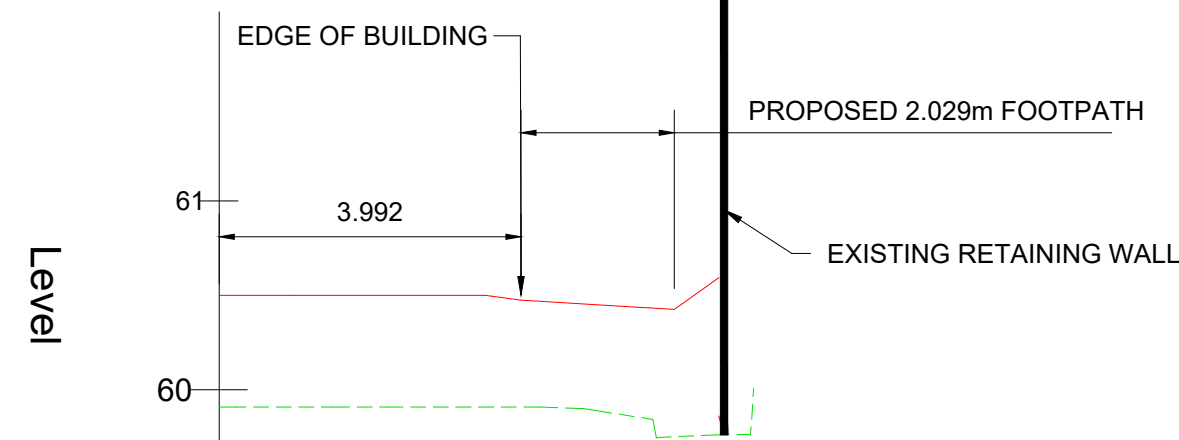

Chainage	00.000	01.000	02.000	03.000	04.000	05.000	06.000	07.000	08.000
Existing Levels	59.910	59.910	59.910	59.910	59.910	59.890	59.751	59.763	59.763
Proposed Levels	60.500	60.500	60.500	60.500	60.475	60.450	60.428	60.428	60.428


SECTION F-F - LONGSECTION
SCALE: H 1:100,V 1:40. DATUM: 59.000

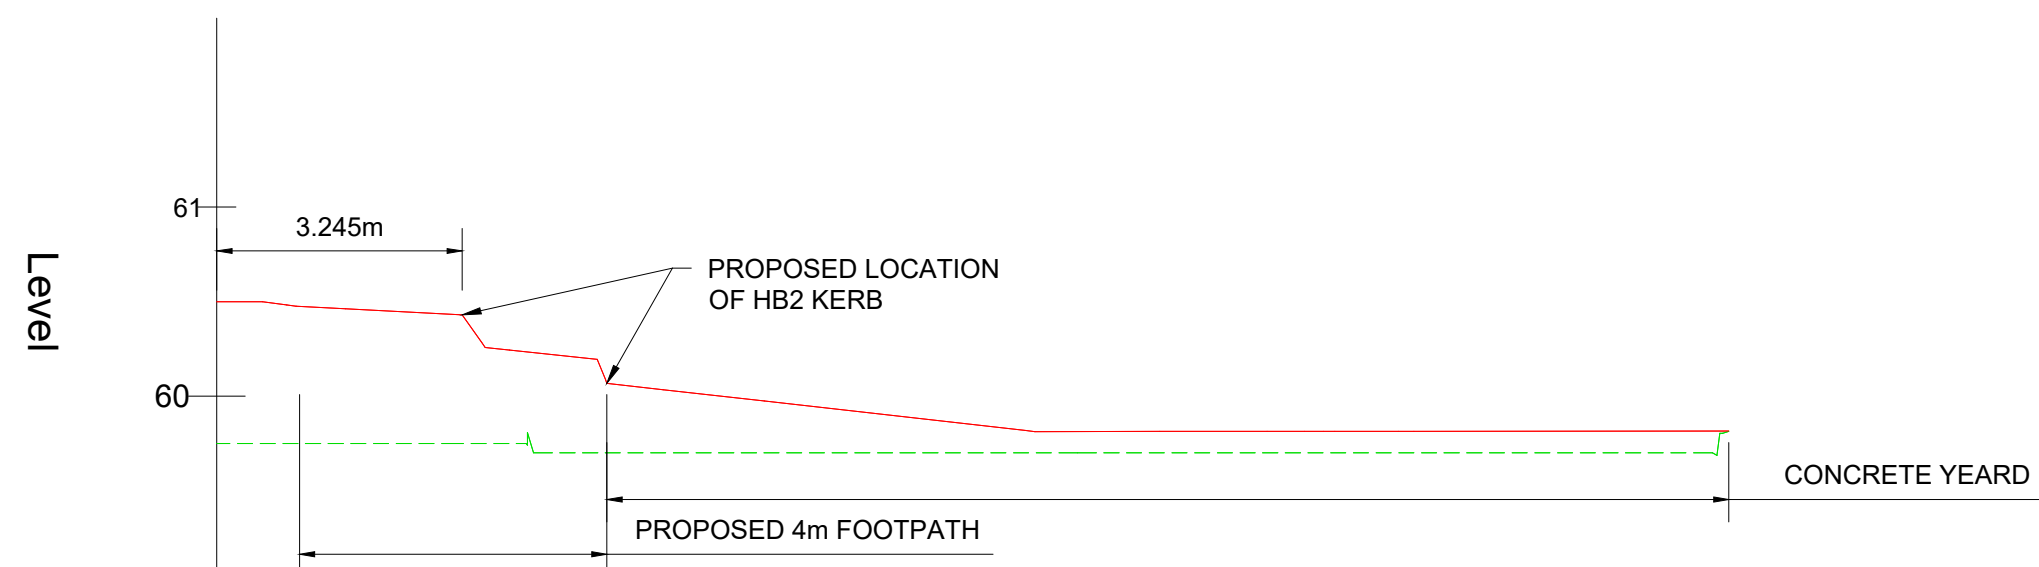

Chainage	00.000	01.000	02.000	03.000	04.000	05.000	06.000	07.000	08.000	09.000	10.000	11.000	12.000	13.000	14.000	15.000	16.000	17.000	18.000	19.000	20.000
Existing Levels	59.750	59.750	59.750	59.750	59.750	59.750	59.750	59.750	59.750	59.750	59.750	59.750	59.750	59.750	59.750	59.750	59.750	59.750	59.750	59.750	59.750
Proposed Levels	60.500	60.478	60.455	60.435	60.239	60.195	60.030	59.985	59.940	59.895	59.850	59.813	59.813	59.813	59.813	59.814	59.814	59.814	59.814	59.815	59.815

- LEGEND
- 0.1m CONTOUR
 - 0.5m CONTOUR
 - RETAINING WALL
 - EXISTING GROUND
 - PROPOSED GROUND


- NOTES
- ALL DIMENSIONS ARE TO BE CHECKED ON SITE BEFORE COMMENCEMENT OF WORKS. WORK TO FIGURED DIMENSIONS ONLY. DO NOT SCALE OFF THIS DRAWING. ANY DISCREPANCIES ARE TO BE REPORTED TO HYDROCK FOR CLARIFICATION.
 - THIS DRAWING IS TO BE READ IN CONJUNCTION WITH ALL RELEVANT HYDROCK DRAWINGS AND SPECIFICATIONS.
 - THIS DRAWING IS TO BE READ IN CONJUNCTION WITH ALL RELEVANT ARCHITECTURAL AND M&E SERVICES DRAWINGS AND SPECIFICATIONS.
 - THIS DRAWING IS TO BE ISSUED ONLY BY THOSE TO WHOM IT HAS BEEN FORMALLY ISSUED BY HYDROCK OR THE CLIENT (NETWORK SPACE).
 - THIS DRAWINGS IS BASED ON AEW ARCHITECT'S DRAWING NO 12481-AEW-SI-XX-DR-A-1002, RECEIVED 24.12.2024.
 - THE TOPOGRAPHICAL INFORMATION IS BASED ON INFORMATION PROVIDED FROM RPS ON JUNE 2022. REFER TO DRAWING NO. UAR3182_A FOR FURTHER DETAILS.
 - CONTOURS ARE SHOWN AT 0.1m INTERVALS.
 - ALL KERBS ARE ASSUMED TO BE 125mm HB2.
 - CONTOURS AND GRADIENTS ARE INDICATED FOR GUIDANCE PURPOSES AND SHALL NOT BE USED FOR SETTING OUT.
 - REFER TO DRAWING C-22975-HYD-XX-XX-DR-C-0600-0620-T01 PROPOSED LEVELS & EARTHWORKS FOR FURTHER DETAILS.

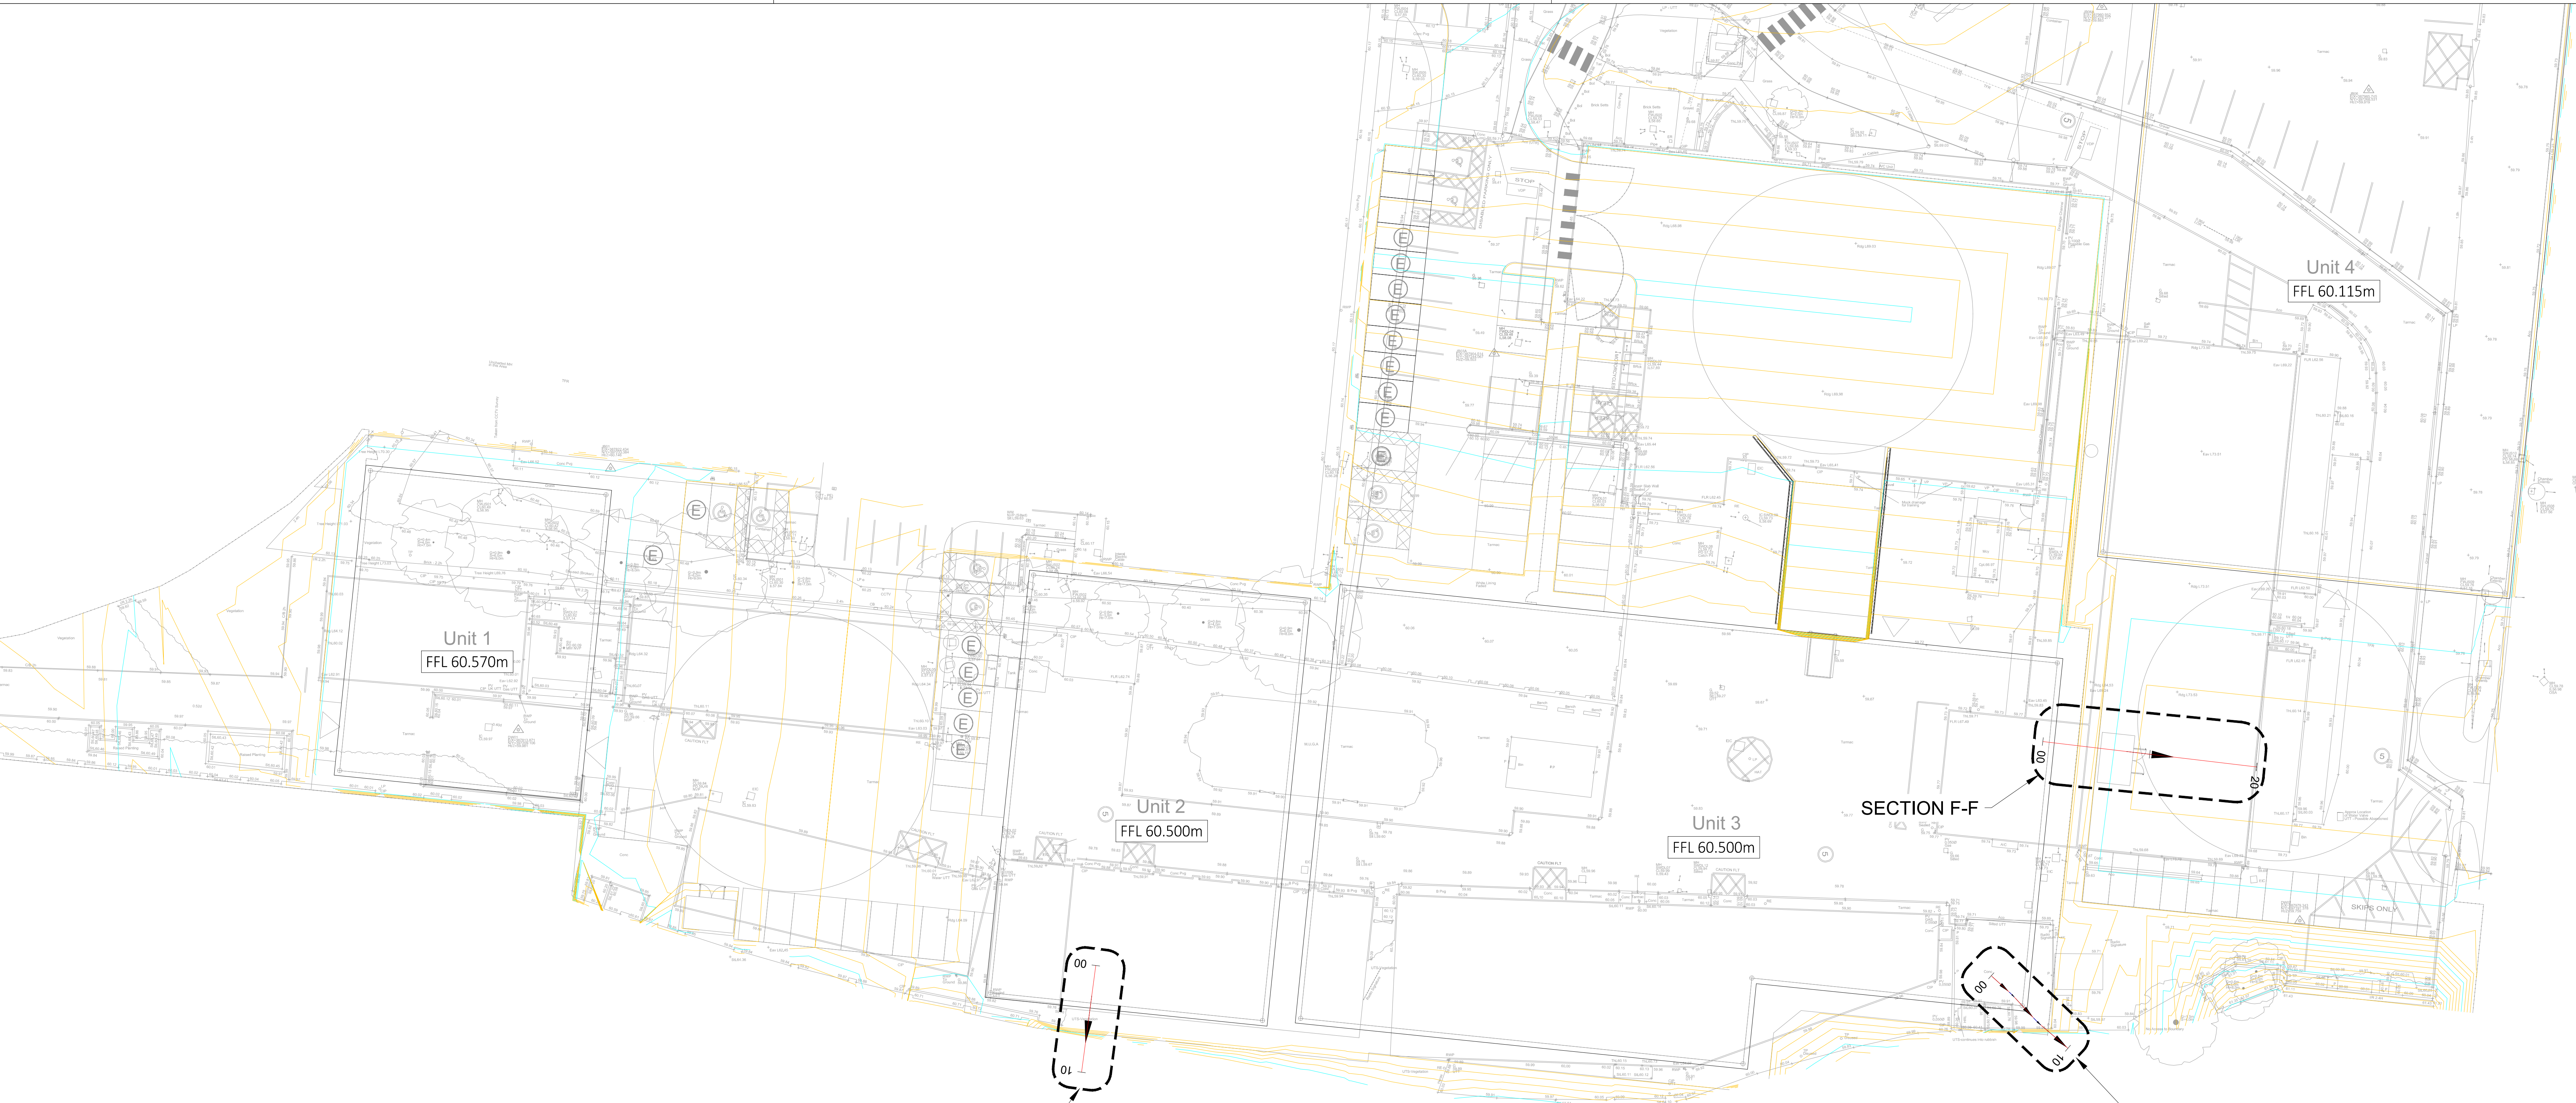

SECTION E-E

SECTION F-F

SECTION D-D

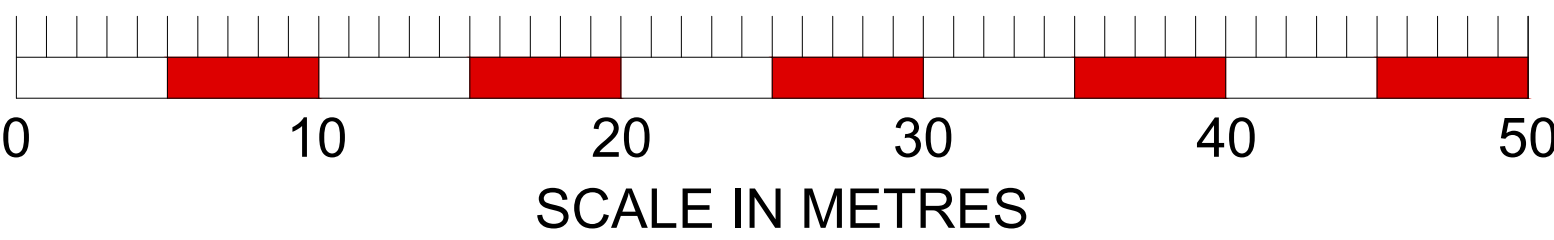

REVISIONS

T01	TENDER ISSUE	06.02.25	NM	CF 1 NB
T02	TENDER ISSUE	17.01.25	NM	CF 1 NB
Rev.	Revision Notes	Date	Drawn By	Checked / Approved



100 Barcroft Square
Newcastle
NSW 2300
0815 245 8900
manchester@hydrock.com

CLIENT

NETWORK SPACE

PROJECT

WELCOMB STREET
MANCHESTER

TITLE

PROPOSED CROSS SECTIONS
SHEET 2 OF 2

HYDROCK PROJECT NO.
C-22975

SCALE @ A0
1:250

STATUS DESCRIPTION
TENDER

STATUS
S2

DRAWING NO.

22975-HYD-XX-XX-DR-C-0511

REVISION

T02