

52 PRINCESS STREET

LEVEL 4 | STRIP OUT

SUBJECT TO BUILDING CONTROL APPROVAL

IMPORTANT NOTE
ALL EXISTING PORCELAIN TILES TO BE REMOVED. CONDITION OF SUB FLOOR IS UNKNOWN. ALLOW FOR PREPARING / REPAIRING FLOOR TO RECEIVE NEW PORCELAIN TILES. INSTALLATION AS PER MANUFACTURERS INSTRUCTIONS.

THIS DRAWING IS PROTECTED UNDER COPYRIGHT AND AT NO TIME MUST ANY PORTION OF THIS DRAWING BE REPRODUCED OR COPIED IN ANYWAY WITHOUT THE PERMISSION OF RU CREATIVE LTD.


ALL DIMENSIONS MUST BE CHECKED ON SITE AND NOT SCALED FROM THIS DRAWING.

SUBJECT TO SITE SURVEY

IMPORTANT NOTE
THIS DRAWING SHOWS DESIGN INTENT AND IS SUBJECT TO SITE CONDITIONS. ANY PART OF THE DESIGN THAT CONTRADICTS BEST PRACTICE THEN PLEASE MAKE THE DESIGN TEAM AWARE. SITE SURVEY REQUIRED PRIOR TO PLACING ORDERS.

TENDER

- STRIP-OUT
- RETAIN EXISTING
- APPROX LOCATION OF BEAMS

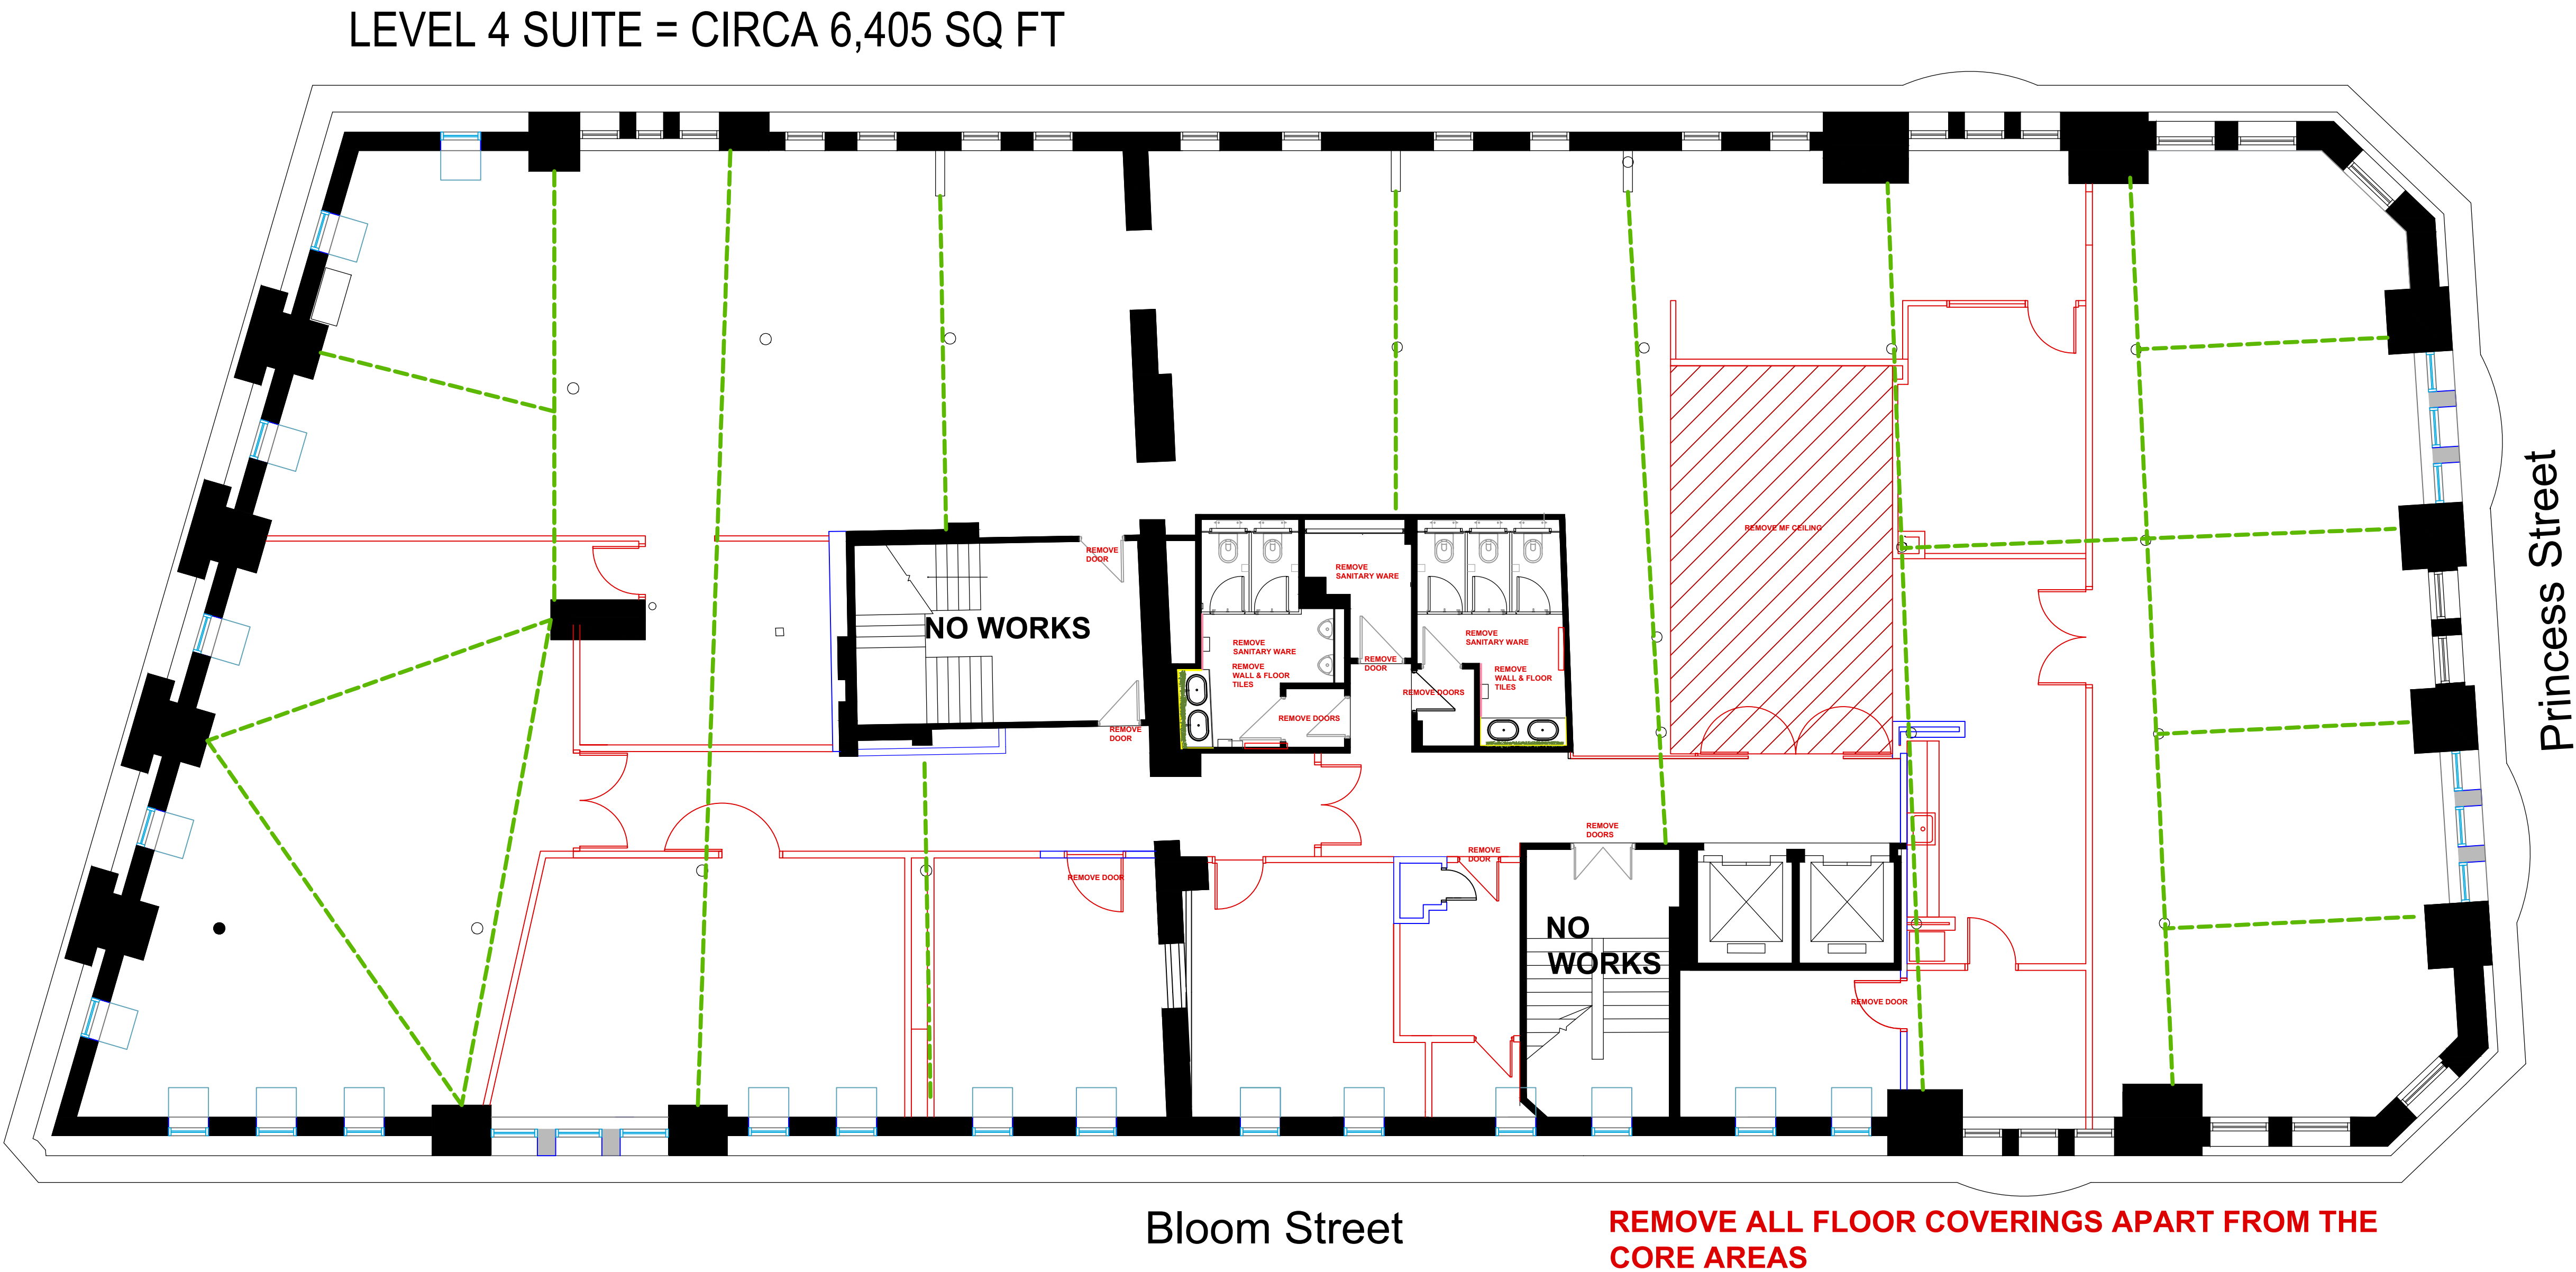

REV	DETAILS	BY	DATE

ruCREATIVE

L2 WINDSOR HOUSE
HARROGATE HG1 2PW
TELEPHONE: 01423 52 02 69
EMAIL: INFO@RUCREATIVE.CO.UK
WEB: WWW.RUCREATIVE.CO.UK

CLIENT
ADAPT REAL ESTATE

PROJECT
52 PRINCESS STREET
MANCHESTER
M1 6JX

TITLE
L4, STRIP OUT

SCALE	DATE	DESIGNER	CHECKED BY
1:75 @ A1	03.03.25	RU	~

PROJECT NO.	BUILDING	LEVEL	DRAWING NO.	REV
52.PRIN.ST	52PS	L4	PST.L401	~