


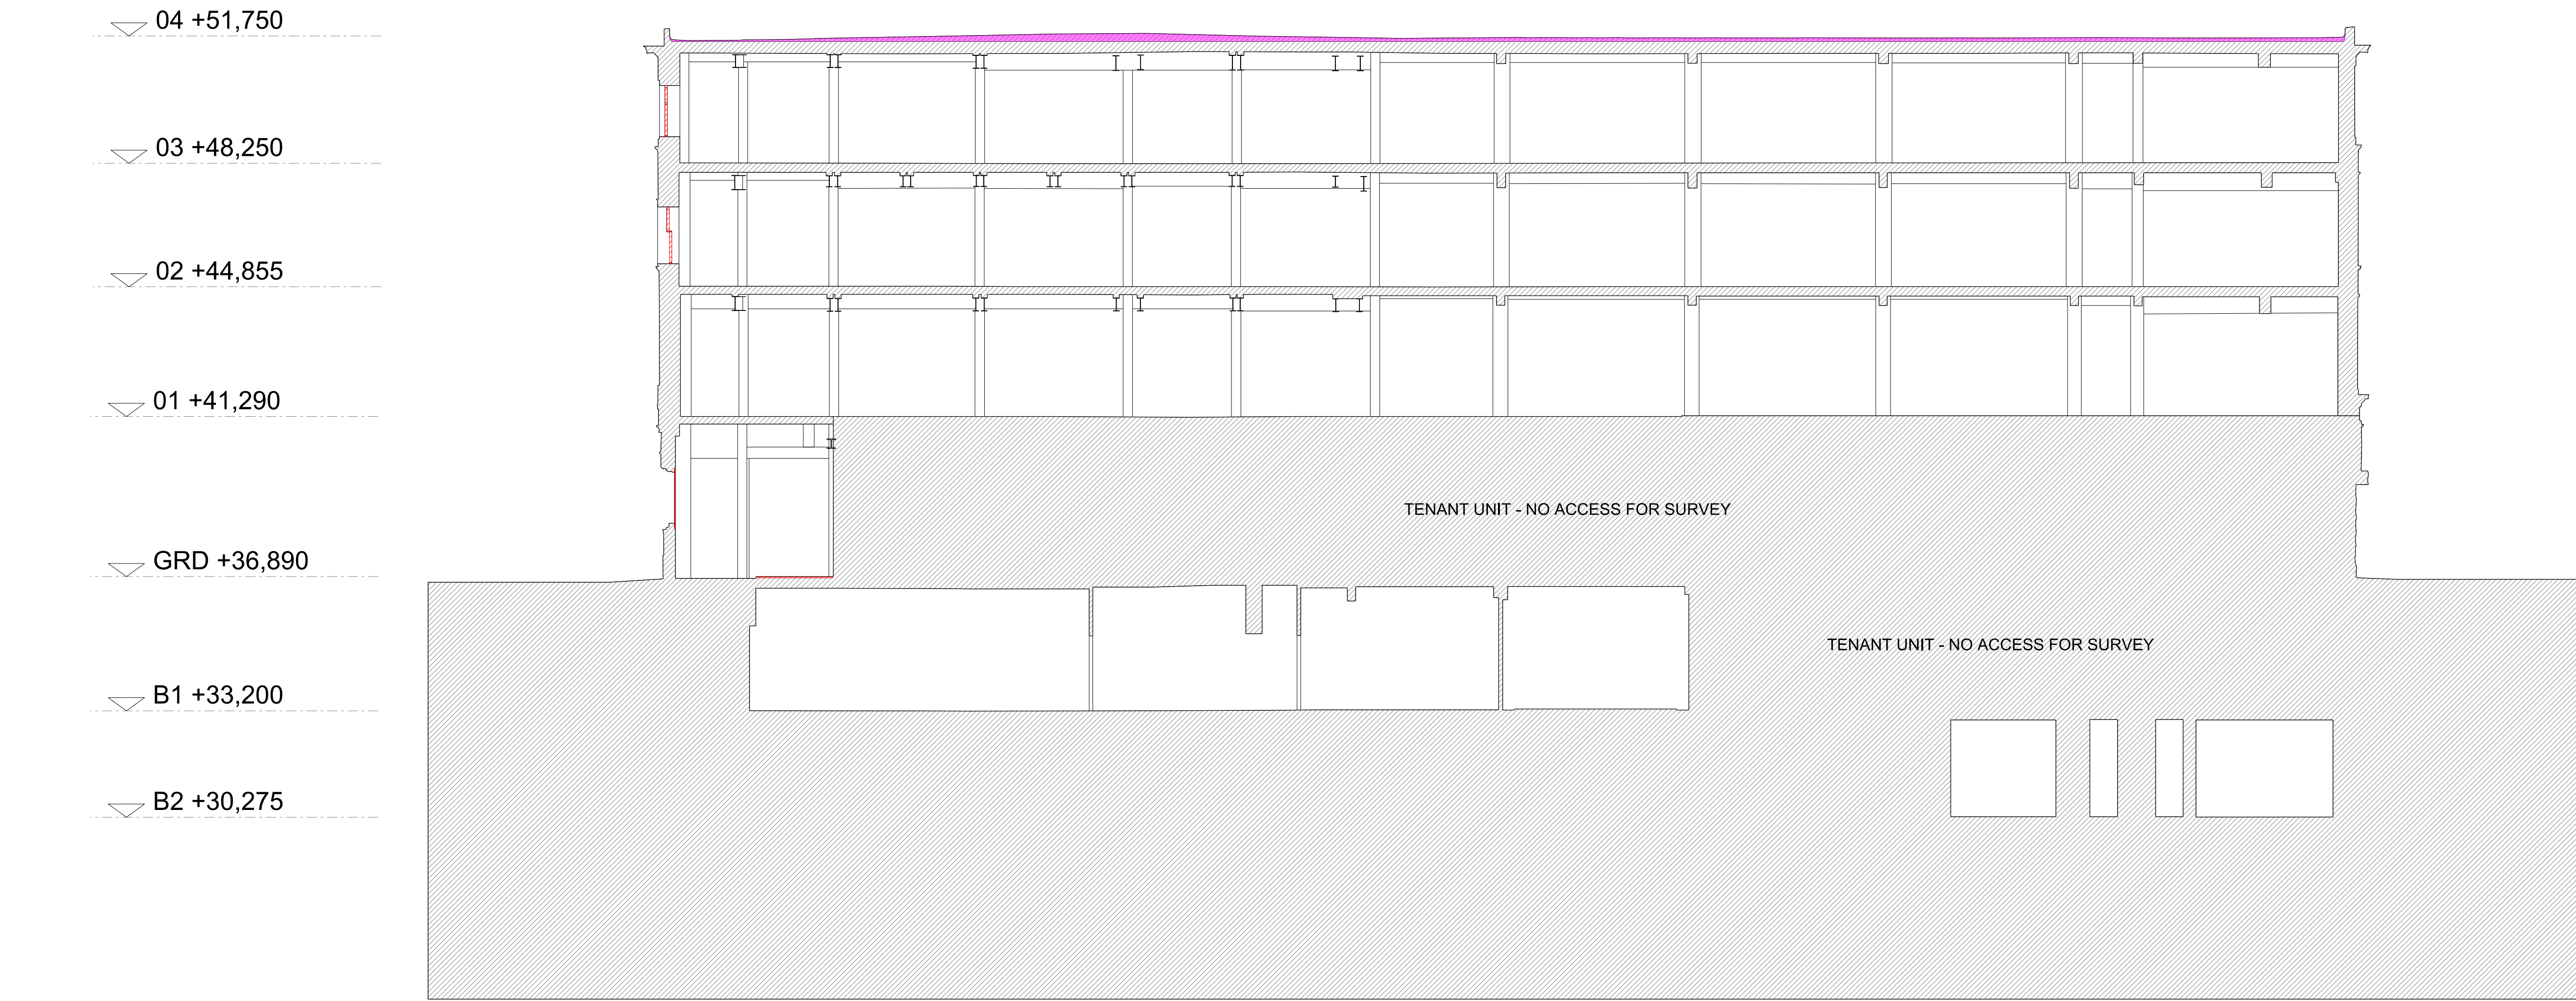

DEMOLITION KEY - DEMOLISH - FLOOR / ROOF FINISHES REMOVED - NEW HOLES IN EXISTING FLOOR - MASONRY INFILL - EXISTING WINDOW TO BE REPLACED - EXISTING DOOR TO BE REPLACED			NOTES / REVISION <table><tr><td>1</td><td>2</td><td>3</td><td>4</td><td>100</td></tr></table>	1	2	<table><tr><td>0</td><td>1</td><td>2</td><td>3</td><td>4</td><td>5</td><td>10</td><td>15</td><td></td></tr><tr><td colspan="6">PROJECT EQUITABLE BUILDINGS, MANCHESTER</td><td colspan="2">SCALE 1:100@A1 1:200@A3</td><td colspan="2">DATE NOV 2024</td></tr><tr><td colspan="6">CLIENT PH PROPERTY HOLDINGS</td><td colspan="2">JOB No 1572</td><td colspan="2">DWG No AL[05]150</td><td colspan="2">REV *</td></tr><tr><td colspan="6">TITLE DEMOLITION SECTION 01</td><td colspan="6">ISSUE FOR PLANNING DOCUMENT</td></tr></table>	0	1	2	3	4	5	10	15		PROJECT EQUITABLE BUILDINGS, MANCHESTER						SCALE 1:100@A1 1:200@A3		DATE NOV 2024		CLIENT PH PROPERTY HOLDINGS						JOB No 1572		DWG No AL[05]150		REV *		TITLE DEMOLITION SECTION 01						ISSUE FOR PLANNING DOCUMENT						JB+CO ARCHITECTS + DESIGNERS Jeffrey Bell Architects 3 Cobourg Street Manchester M1 3GY t +44 [0]161 228 0651 e studio@jeffreymbellarchitects.co.uk
1	2	
0	1	2	3	4	5	10	15	
PROJECT EQUITABLE BUILDINGS, MANCHESTER						SCALE 1:100@A1 1:200@A3		DATE NOV 2024	
CLIENT PH PROPERTY HOLDINGS						JOB No 1572		DWG No AL[05]150		REV *	
TITLE DEMOLITION SECTION 01						ISSUE FOR PLANNING DOCUMENT	