
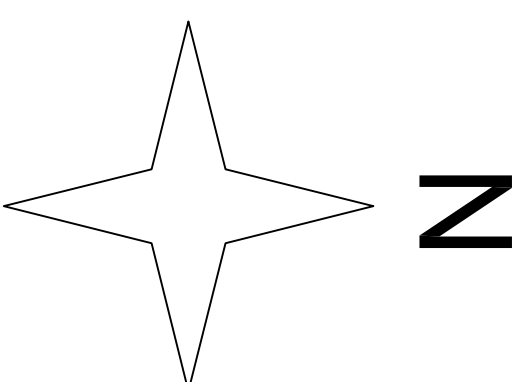


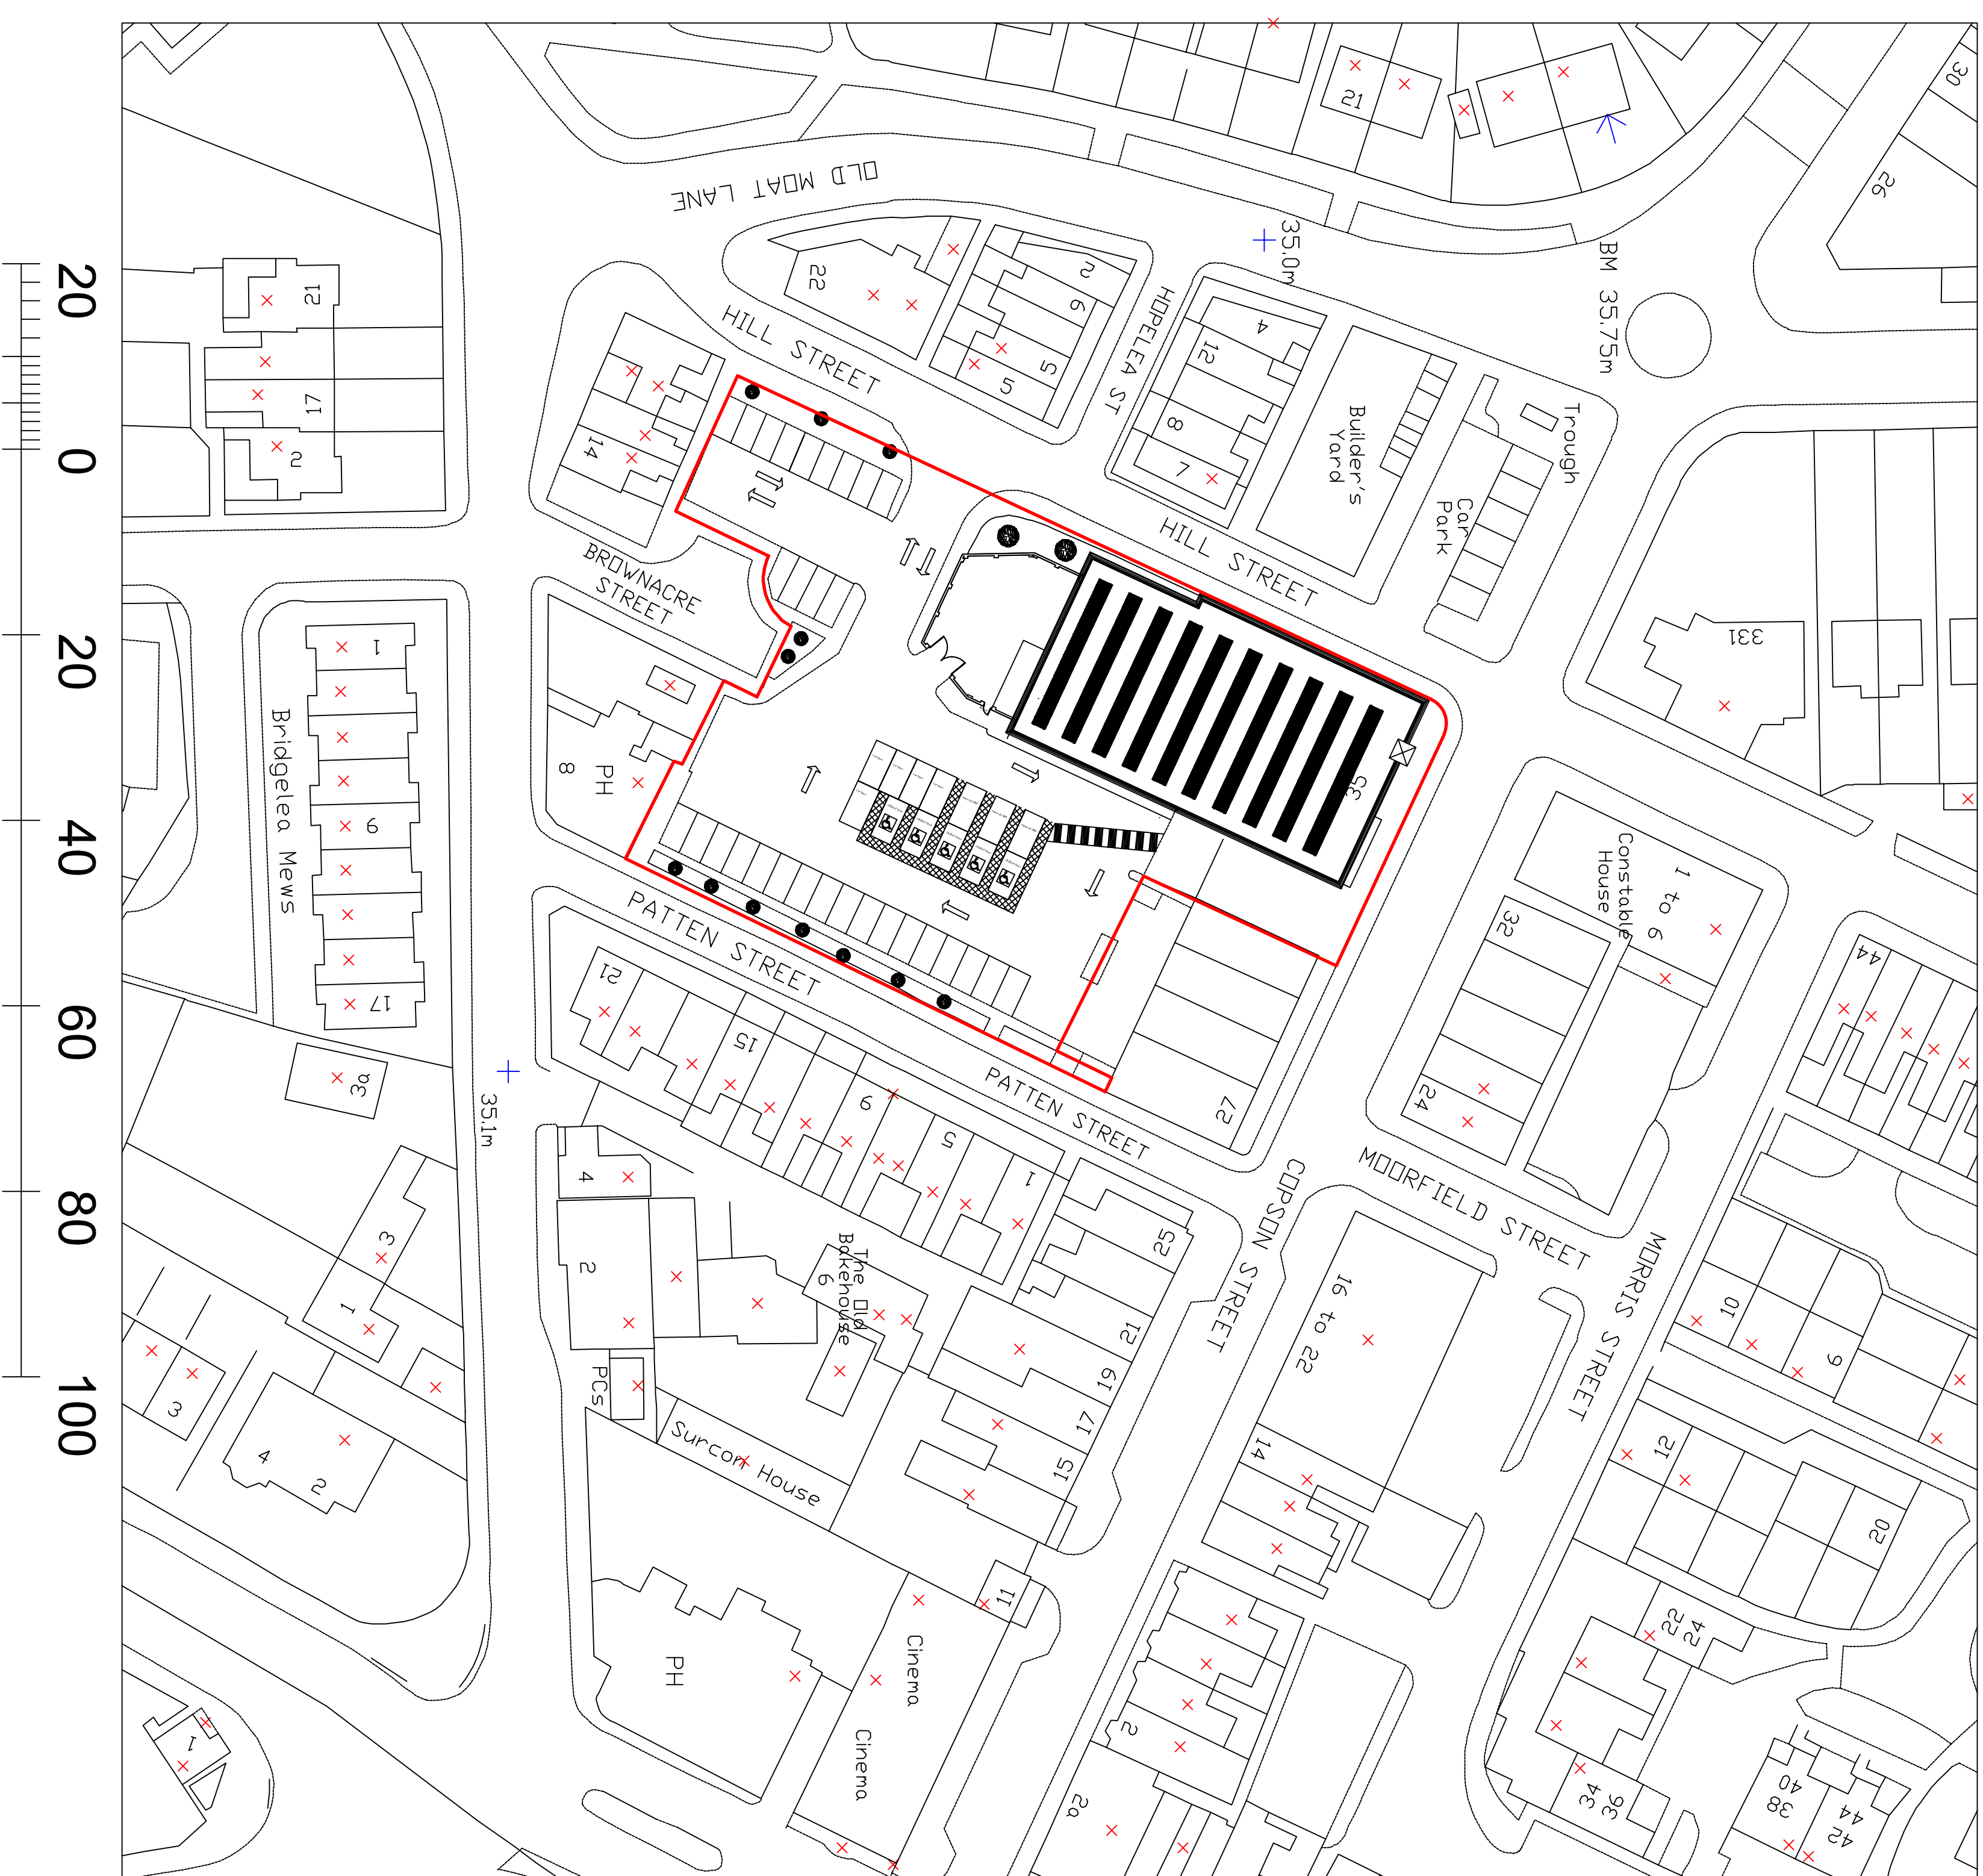

Metres

Rev	Date	Drawn	Original Description	rk	rk
0	29.02.25				

Knowles & Co.

Suite 4 , 1 Bridewater Road ,
MANCHESTER , M28 3JE .

E-MAIL. robert.knowles @robertknowles.co.uk

Client's Name and Address:

STARCRESTER PROPERTIES

12, VAUGHAN STREET
MANCHESTER

MI2 5FQ

Project Name & Address:

PROPOSED RECONFIGURATION
35 COPSON STREET
WITHINGTON
MANCHESTER

Job No.:	Dwg. No.:	Date:	Drawn:	Rev:
52078	P17	28.07.25	rk	"0"

Scale:	1:500 @ A1 & 1:1000 @ A3	Sheet No.:
--------	--------------------------	------------

Drawing Title:

PROPOSED BLOCK PLAN
