


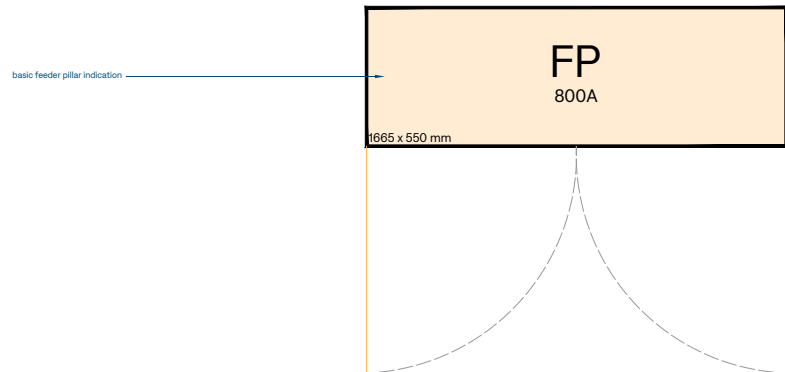


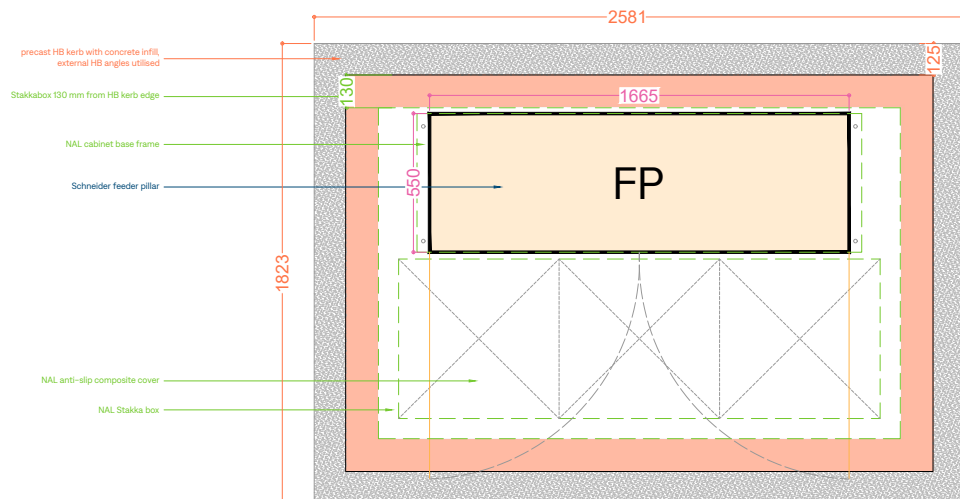



Key

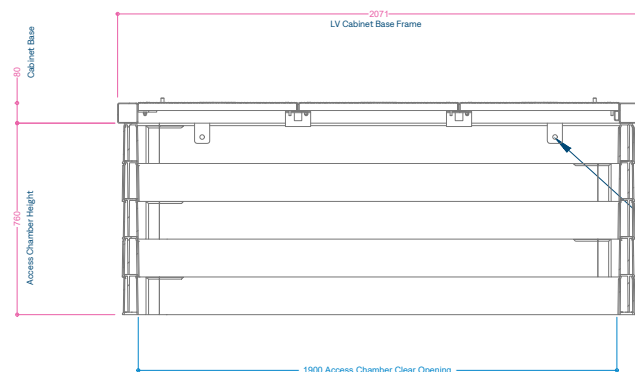



Plan

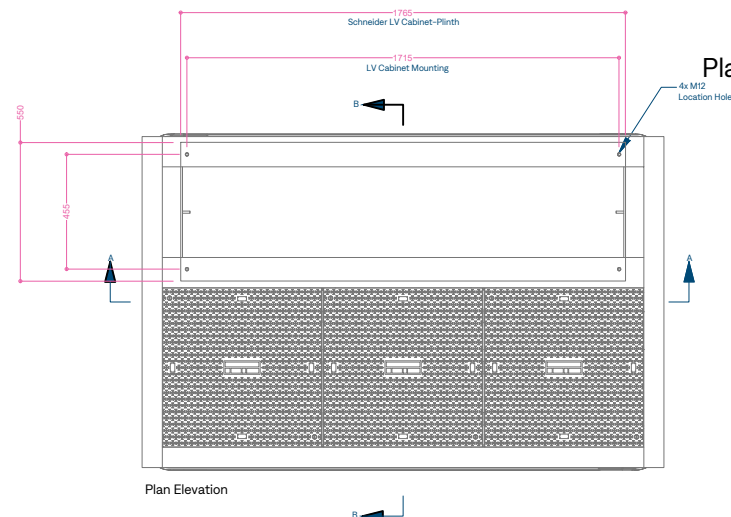

NAL Cabinet Base System – Schneider LV Pillar Cabinet Base

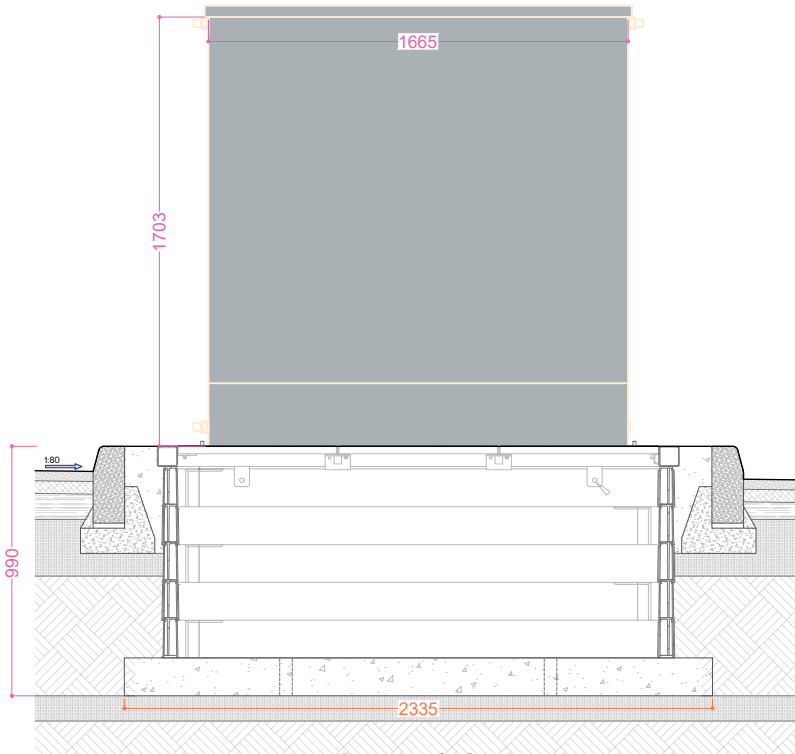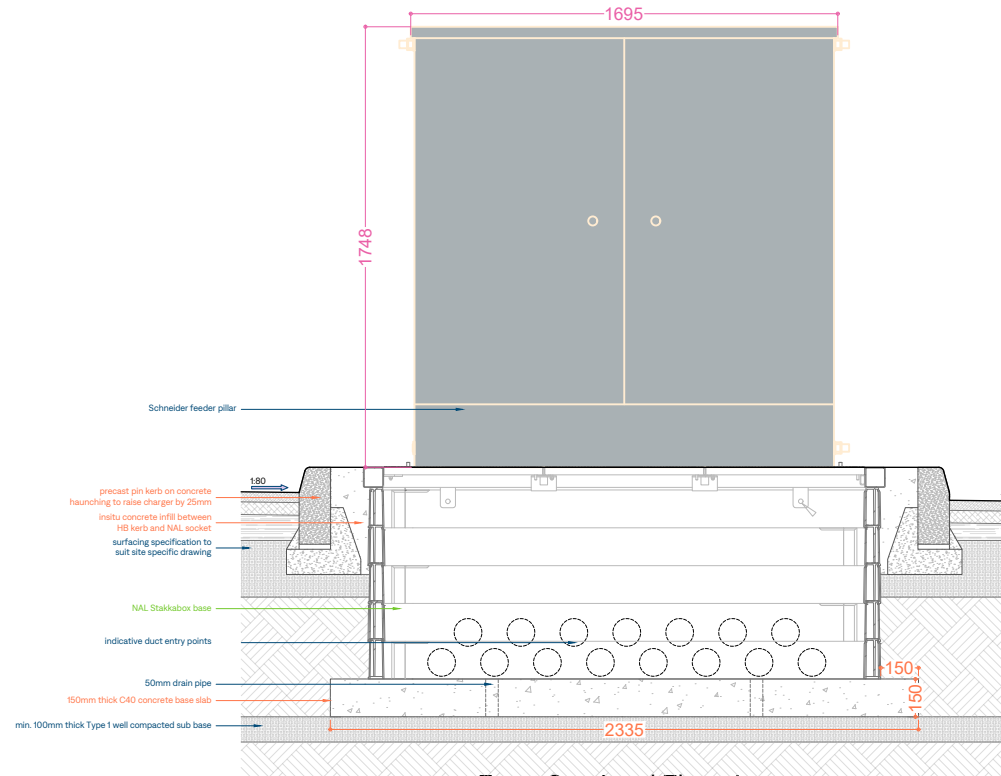

Rear Sectional Elevation

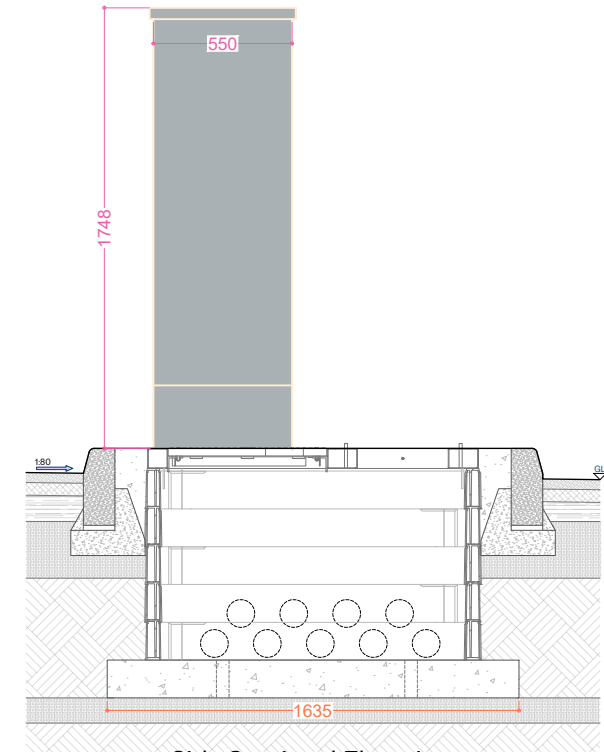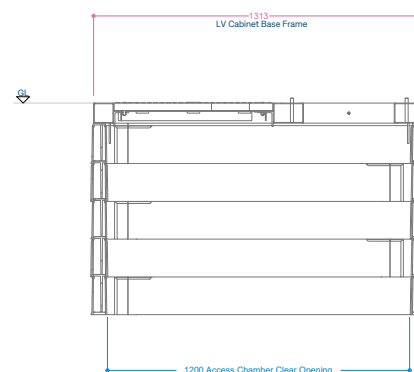

Side Sectional Elevation

|     |          |     |                                                    |
|-----|----------|-----|----------------------------------------------------|
| C   | 01/07/24 | SPS | Typical drawing disclaimer removed to satisfy East |
| B   | 06/06/24 | MT  | Lothian council Minor revision                     |
| A   | 02/02/24 | MT  | NAL details added                                  |
| rev | date     | by  | description                                        |

Drawing Title:  
EV Equipment  
Schneider Feeder Pillar  
800A



Stage: **STANDARDS**

|                    |                               |          |
|--------------------|-------------------------------|----------|
| Date: January 2024 | Drawn By: MT                  | Size: A3 |
| Scale: 1:30        | Drawing Number: SI24-SD-12-03 | Rev: C   |

