
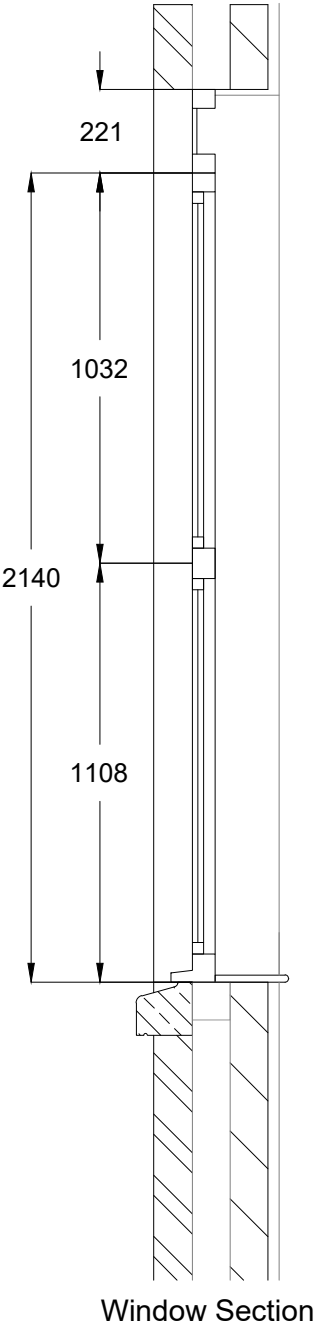
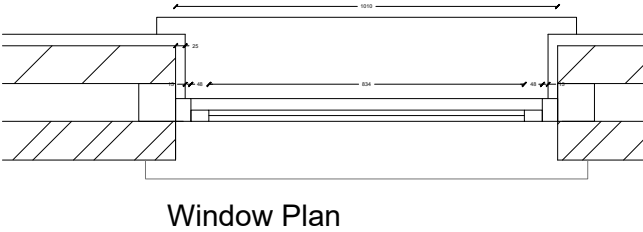


THESE DRAWINGS HAVE BEEN PRODUCED SOLELY FOR PLANNING AND BUILDING REGULATIONS APPROVAL ONLY. ANY AMENDMENTS BY THE CONTRACTOR TO THE APPROVED DESIGN, MUST BE AGREED WITH BOTH THE PLANNING OFFICER AND BUILDING CONTROL OFFICER BEFORE ANY WORKS ARE UNDERTAKEN.
CONTRACTORS MUST VERIFY ALL DIMENSIONS ON SITE BEFORE COMMENCING ANY WORKS ON SITE. ANY DISCREPANCIES MUST BE REPORTED BEFORE WORKS ARE UNDERTAKEN OR MATERIAL ORDERED.

NOTE
All errors, omissions, discrepancies should be reported to the originator immediately.
All dimensions to be checked before site fabrication by the contractor, his sub-contractor or supplier.
Do not scale plans - use figure or grid dimensions where given.
Any deviation from the drawing to be reported to the originator immediately.

Drawing issue status:
PRELIMINARY ☐ CLIENT APPROVAL ☐ PLANNING ☒
BUILDING REGS ☐ TENDER ☐ CONSTRUCTION ☐ AS-BUILT ☐

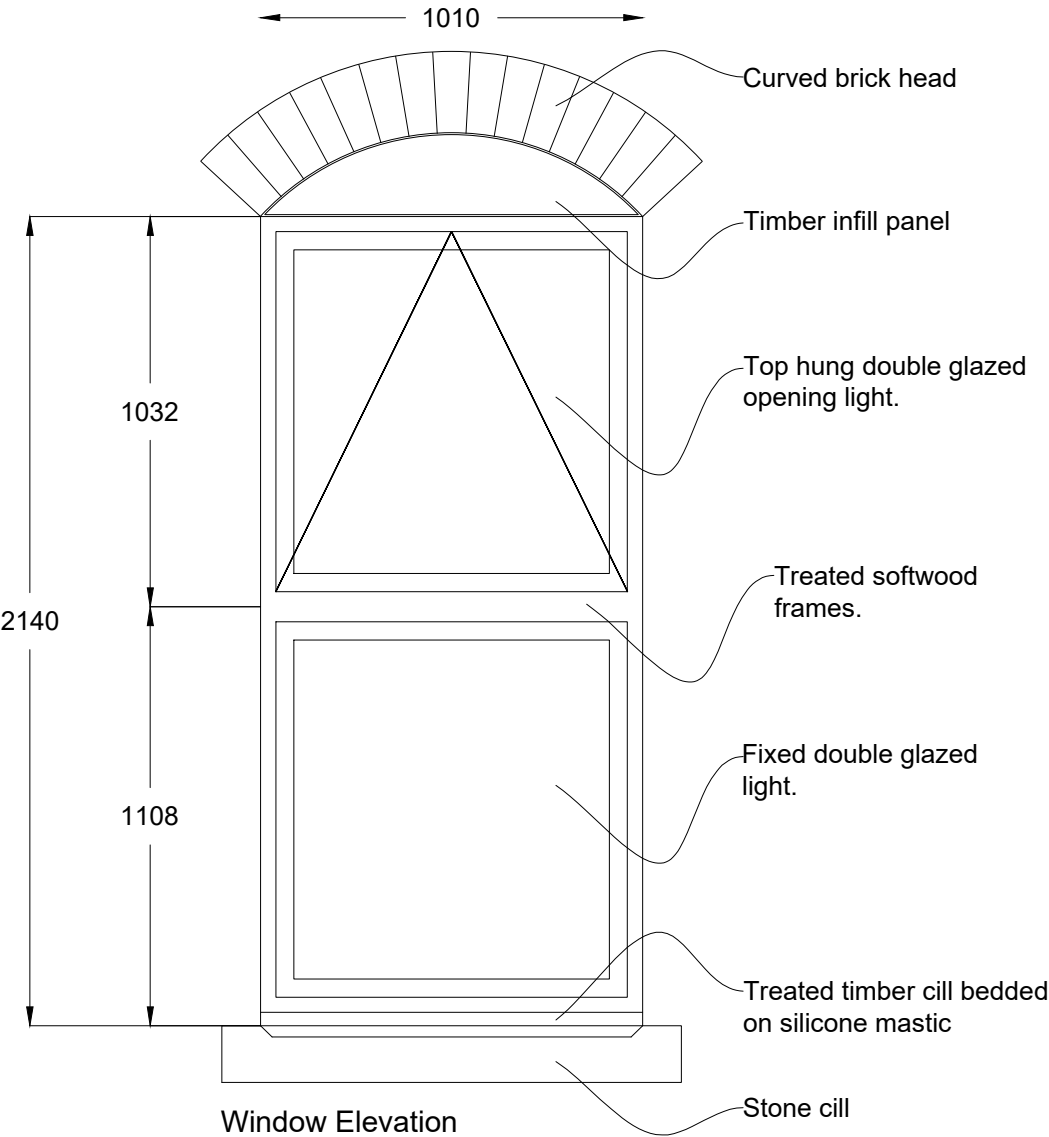

SPECIFICATION.

Treated softwood window frames and beads with top hung opening light.

External finish on brickwork will be red linseed mastic
Frames to be colour matched with wine red timber external grade weather paint.

Insulated double glazed units, internally beaded.
Inner pane - 6mm Low E glass
16mm argon filled cavity
Outer pane - 6mm Solar control glass

Double glazed units to be fitted into frame on appropriate spacers.

REV	DATE	DESCRIPTION
Aspire Architectural Design 20 Kenford Drive Winstanley Wigan Greater Manchester Tel: 01942 747002 Mob: 07446 238521 Email: neil.sharp1@sky.com		
PROJECT Window Replacement		CLIENT 10 Lower Vickers Street. Manchester M40 7LL
SUBJECT Proposed window details		SHEET SIZE A3
		DATE 26-03-25
		SCALE 1:
PROJECT NR -	DRAWING NR LV-01	REV -
		DRAWN -
		CHECKED