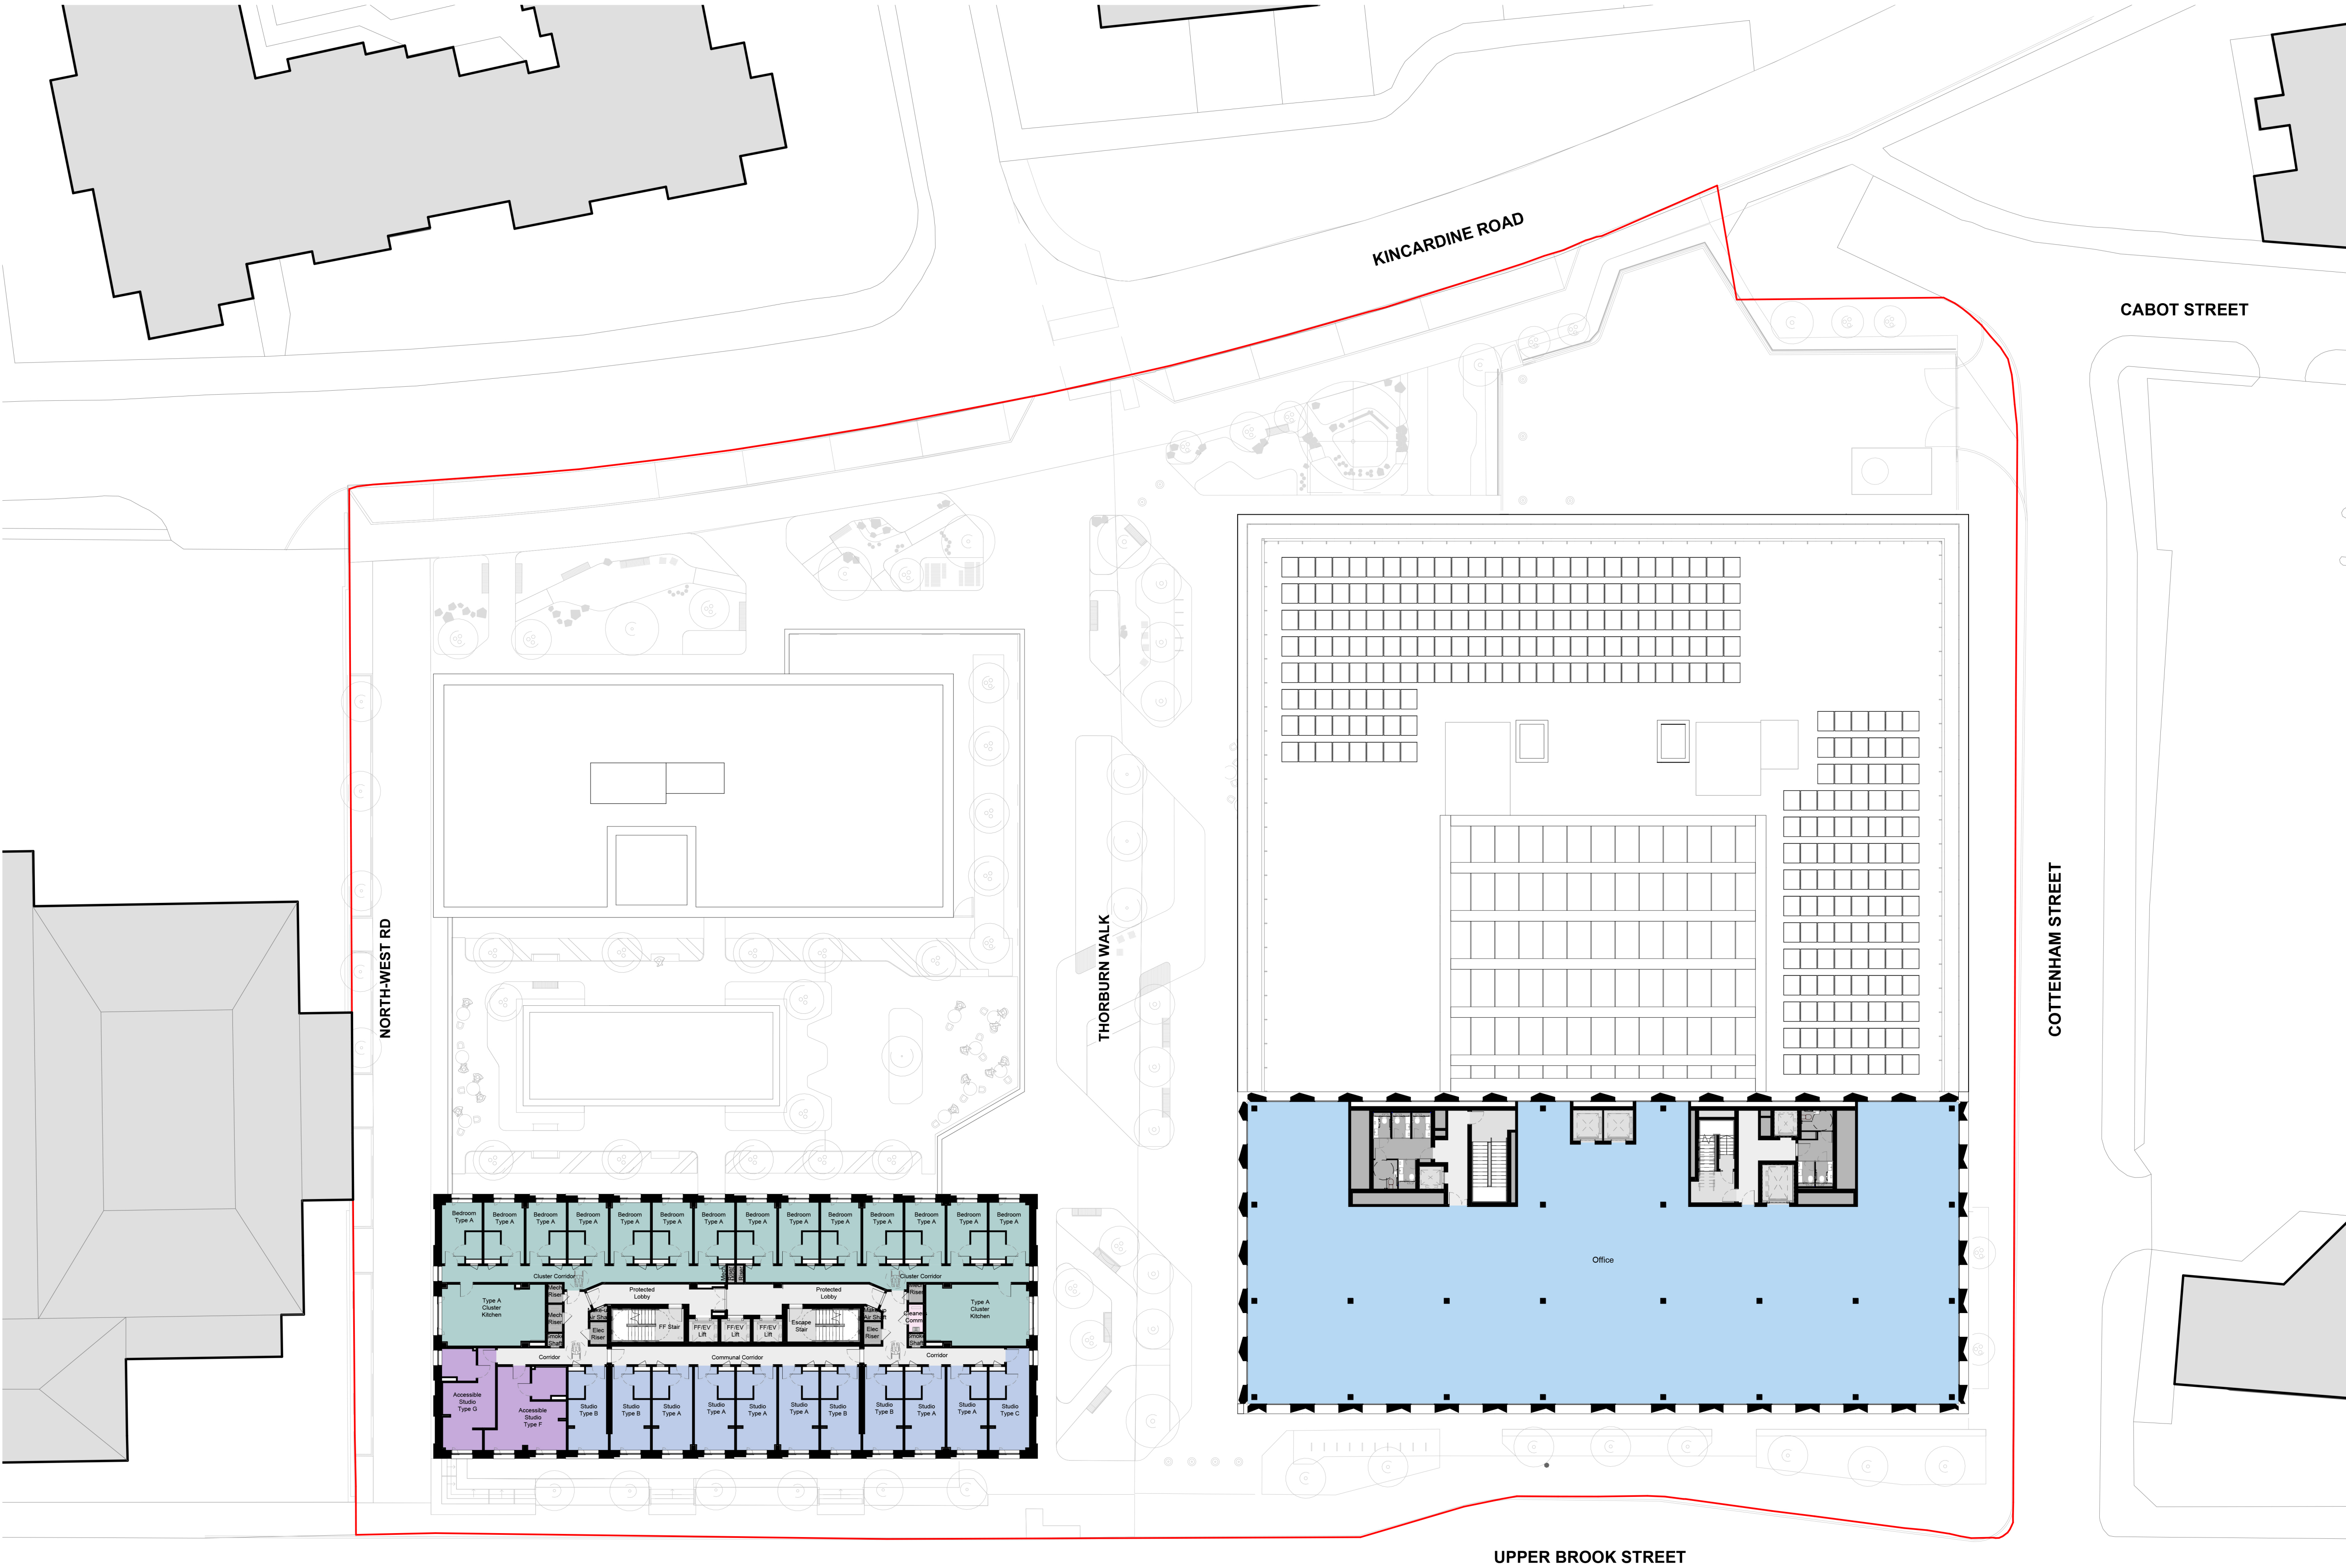


© COPYRIGHT
The copyright in this drawing is vested in Sheppard Robson and no license or assignment of any kind has been, or is, granted to any third party whether by provision of copies or originals or otherwise unless agreed in writing.

DO NOT SCALE FROM THIS DRAWING
The contractor shall check and verify all dimensions on site and report any discrepancies in writing to Sheppard Robson before proceeding work


FOR ELECTRONIC DATA ISSUE
Electronic Data / drawings are issued as "read only" and should not be interrogated for measurement. All dimensions and levels should read, only from those values stated in text on the drawing.

- KEY**
- 4-BED CLUSTER
 - 5-BED CLUSTER
 - 6-BED CLUSTER
 - 7-BED CLUSTER
 - 8-BED CLUSTER
 - RECEPTION / AMENITY
 - MANAGEMENT SUITE
 - CYCLE STORE
 - PLANT / BOH
 - COMMUNITY
 - STUDIO
 - ACCESSIBLE STUDIO
 - ENLARGED STUDIO

Legend

Planning Application Boundary


REV.	DATE	AMENDMENT
P01	06/06/2023	Issued for 'Planning'
P02	08/11/2024	NMA updates as discussed with MCC
P03	26/11/2024	Final issue NMA updates as discussed with MCC
P04	21/03/2025	NMA updates as discussed with MCC

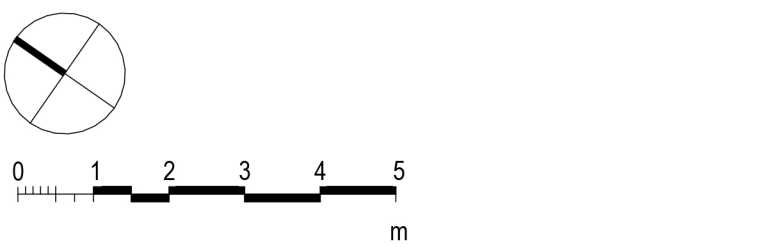

NOTE:

Refer to P01 Planning Submission for details of Sci-Tech scheme

All furniture indicative only

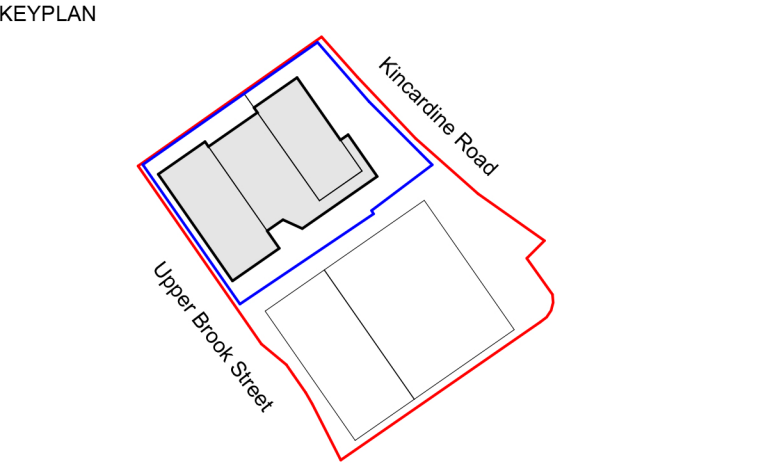

CLIENT

McLAREN

PROPERTY

**SHEPPARD
ROBSON**

77 Parkway Camden Town London NW1 7PU
T: +44 (0)20 7504 1700 E: enquiries@sheppardrobson.co.uk

PROJECT

Upper Brook Street PBSA - McLaren

SCALE@A1	DATE	ORIGINATOR	CHECKED	AUTHORISED
As indicated	21/03/2025	LG	MT	RG

DESCRIPTION

**Combined General Arrangement
Typical Upper Floor**

STAGE

Stage 4

STATUS	PURPOSE FOR ISSUE	SR NO.
S2	Planning	6601

DRAWING NO.	REV.
UBS-SRA-ZZ-ZZ-DR-A-02-103	P04

Combined General Arrangement - Typical Upper

1 : 250