


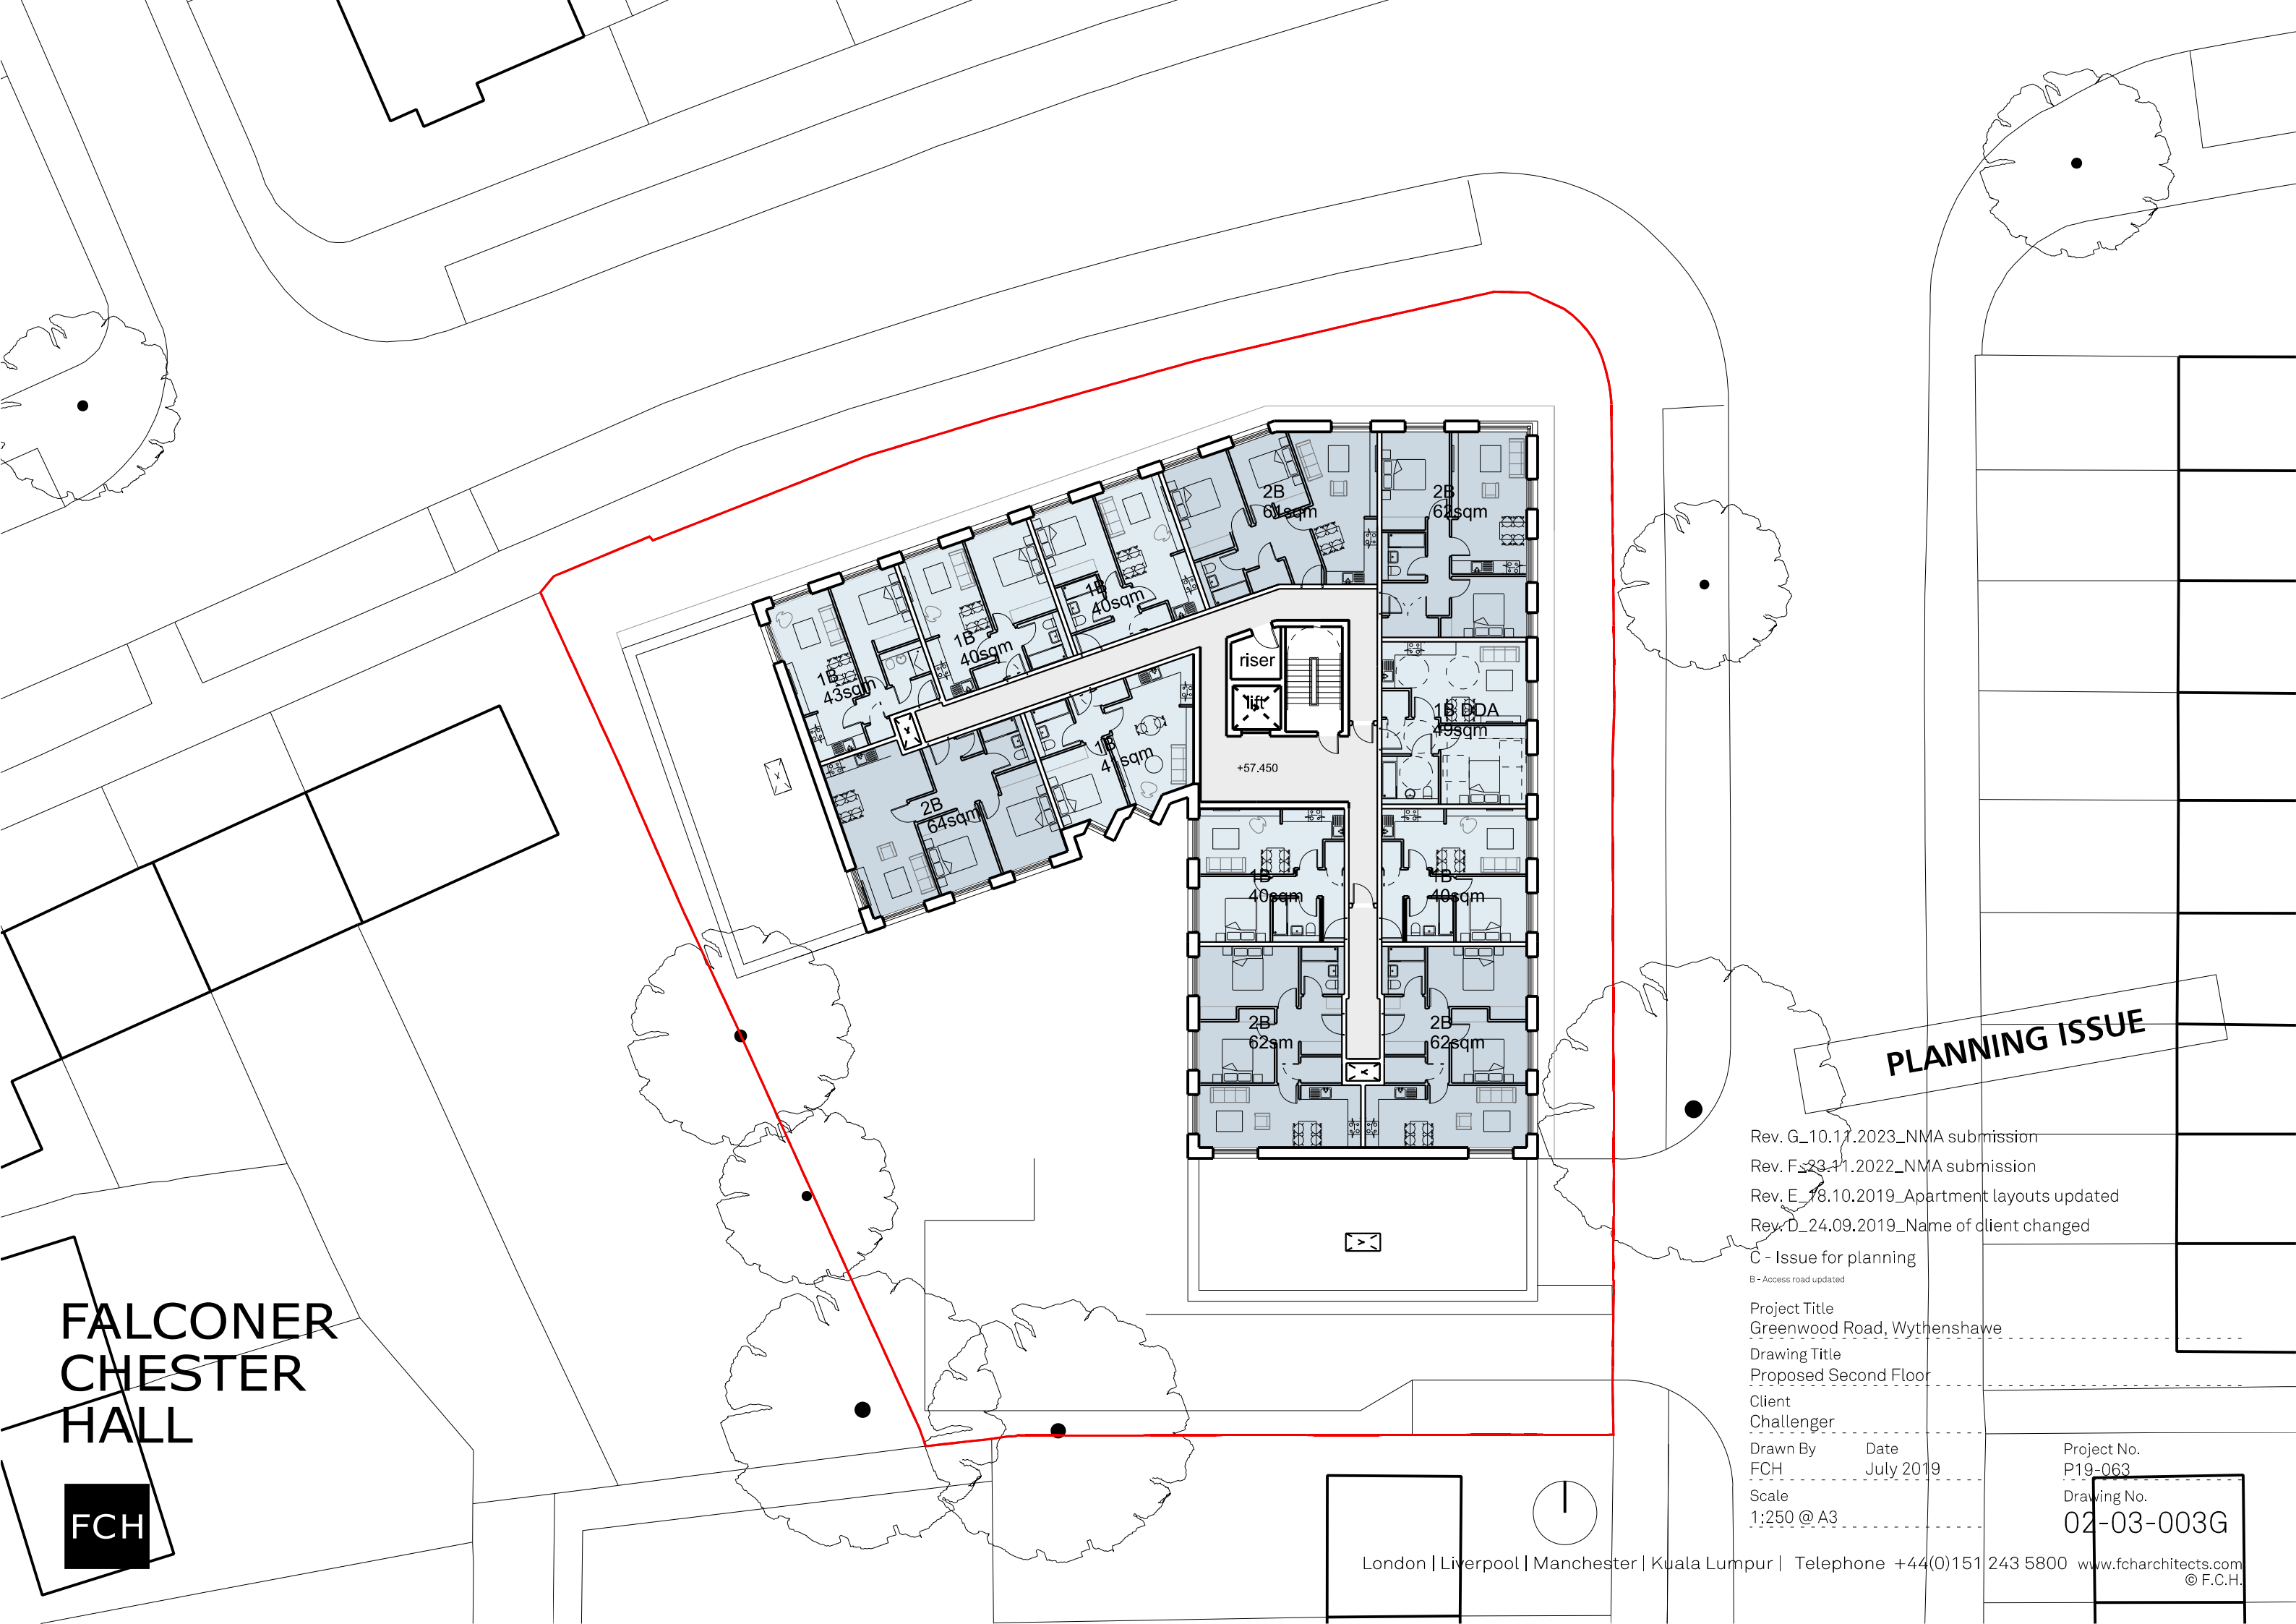

FALCONER
CHESTER
HALL



PLANNING ISSUE

Rev. G_10.11.2023_NMA submission
Rev. F_23.11.2022_NMA submission
Rev. E_18.10.2019_Apartment layouts updated
Rev. D_24.09.2019_Name of client changed
C - Issue for planning
B - Access road updated

Project Title
Greenwood Road, Wythenshawe
Drawing Title
Proposed Second Floor

Client
Challenger
Drawn By
FCH
Scale
1:250 @ A3

Date
July 2019

Project No.
P19-063
Drawing No.
02-03-003G