


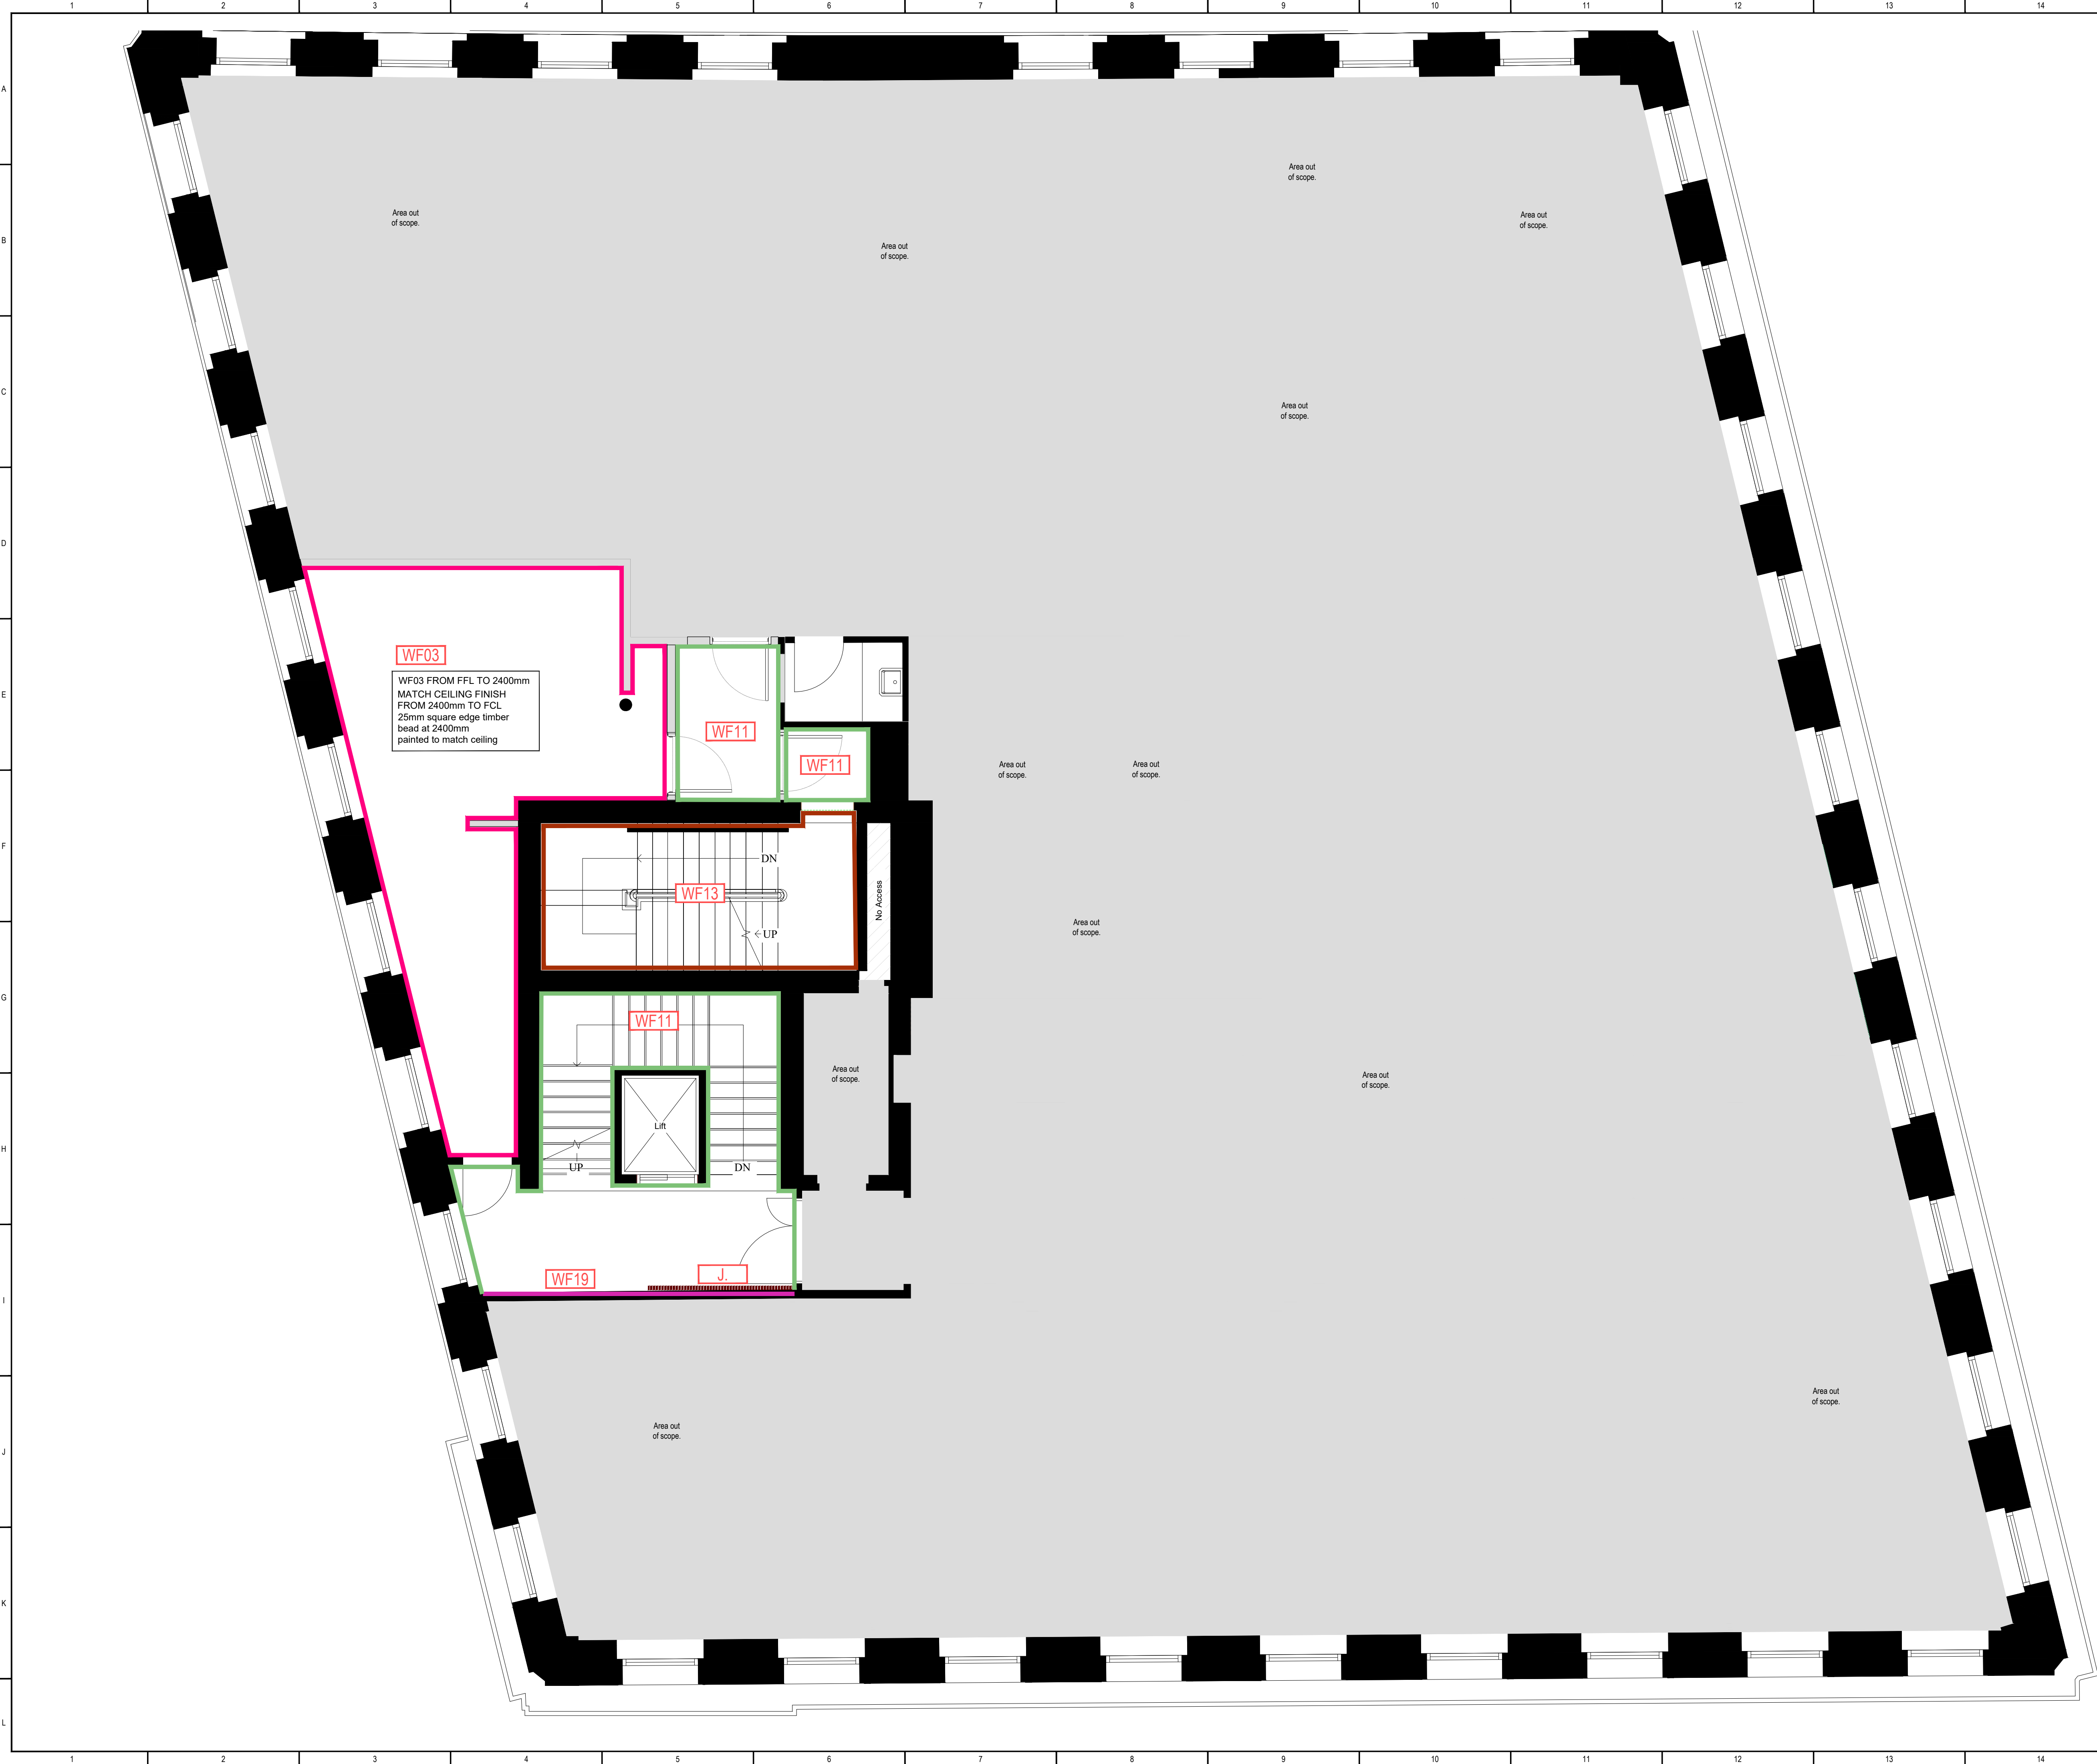

WALL FINISHES KEY

- WF01: WHITE PAINT
- WF02: OFF WHITE PAINT
- WF03: RED PAINT
- WF04: COLUMN DARK GREEN PAINT
- WF05: FABRIC EFFECT WALLPAPER
- WF06: MID GREY PAINT
- WF07: TIMBER PANELLING
- WF08: GLAZING MANIFESTATION
- WF09: DARK GREEN PAINT
- WF10: TIMBER VINYL WRAP
- WF11: LIGHT GREIGE PAINT
- WF12: MID GREEN PAINT
- WF13: EXPOSED BRICK
- WF14: WC PAINT
- WF15: WC IPS PANELLING
A - EXISTING
B - NEW
- WF16: WC TILES
- WF17: WC FEATURE TILES
- WF18: WC EXISTING TILES
- WF19: BROWN PAINT
- WF20: STAIRCASE TILES
- WF21: PATTERNED TILES
- WF22: ACOUSTIC PANELLING
- WF23: EXTERNAL CLADDING

J. EXTENT OF JOINERY - FOR JOINERY WALL FINISHES REFER TO SPECIALIST JOINERY SUB-CONTRACTORS DRAWINGS

NOTES:

- DRAWING TO BE PRINTED IN COLOUR
- TO BE READ IN CONJUNCTION WITH FINISHES SCHEDULE
- ALL SURFACES DAMAGED AS PART OF STRIPOUT TO BE MADE GOOD READY FOR NEW DECORATION.
- ALL FINISHES TO BE INSTALLED IN STRICT ACCORDANCE WITH MANUFACTURERS REQUIREMENTS AND SPECIFICATION
- FINAL SETTING OUT TO BE CONFIRMED DURING STAGE 4 & STAGES 5
- SAMPLES OF ALL PAINT FINISHES TO BE PROVIDED ON SITE FOR FINAL APPROVAL BY CLIENT AND DESIGNER
- ALL FINISHES TO MEET CLASS 1 AND 0 AS REQUIRED BY BUILDING REGULATIONS
- REFER TO WALL ELEVATIONS FOR ADDITIONAL INFORMATION
- TO BE READ IN CONJUNCTION WITH JOINERY DRAWINGS

REVISION	NOTES	DATE

PROJECT NAME
101 PRINCESS STREET
Manchester
CLIENT
YAKEL
DOCUMENT TITLE
First Floor Wall Finishes Plan
DOCUMENT REFERENCE
2431-INC-FO-01-DR-I-42-1001_FIRST FLOOR WALL FINISHES

REVISION T1	SCALE 1:50
PRODUCTION DATE 09.12.24	AUTHOR LW
ISSUE TYPE STG 3	CHECKED BY HP

INCQINTO MANCHESTER LTD
2ND FLOOR
THE OLD LAW LIBRARY
HARRISON ST
MANCHESTER
M2 8BY
0161 711 0765
WWW.WEAREINCQINTO.CO.UK

