


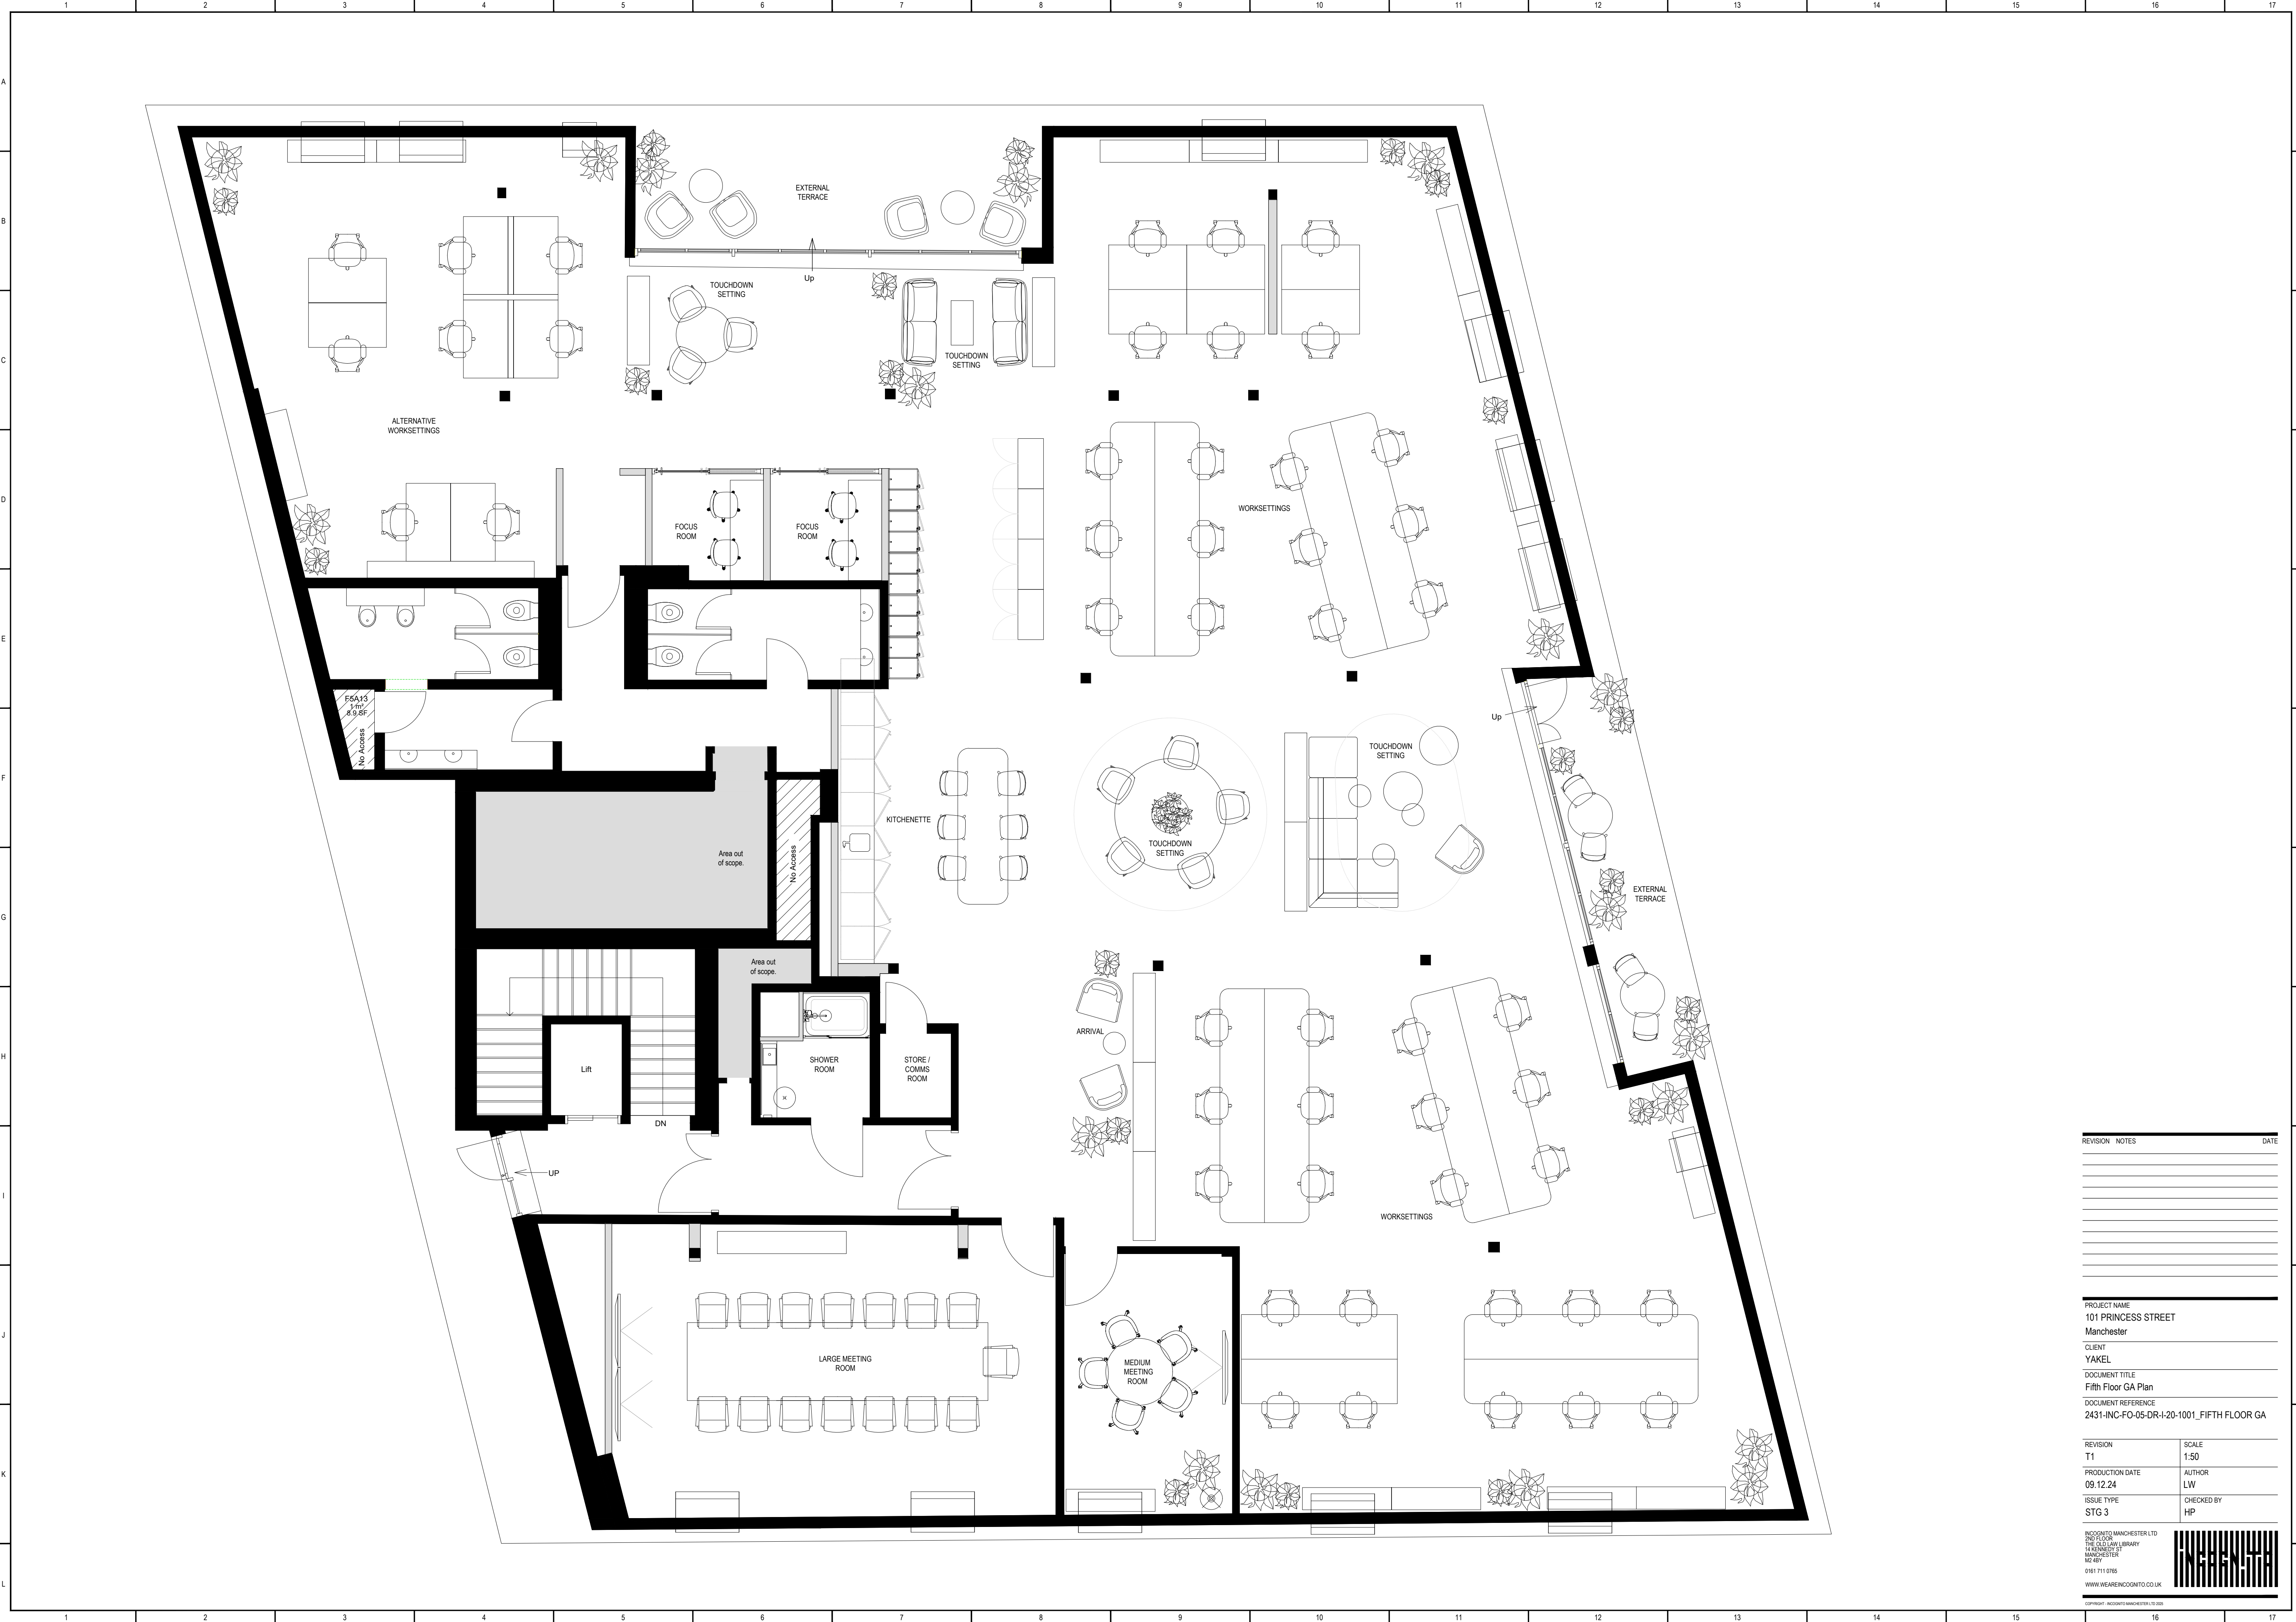

| REVISION | NOTES | DATE |
|----------|-------|------|
|          |       |      |
|          |       |      |
PROJECT NAME  
101 PRINCESS STREET  
Manchester

CLIENT  
YAKEL

DOCUMENT TITLE  
Fifth Floor GA Plan

DOCUMENT REFERENCE  
2431-INC-FO-05-DR-I-20-1001\_FIFTH FLOOR GA

|                             |                  |
|-----------------------------|------------------|
| REVISION<br>T1              | SCALE<br>1:50    |
| PRODUCTION DATE<br>09.12.24 | AUTHOR<br>LW     |
| ISSUE TYPE<br>STG 3         | CHECKED BY<br>HP |

INCQINQTO MANCHESTER LTD  
2ND FLOOR  
THE OLD LAW LIBRARY  
14 ROXBURY ST  
MANCHESTER  
M2 8BY  
0161 711 0785  
WWW.WEAREINCQINQTO.CO.UK

COPYRIGHT © INCQINQTO MANCHESTER LTD 2025