


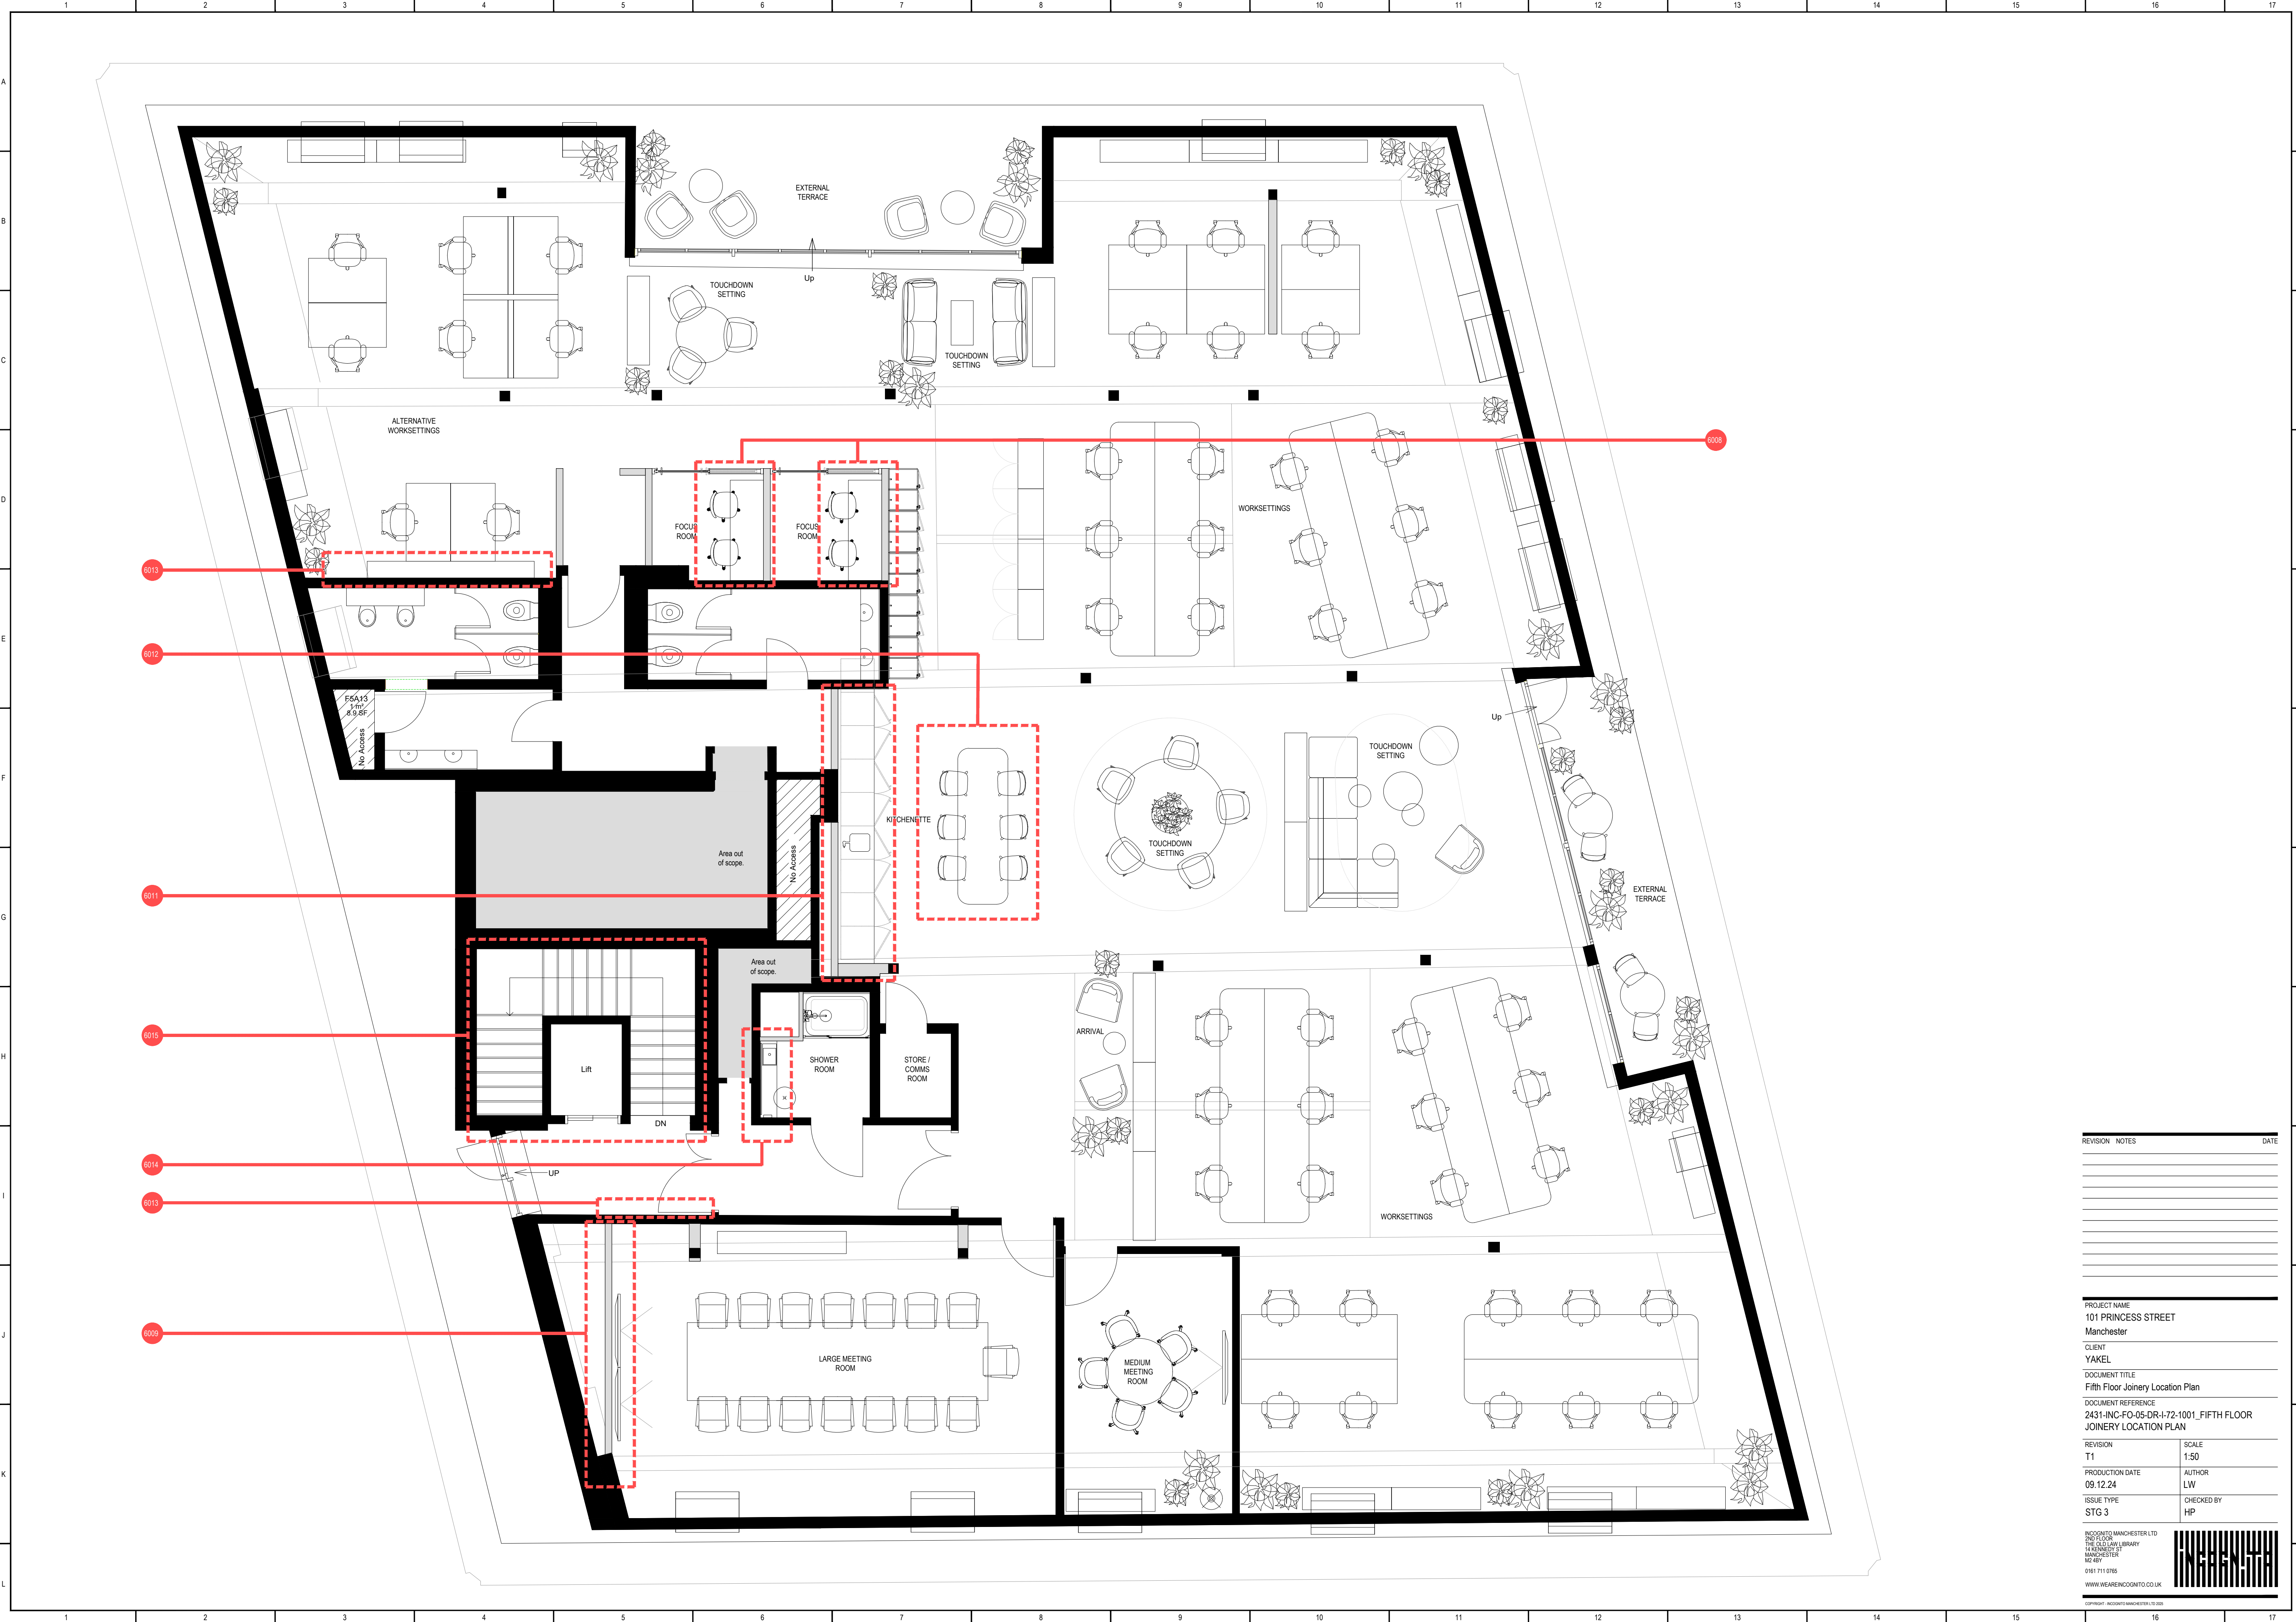

REVISION	NOTES	DATE

PROJECT NAME
101 PRINCESS STREET
Manchester

CLIENT
YAKEL

DOCUMENT TITLE
Fifth Floor Joinery Location Plan

DOCUMENT REFERENCE
2431-INC-F0-05-DR-I-72-1001_FIFTH FLOOR
JOINERY LOCATION PLAN

REVISION
T1

SCALE
1:50

PRODUCTION DATE
09.12.24

AUTHOR
LW

ISSUE TYPE
STG 3

CHECKED BY
HP

INCQINTO MANCHESTER LTD
2ND FLOOR
THE OLD LAW LIBRARY
14 ROXBURY ST
MANCHESTER
M2 8BY
0161 711 0785
WWW.WEAREINCQINTO.CO.UK

COPYRIGHT © INCQINTO MANCHESTER LTD 2023