


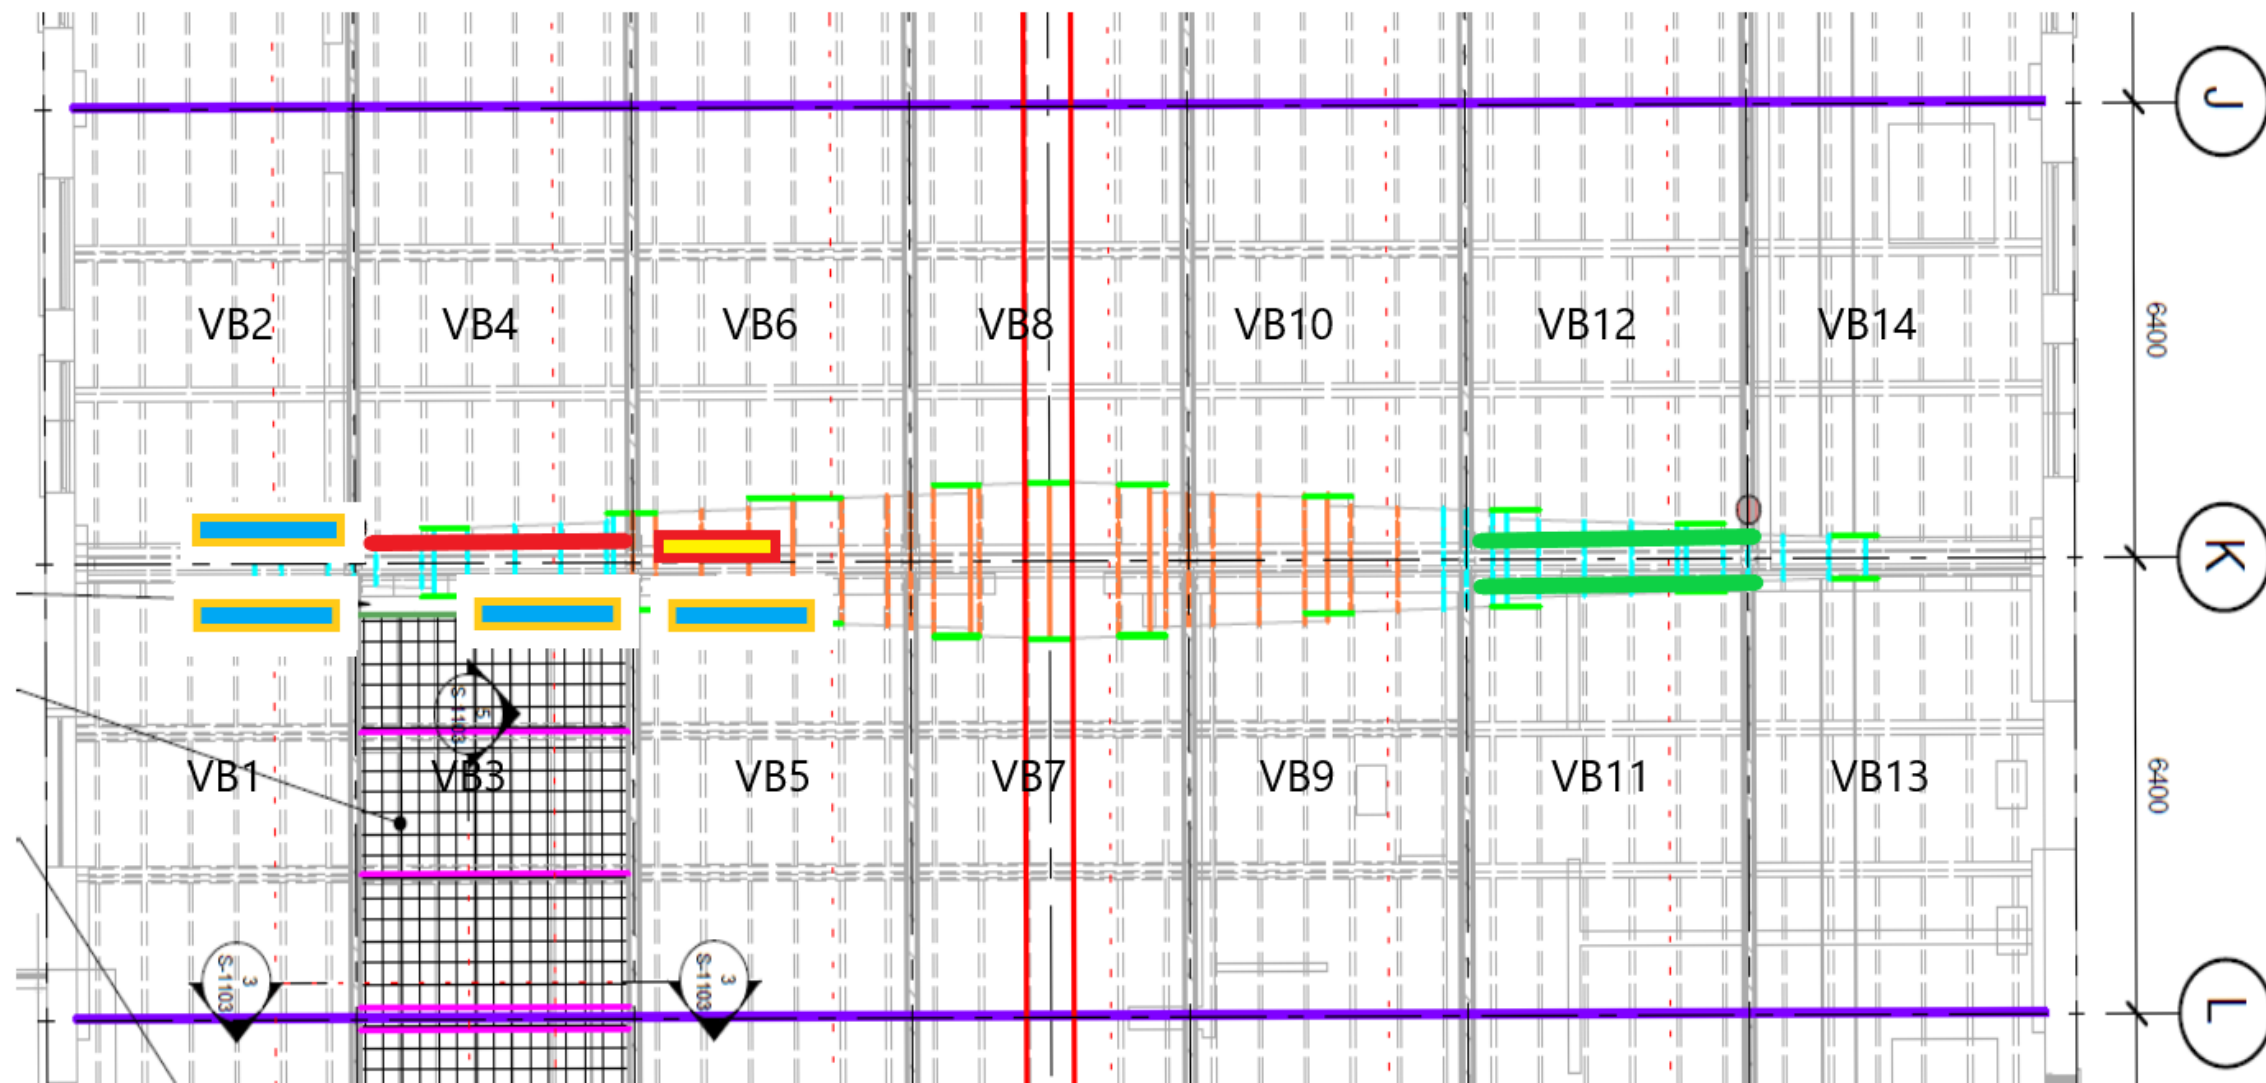

Key:-

VB Valley Beam

Defrass decay from beam (Subject to SE) and treat with Wykamol 10.1 fungicide gel

Renew beam full length using C24 treated Douglas fir

Steel flitch repair as per WML specifications and drawing

Cut out decay and splice new section of wood to beam

Valley Beam report Gridlines J-L

New Warehouse SIM Liverpool Road Manchester

Ref WS/22702/SIM/12-11-2024