


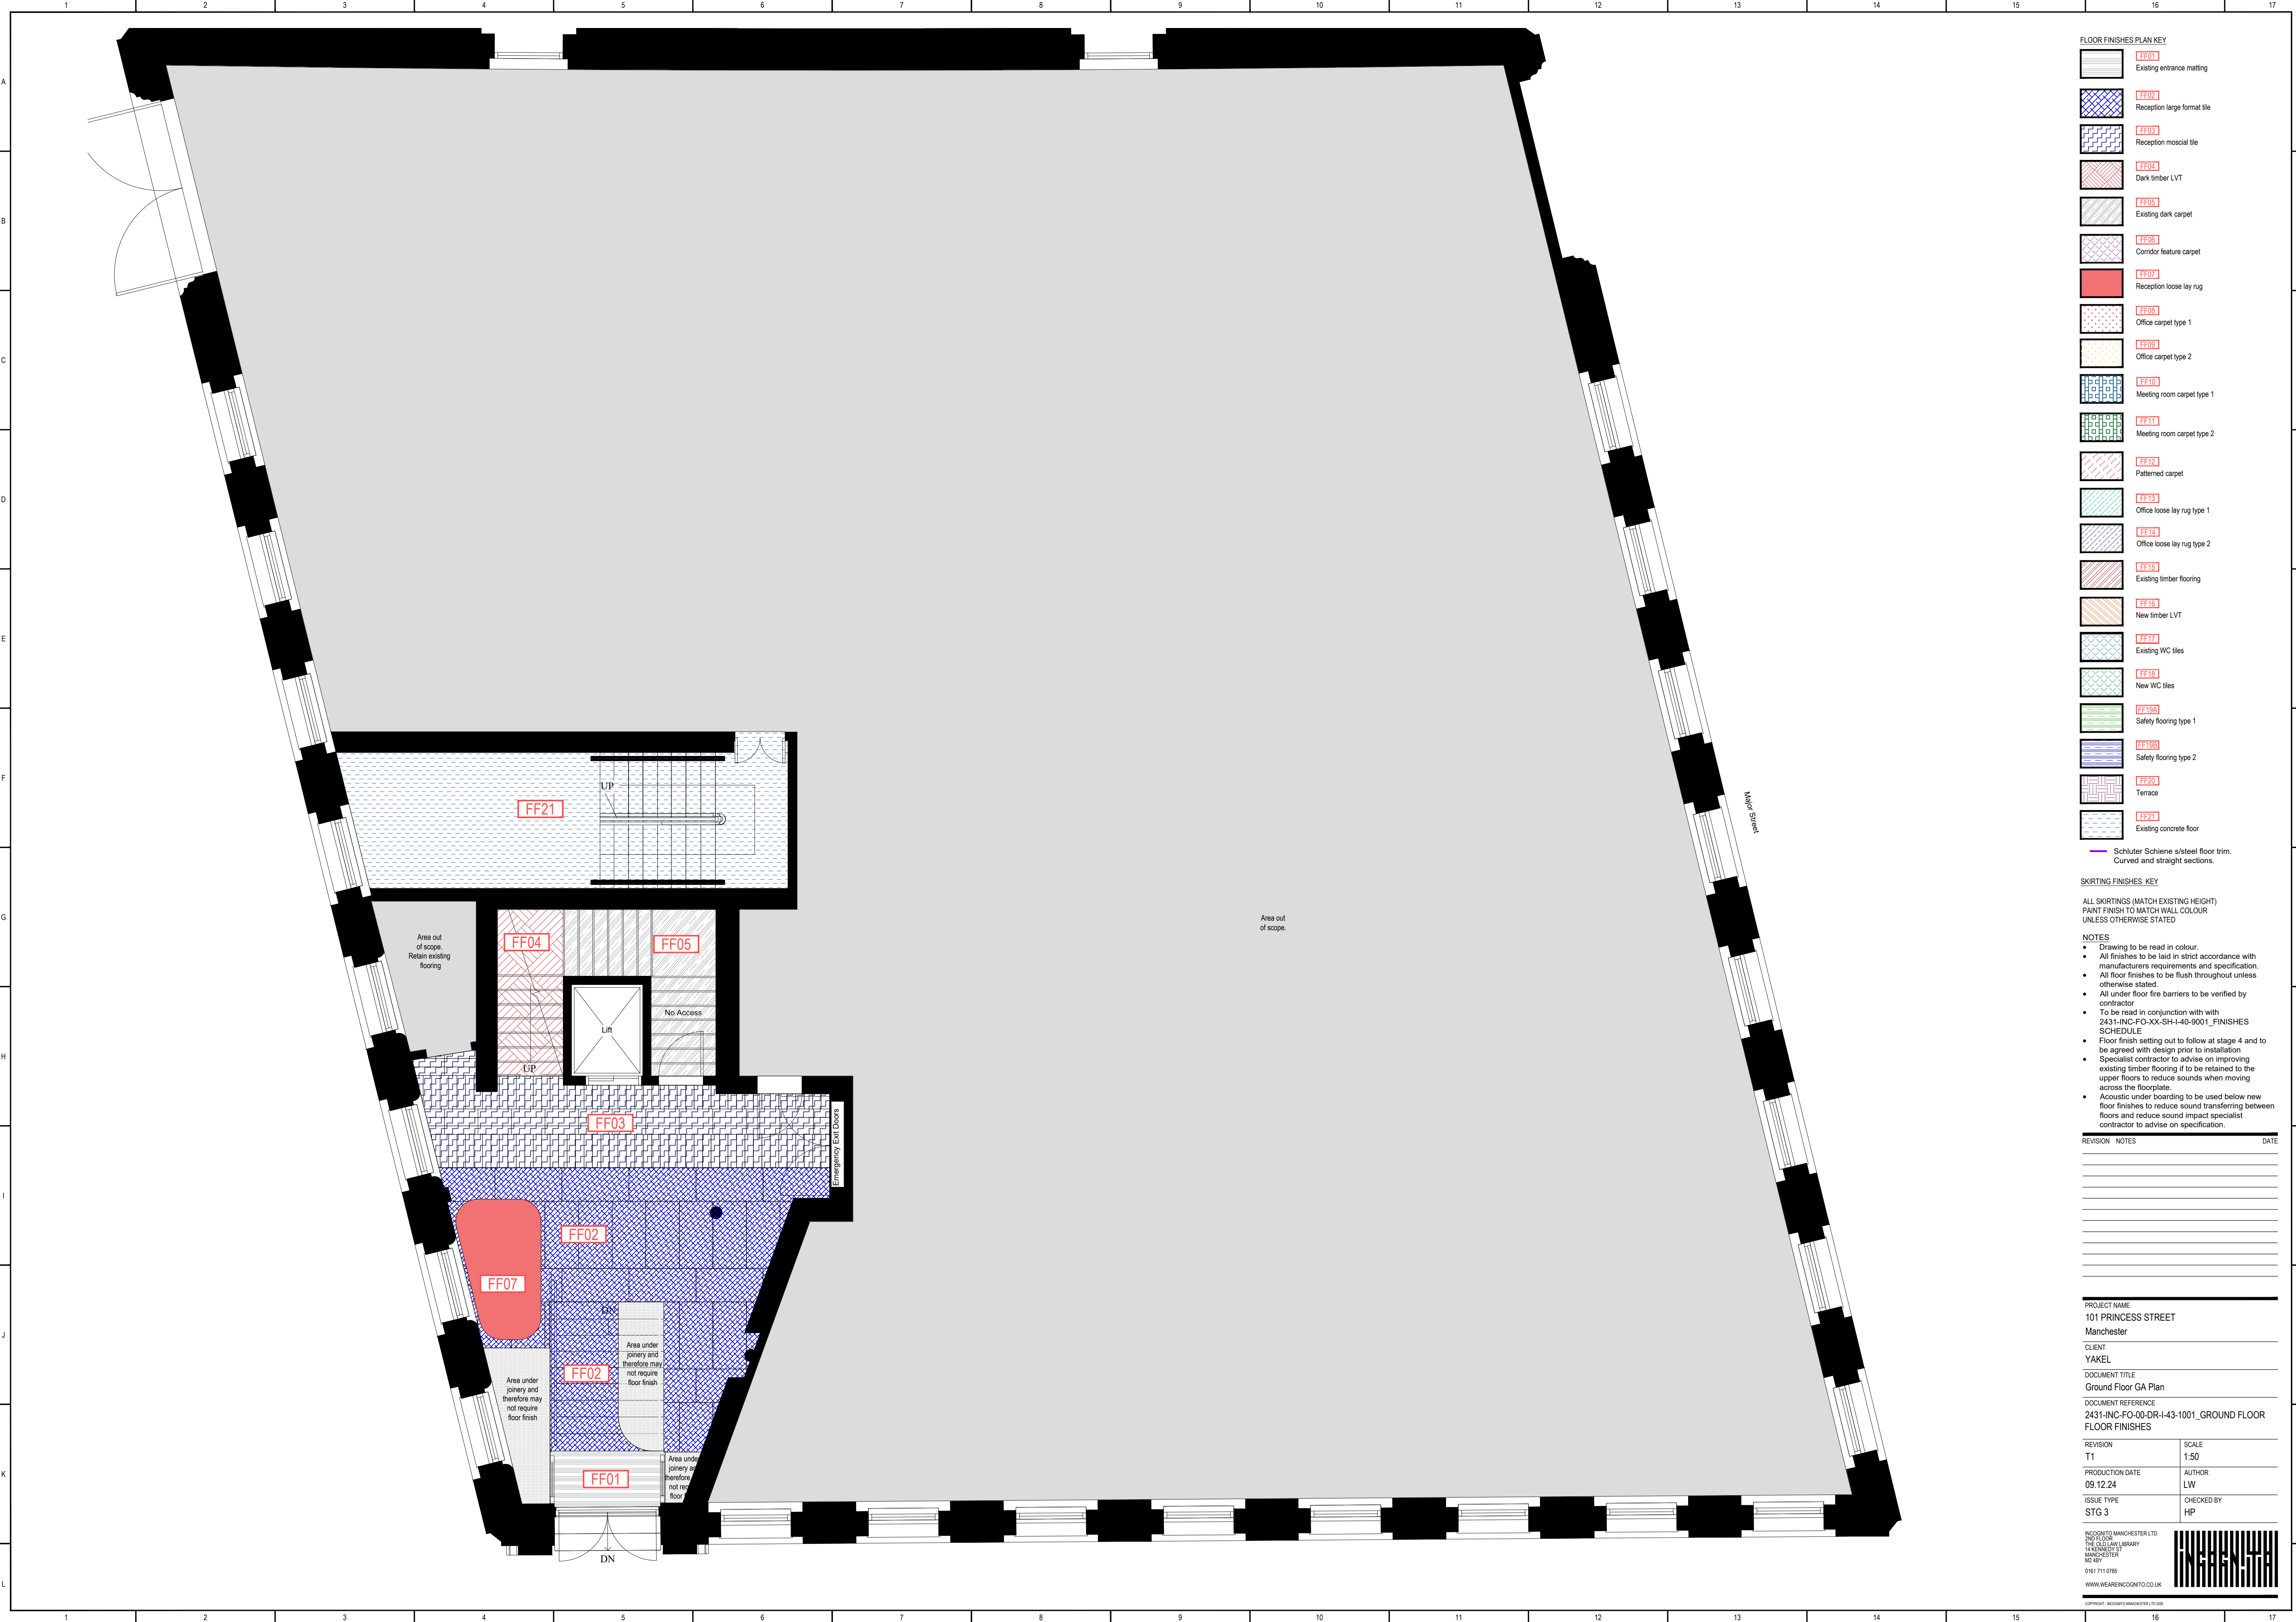

- FLOOR FINISHES PLAN KEY
- FF001 Existing entrance matting
 - FF002 Reception large format tile
 - FF003 Reception mosaic tile
 - FF004 Dark timber LVT
 - FF005 Existing dark carpet
 - FF006 Corridor feature carpet
 - FF007 Reception loose lay rug
 - FF008 Office carpet type 1
 - FF009 Office carpet type 2
 - FF010 Meeting room carpet type 1
 - FF011 Meeting room carpet type 2
 - FF012 Patterned carpet
 - FF013 Office loose lay rug type 1
 - FF014 Office loose lay rug type 2
 - FF015 Existing timber flooring
 - FF016 New timber LVT
 - FF017 Existing WC tiles
 - FF018 New WC tiles
 - FF019 Safety flooring type 1
 - FF020 Safety flooring type 2
 - FF021 Terrace
 - FF022 Existing concrete floor
- Schluter Schiene s/steel floor trim.
Curved and straight sections.

SKIRTING FINISHES KEY

ALL SKIRTINGS (MATCH EXISTING HEIGHT)
PAINT FINISH TO MATCH WALL COLOUR
UNLESS OTHERWISE STATED

- NOTES
- Drawing to be read in colour.
 - All finishes to be laid in strict accordance with manufacturers requirements and specification.
 - All floor finishes to be flush throughout unless otherwise stated.
 - All under floor fire barriers to be verified by contractor
 - To be read in conjunction with with 2431-INC-FO-XX-SH-I-40-9001_FINISHES SCHEDULE
 - Floor finish setting out to follow at stage 4 and to be agreed with design prior to installation
 - Specialist contractor to advise on improving existing timber flooring if to be retained to the upper floors to reduce sounds when moving across the floorplate.
 - Acoustic under boarding to be used below new floor finishes to reduce sound transferring between floors and reduce sound impact specialist contractor to advise on specification.

REVISION	NOTES	DATE

PROJECT NAME 101 PRINCESS STREET Manchester	
CLIENT YAKEL	
DOCUMENT TITLE Ground Floor GA Plan	
DOCUMENT REFERENCE 2431-INC-FO-00-DR-I-43-1001_GROUND FLOOR FINISHES	
REVISION T1	SCALE 1:50
PRODUCTION DATE 09.12.24	AUTHOR LW
ISSUE TYPE STG 3	CHECKED BY HP
INCQINTO MANCHESTER LTD 2ND FLOOR THE OLD LAW LIBRARY 14 ROXBURY ST MANCHESTER M2 8BY 0161 711 0785 WWW.WEAREINCQINTO.CO.UK	



COPYRIGHT - INCQINTO MANCHESTER LTD 2020