

LEGEND

- EXISTING MAJOR CONTOUR (0.5m INTERVAL)
- EXISTING MINOR CONTOUR (0.1m INTERVAL)
- PROPOSED MAJOR CONTOUR (0.5m INTERVAL)
- PROPOSED MINOR CONTOUR (0.1m INTERVAL)
- PROPOSED RETAINING STRUCTURE


GENERAL NOTES

DO NOT SCALE FROM THIS DRAWING WORK TO FIGURED DIMENSIONS ONLY.

NO DEVIATION FROM THE DETAILS SHOWN ON THIS DRAWING IS ALLOWED WITHOUT PRIOR PERMISSION IN WRITING.

ALL DRAWINGS ARE TO BE READ IN CONJUNCTION WITH ALL ARCHITECTS, ENGINEERS AND SPECIALISTS DRAWINGS AND THE SPECIFICATION.

THE CONTRACTOR SHALL INCORPORATE ALL THE REQUIREMENTS OF THE PRE-TENDER STAGE HEALTH AND SAFETY PLAN.

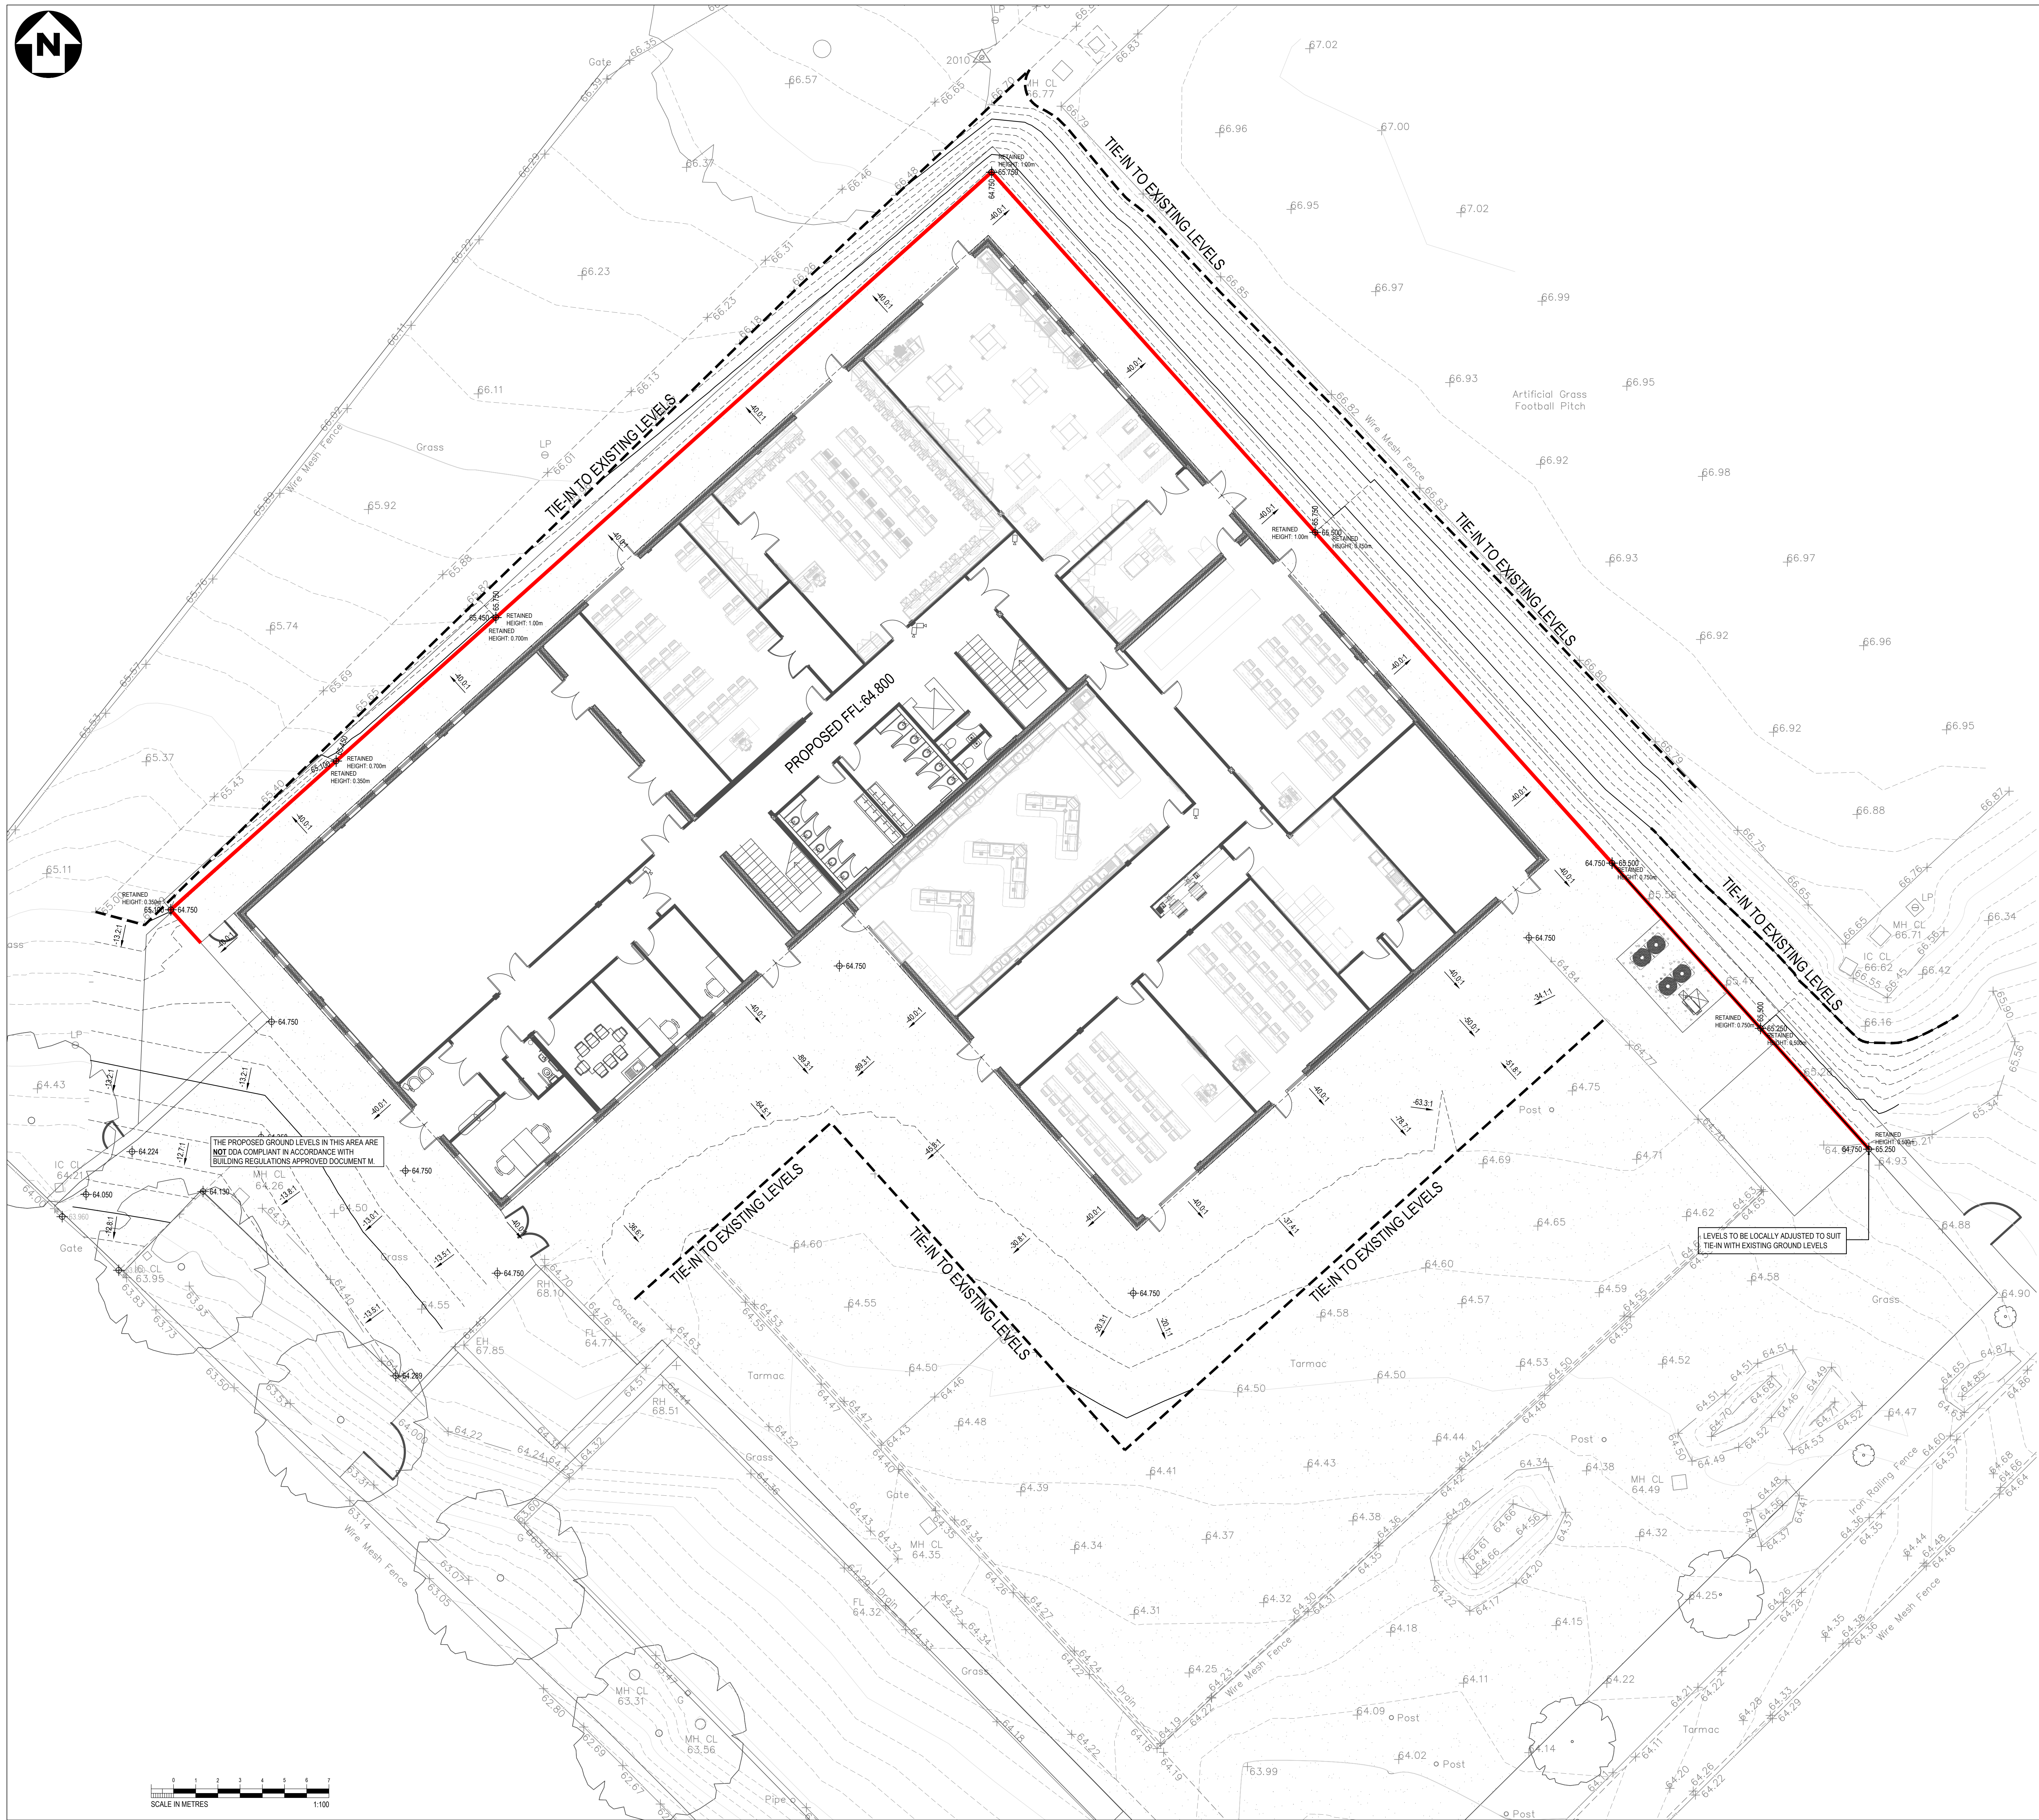

THE PROPOSED GROUND LEVELS IN THIS AREA ARE NOT CDA COMPLIANT IN ACCORDANCE WITH BUILDING REGULATIONS APPROVED DOCUMENT M.

LEVELS TO BE LOCALLY ADJUSTED TO SUIT TIE-IN WITH EXISTING GROUND LEVELS

SCALE IN METRES 1:100

SUBJECT TO APPROVAL FROM
LOCAL PLANNING AUTHORITY

TENDER ISSUE

T01	TENDER ISSUE.	24.01.25	DB	JH
Rev.	Amendment	Date	By	Chd
Project MANCHESTER COMMUNICATION ACADEMY, YEAR 7				
ARCHITECT LANCASTER MALONEY MARTIN LTD.				
Title PROPOSED SITE LEVELS GA				
WML Job No.	Drawn	Checked	Date	Scale
11258	DB	JH	MARCH 24	1:100 @ A0
Third Floor South Metropolitan House Station Road Cheshire M20 7JZ Tel: 0161 482 9000 Fax: 0161 482 9210 e-mail: info@wmlconsulting.com www.wmlconsulting.com				
Drawing No. Project Originator Volume Level Type Role Number Rev				
11258 - WML - Y7 - XX - DR - C - 2010 T01				