


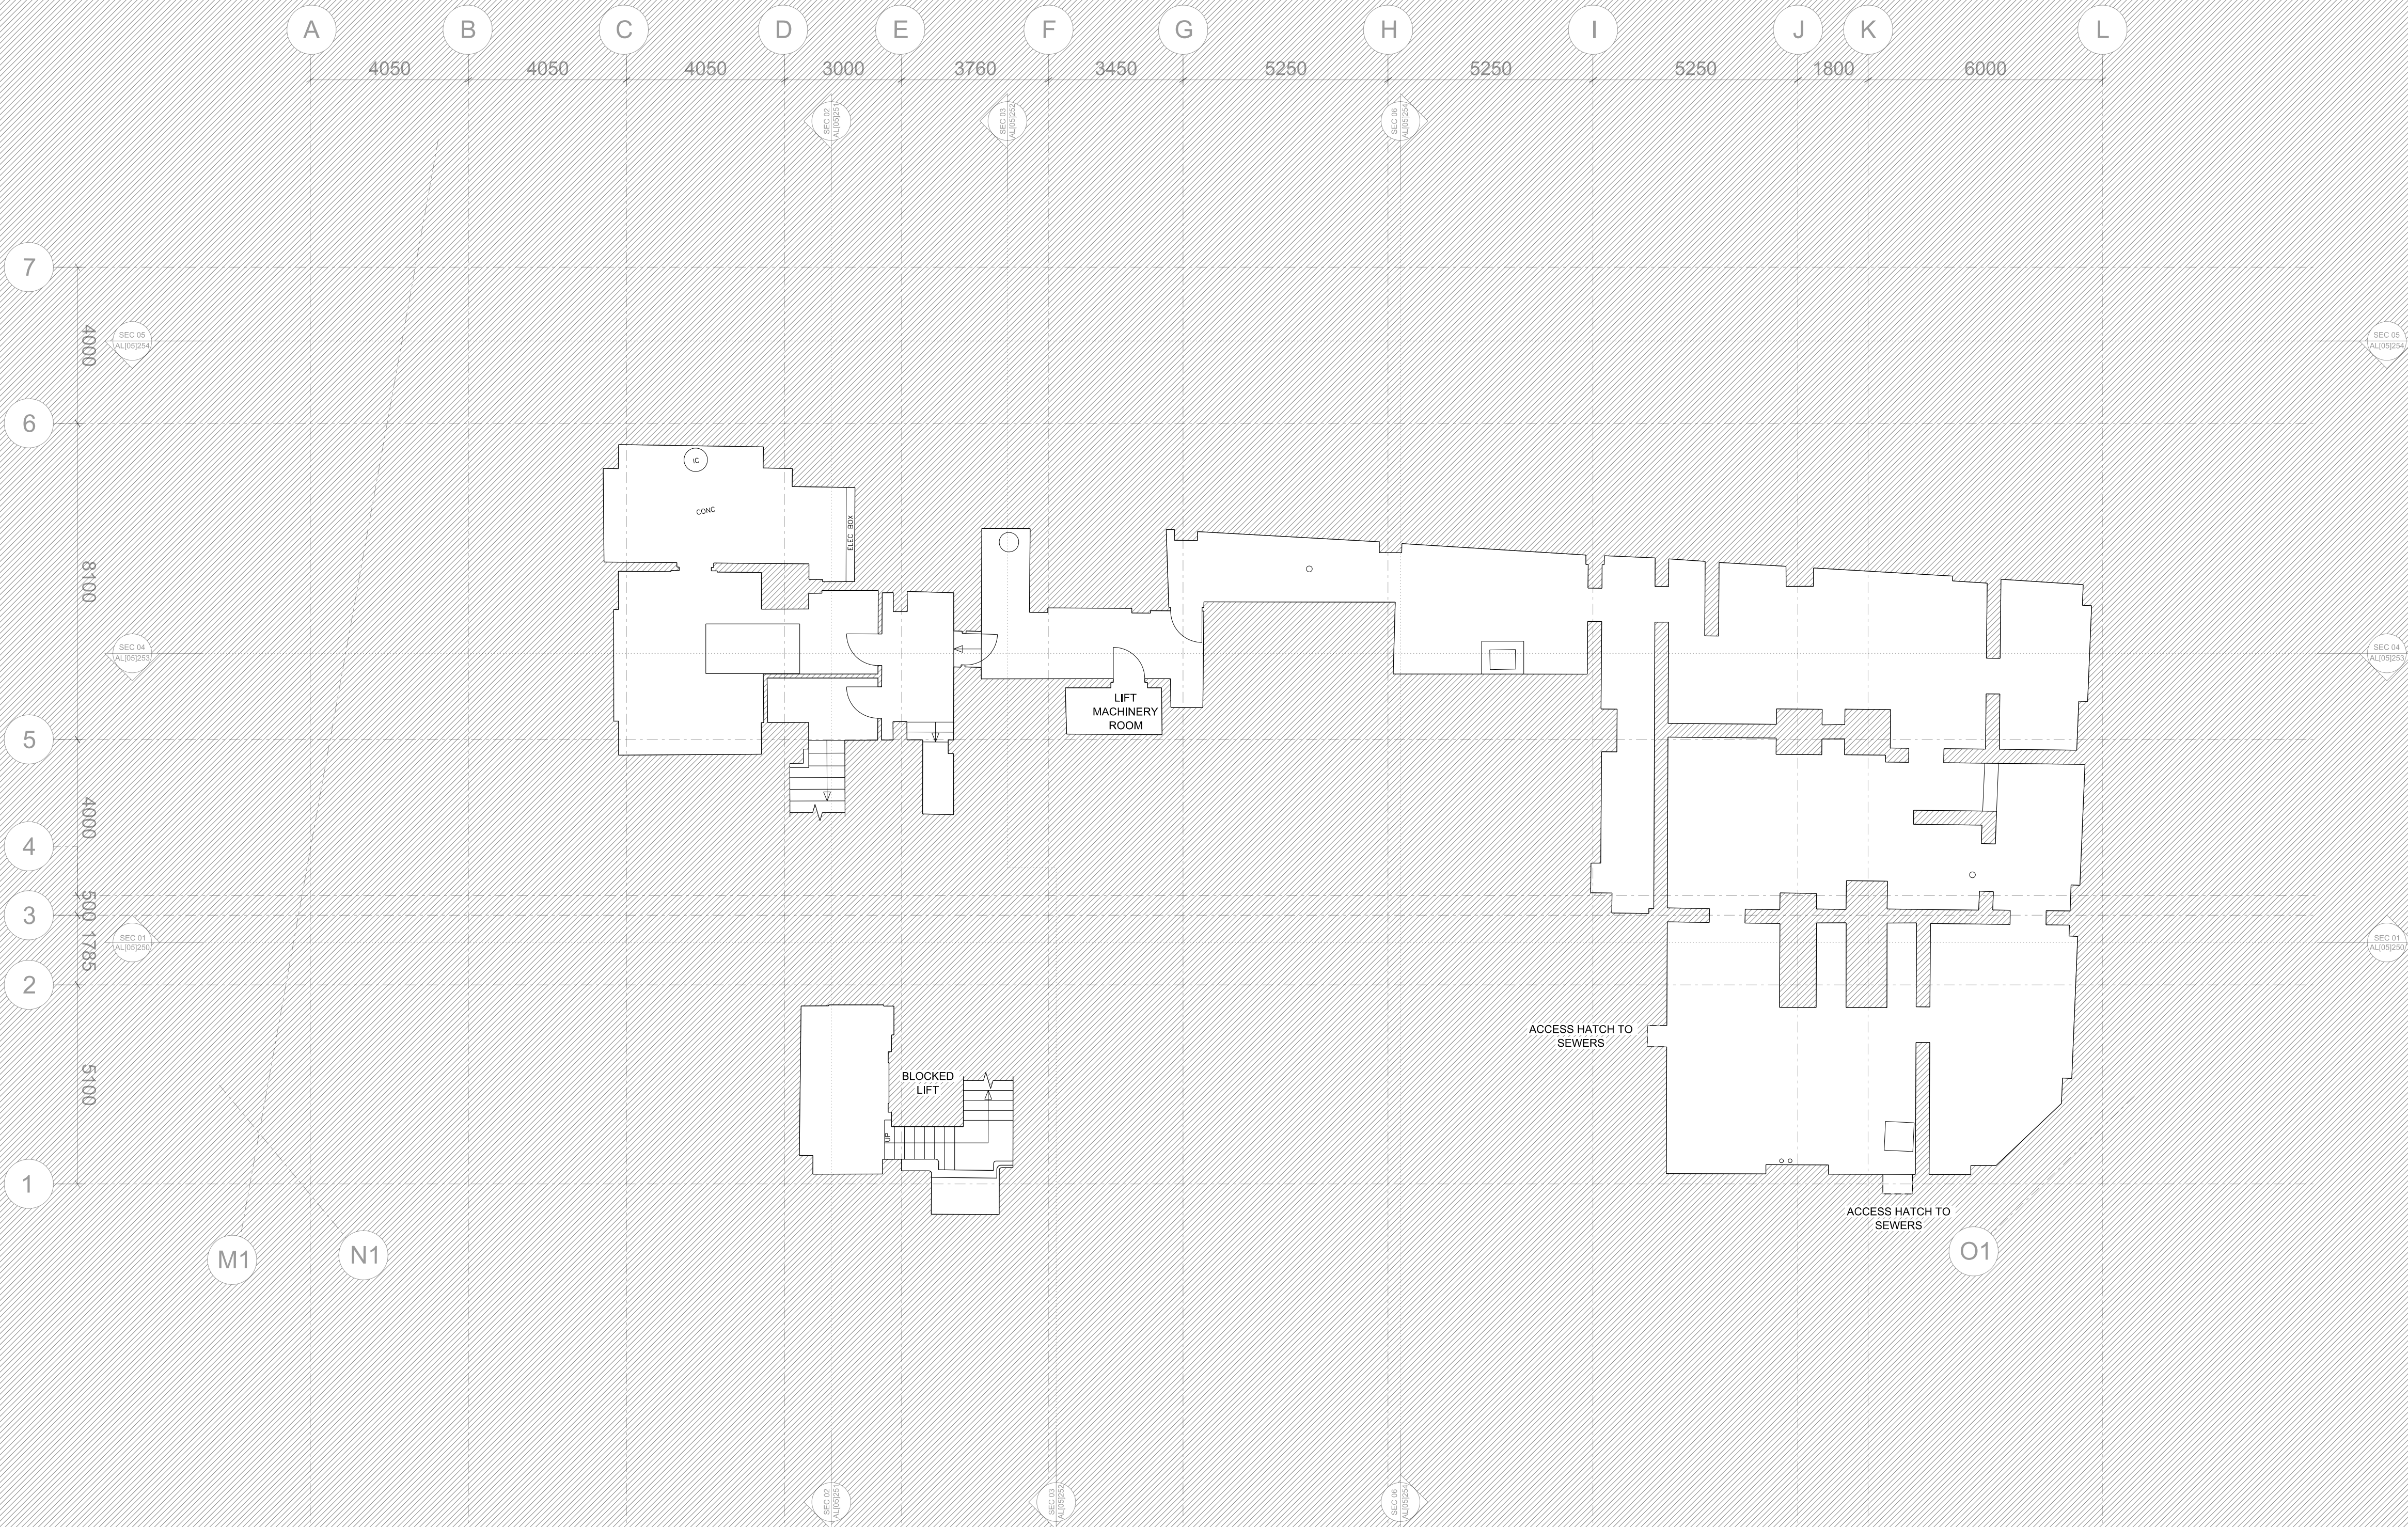

KEY 1 1 BED 2 2 BED 3 3 BED COMMERCIAL CIRCULATION BOH / PLANT	NOTE: NO CLIENT DEMISE OR WORKS AT THIS LEVEL	NOTES / REVISION											012345		10		15		N	JB+CO ARCHITECTS + DESIGNERS Jeffrey Bell Architects 3 Cobourg Street Manchester M1 3GY t +44 [0]161 228 0651 e studio@jeffreybellarchitects.co.uk
			PROJECT						SCALE				DATE							
			EQUITABLE BUILDINGS, MANCHESTER						1:100@A1 1:200@A3				NOV 2024							
			CLIENT						JOB No		DWG No		REV							
PH PROPERTY HOLDINGS						1572		AL[05]210		*										
TITLE						ISSUE FOR														
PROPOSED PLAN SUB BASEMENT						PLANNING DOCUMENT														