


Notes:

N1 Proposed new enclosed lobby with access to roof hatch

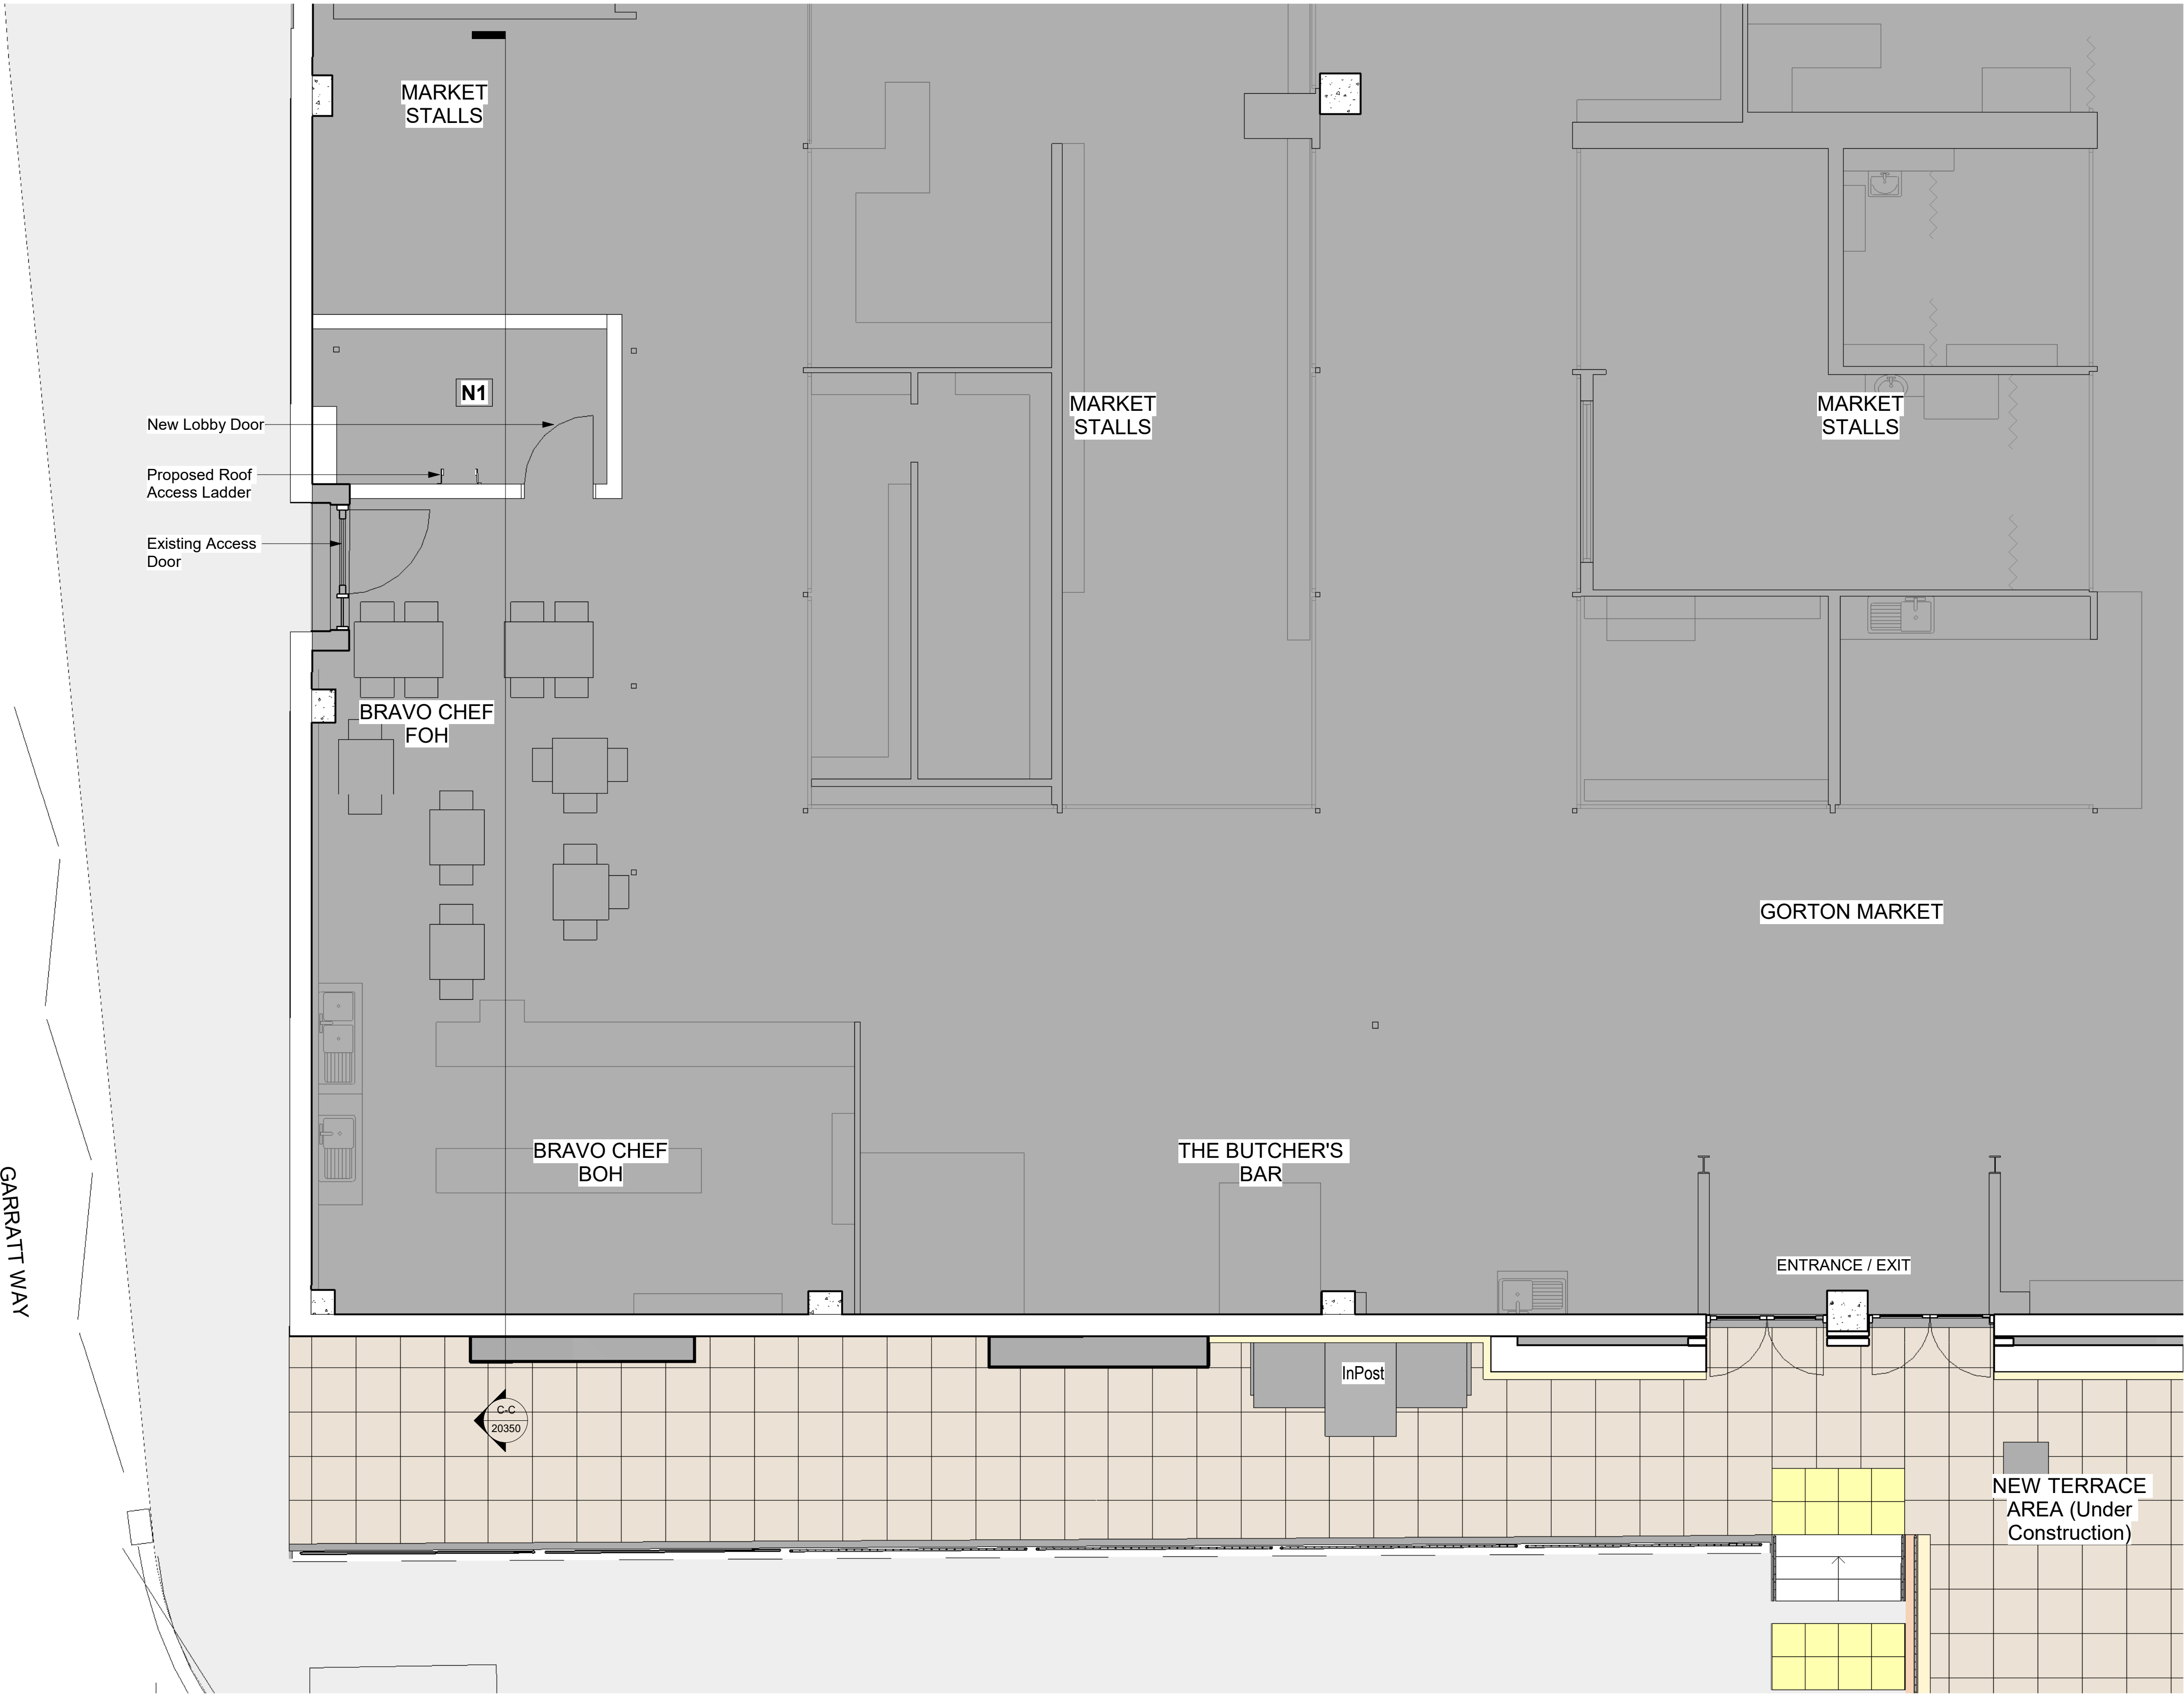

Proposed Roof Access Lobby Plan

1 : 50

P02	Issued for Planning	17/02/25	GC	EA
P01	Initial Issue for Comments	11/02/25	GC	EA

Revision	Description	Date	Drawn	Checked
----------	-------------	------	-------	---------



HALLIDAY
MEECHAM
ARCHITECTS

Halliday Meecham Architects Limited
111 Piccadilly Manchester M1 2HY
+44 (0)161 661 5566
4 Devonshire Street London W1W 5DT
+44 (0)203 440 5175
hma@hallidaymeecham.com
www.hallidaymeecham.com



Funded by
UK Government



MANCHESTER
CITY COUNCIL



GREATER
MANCHESTER
DOING THINGS DIFFERENTLY

Client:		Manchester City Council					
Project:		Gorton Market					
Phase/ Location:		Gorton District Centre					
Drawing:		Proposed GA Plan					
Scale @ A1 1:50	Scale @ A3 1:100	Date: 07/31/24	Drawn: EA	Checked: TF	Job No. 5719	Drawing No. 20151	
		Scale 01m2m 1:50			Stage / Suitability: Planning		Status:
Drawing Ref. 5719-HMA-V-DR-A-20151							
Revision P02							