© COPYRIGHT
The copyright in this drawing is vested in Sheppard Robson and no license or assignment of any kind has been, or is, granted to any third party whether by provision of copies or originals or otherwise unless agreed in writing.

DO NOT SCALE FROM THIS DRAWING
The contractor shall check and verify all dimensions on site and report any discrepancies in writing to Sheppard Robson before proceeding work

FOR ELECTRONIC DATA ISSUE
Electronic Data / drawings are issued as "read only" and should not be interrogated for measurement. All dimensions and levels should read, only from those values stated in text on the drawing.

NOTES

REVISIONS

REV.	DATE	AMENDMENT
P01	20/02/2025	FINAL PLANNING ISSUE

KEYPLAN

PROJECT
UoM Residences DBFO

SCALE@A1	DATE	ORIGINATOR	CHECKED	AUTHORISED
As indicated	20/02/2025	CP	MM	JM

DESCRIPTION
Proposed Levels and Building Heights Plan

CLIENT
GRAHAM

STAGE
Stage 3

SR NO.
7172


A1

SHEPPARD ROBSON

27th Floor City Tower Piccadilly Plaza Manchester M1 4BT
T: +44 (0)161 233 8900 E: enquiries@sheppardrobson.co.uk

STATUS **S2** PURPOSE FOR ISSUE **Planning**

DRAWING NO. **UMRF-SRA-ZZ-RF-DR-A-02805** REV. **P01**

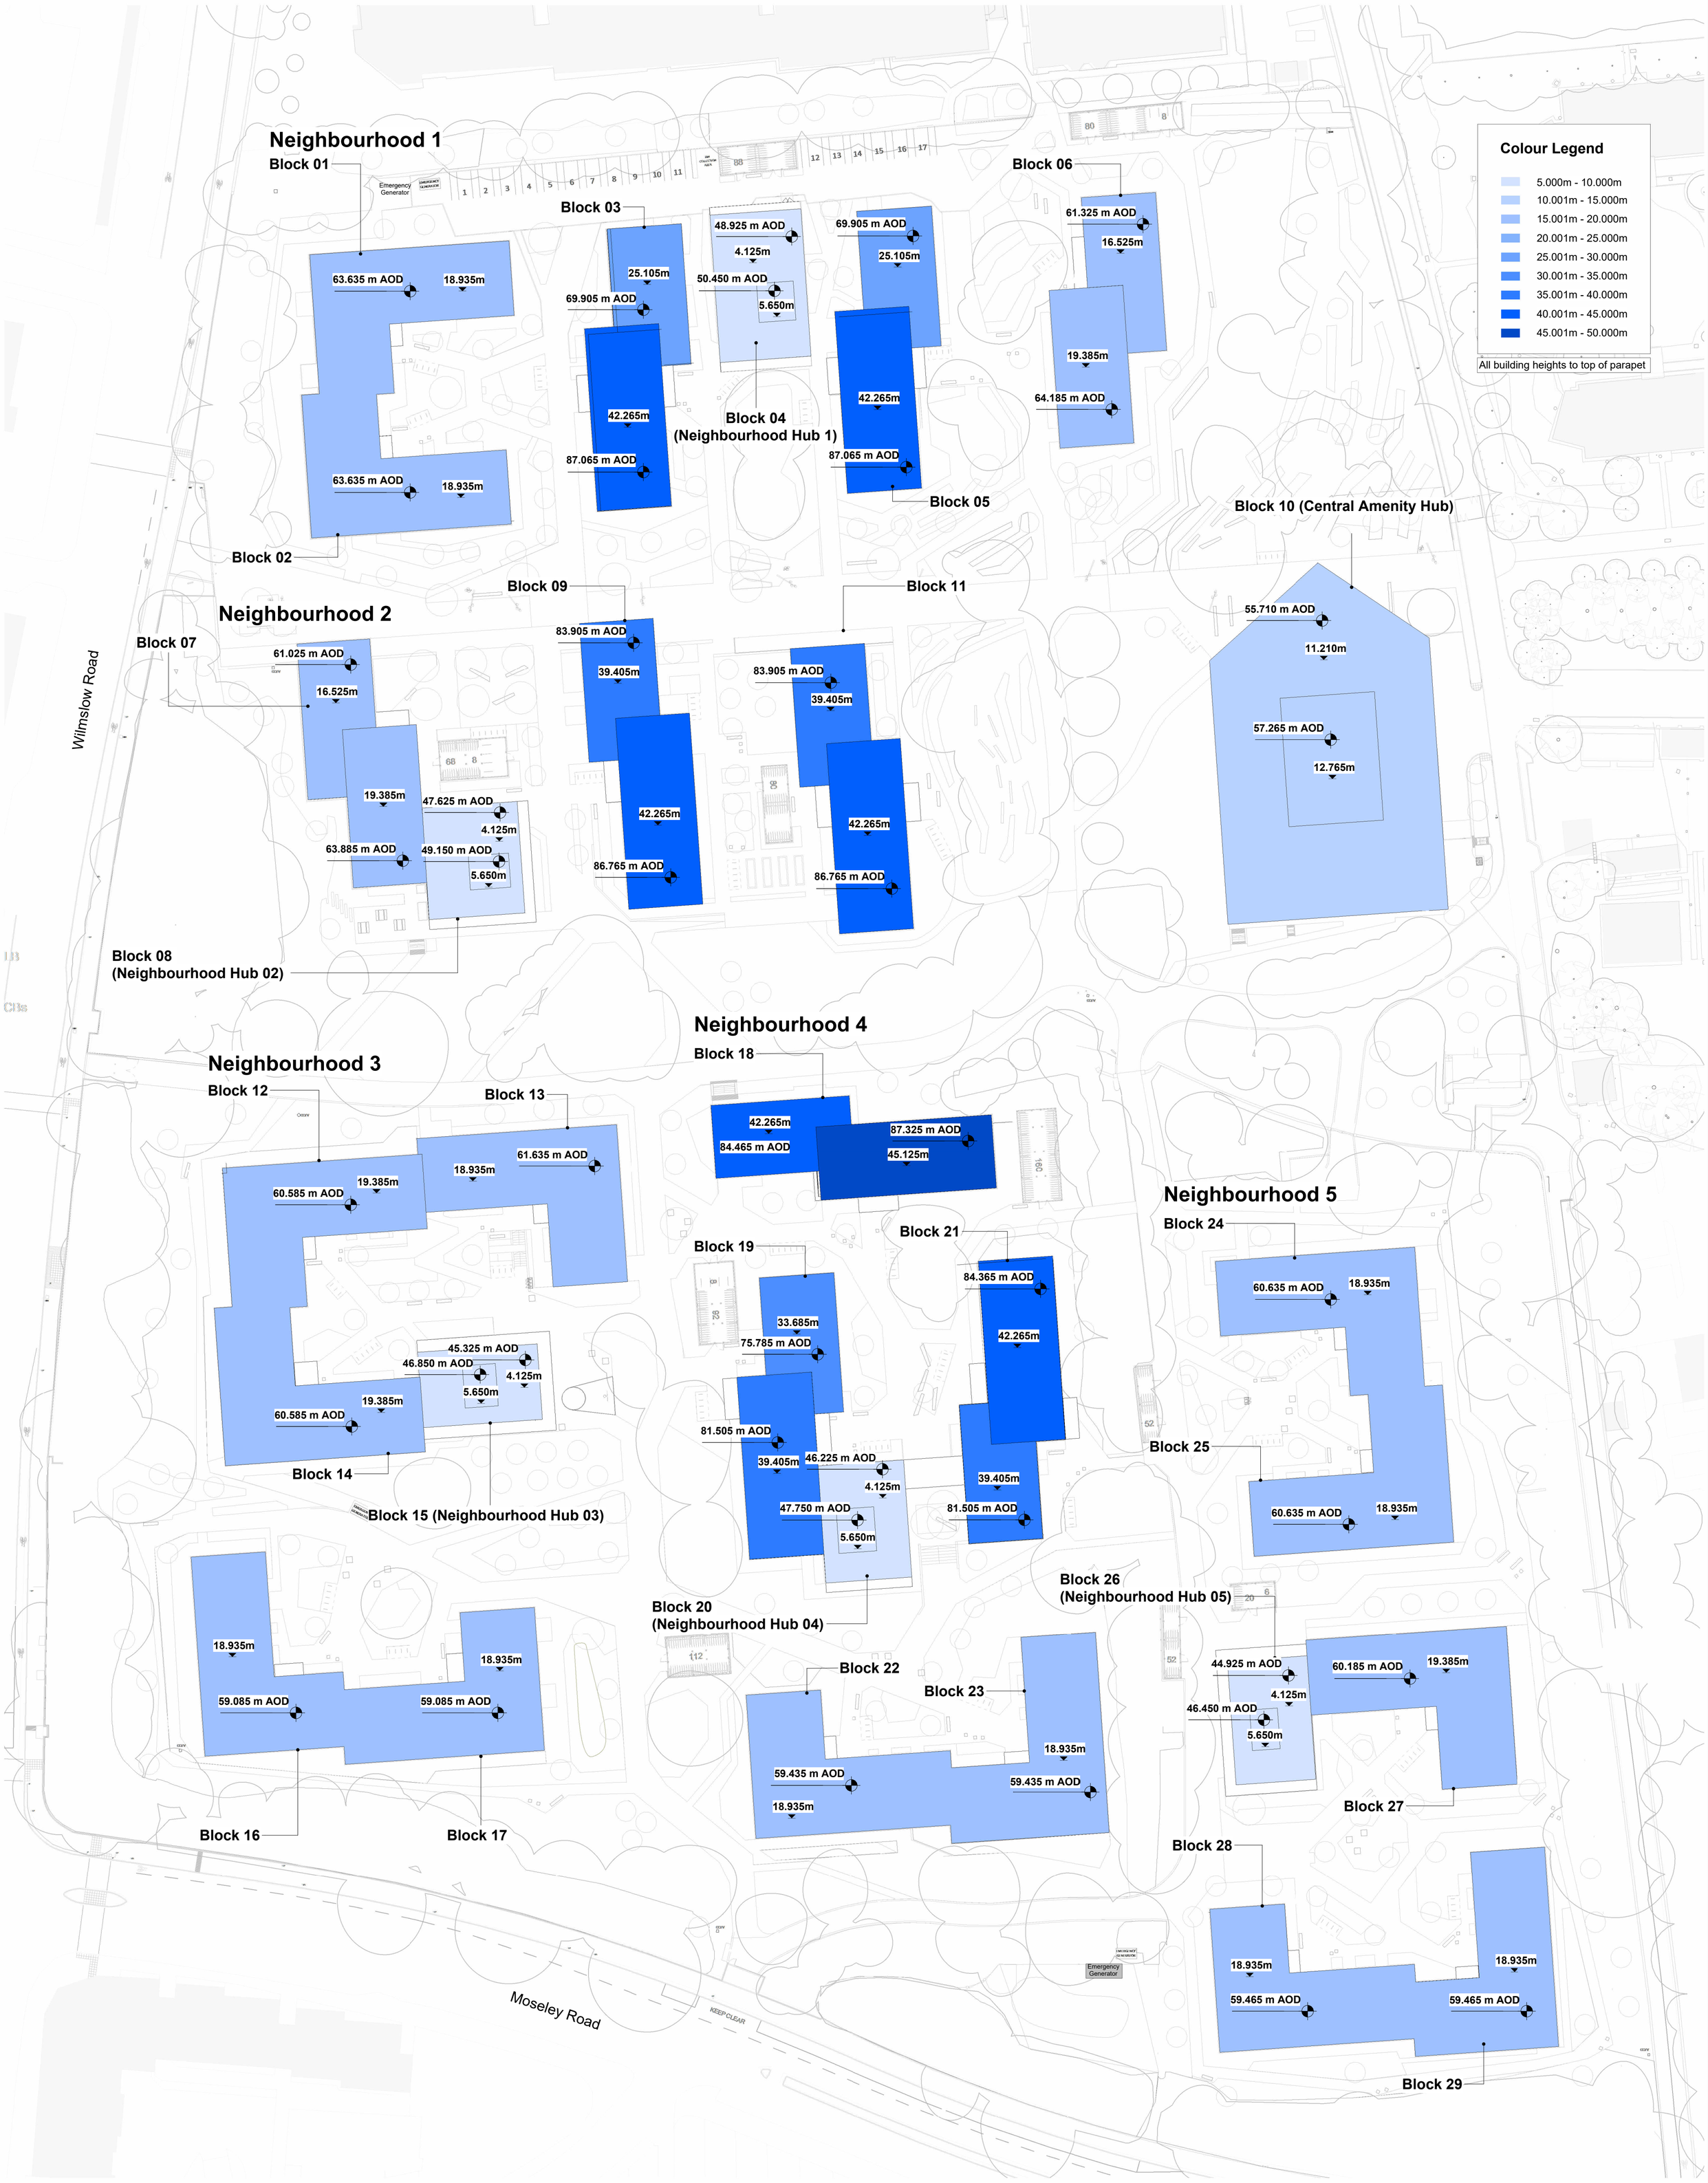

BUILDING HEIGHTS PLAN

1 : 500

© COPYRIGHT
The copyright in this drawing is vested in Sheppard Robson and no license or assignment of any kind has been, or is, granted to any third party whether by provision of copies or originals or otherwise unless agreed in writing.

DO NOT SCALE FROM THIS DRAWING
The contractor shall check and verify all dimensions on site and report any discrepancies in writing to Sheppard Robson before proceeding work

FOR ELECTRONIC DATA ISSUE
Electronic Data / drawings are issued as "read only" and should not be interrogated for measurement. All dimensions and levels should read, only from those values stated in text on the drawing.