


GOULDEN STREET

CROSS KEYS STREET

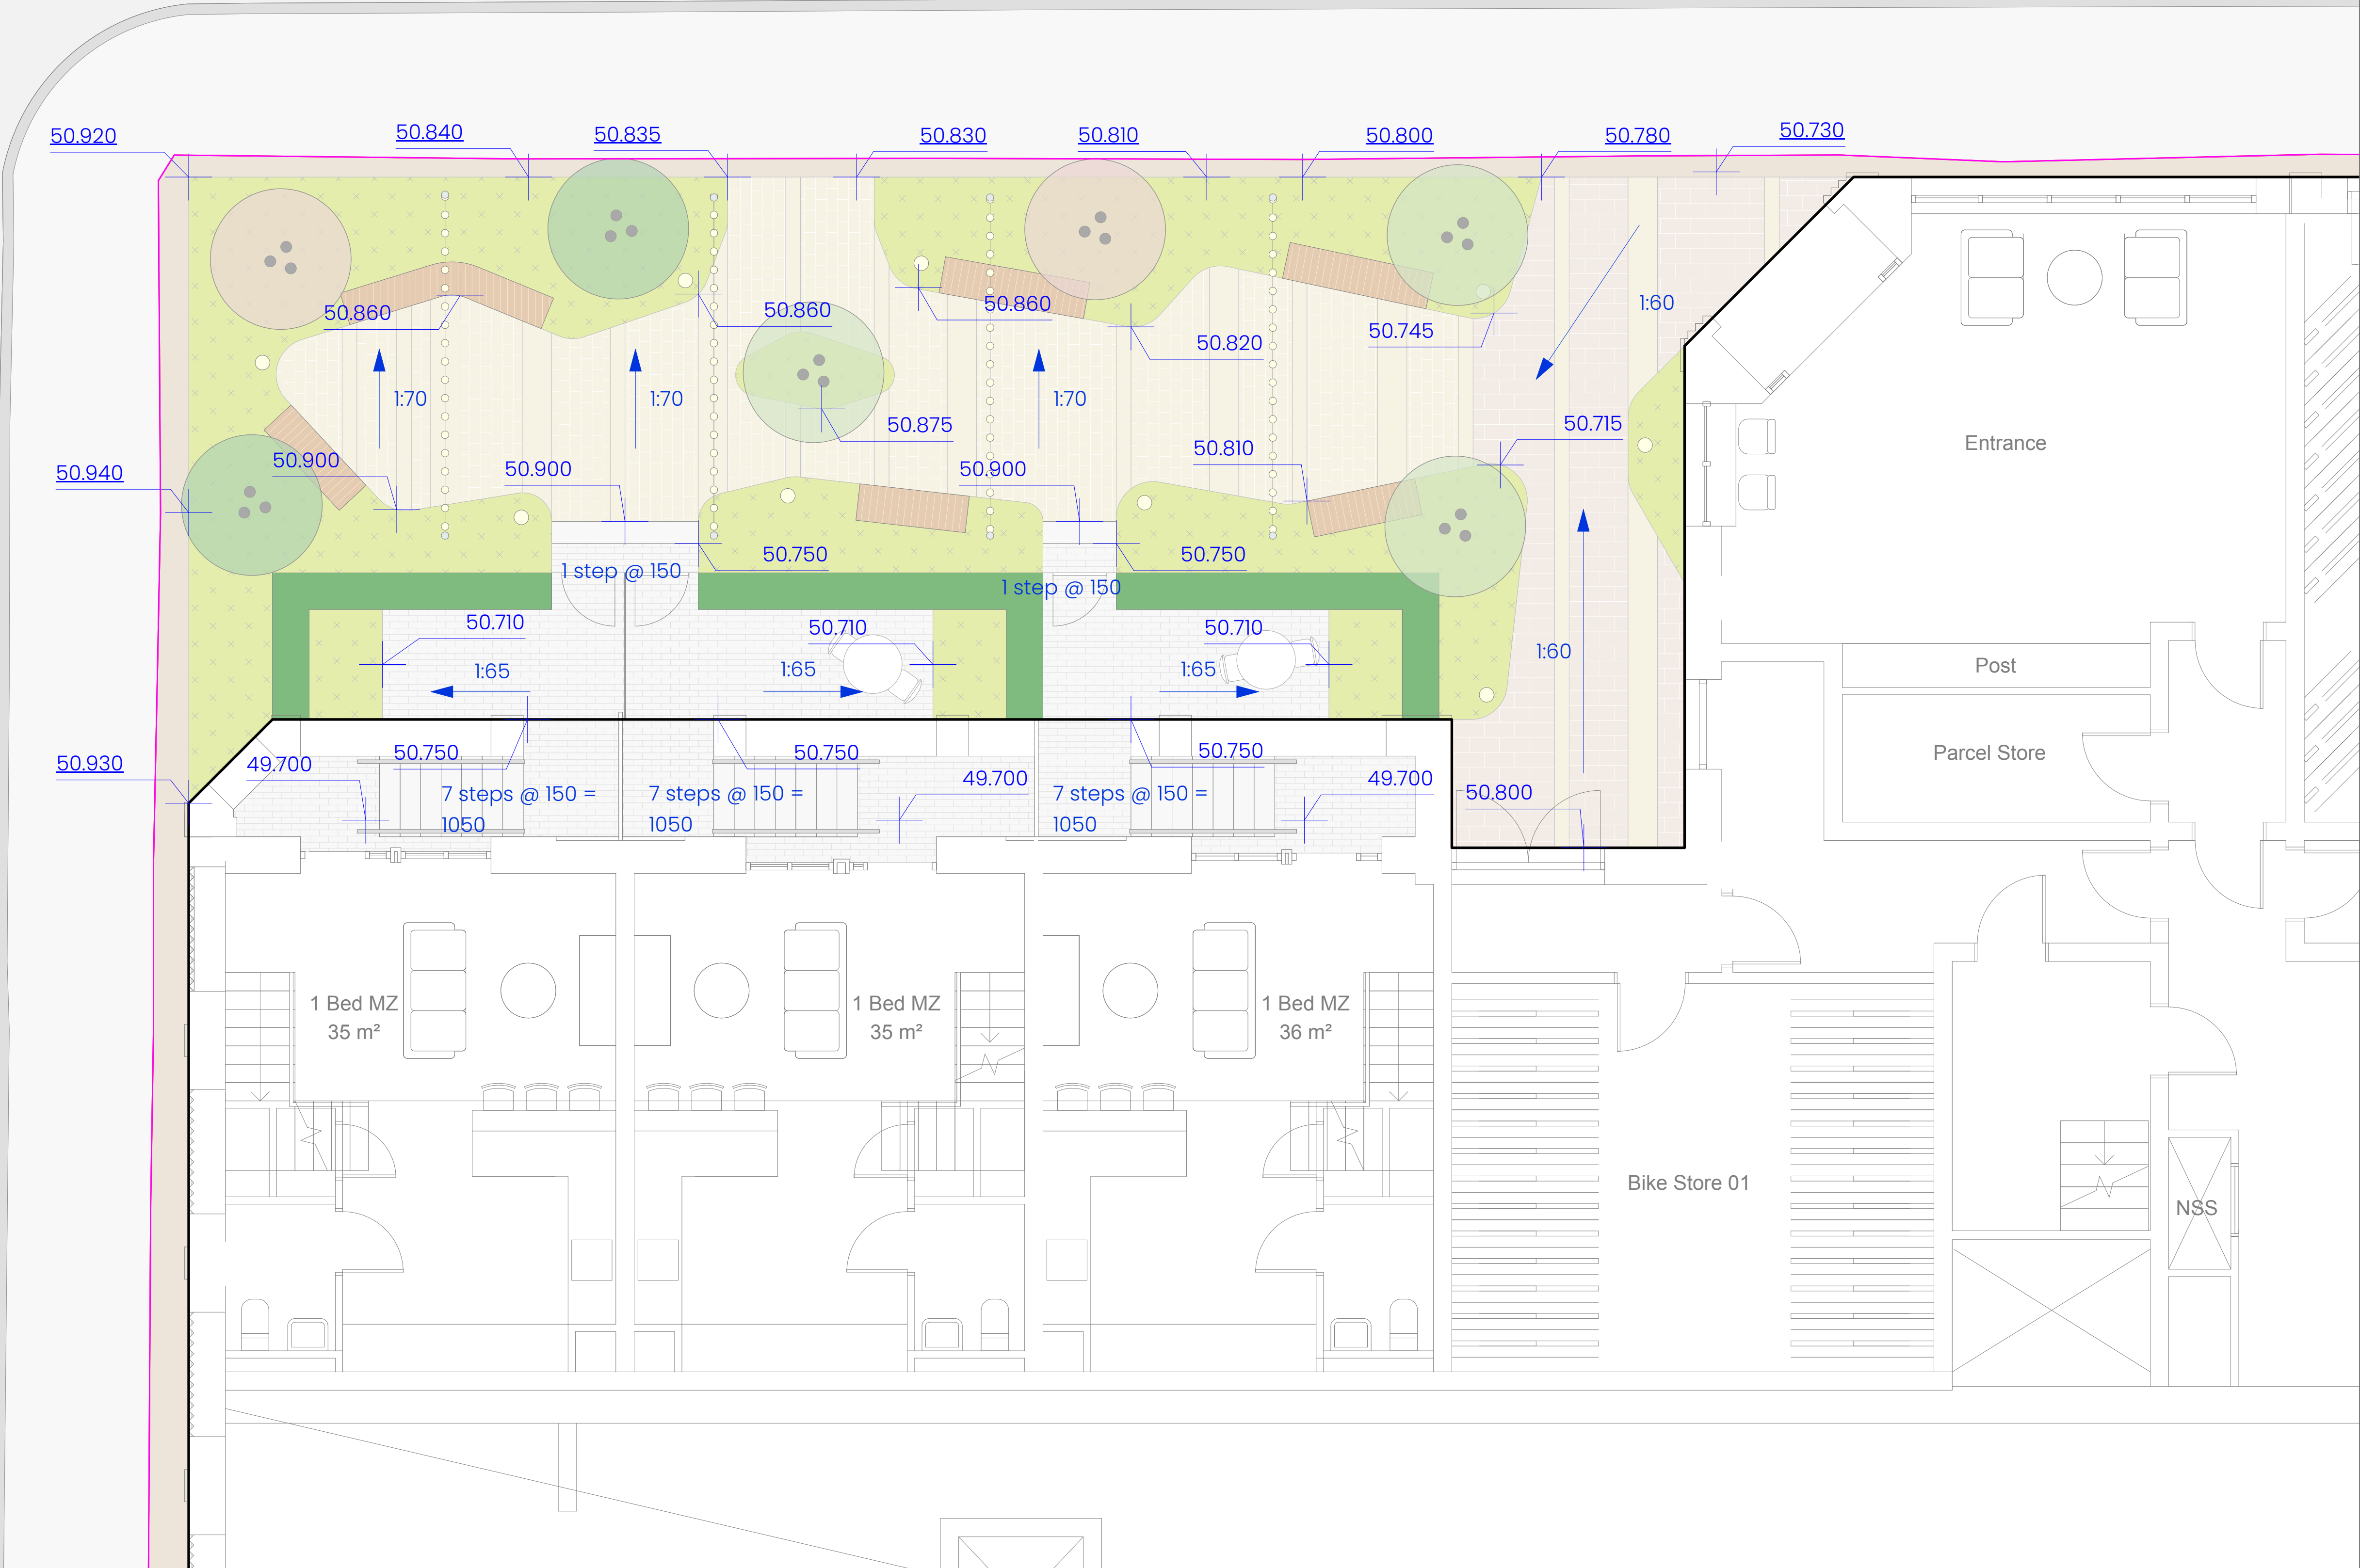

NOTES:

- DO NOT SCALE FROM THIS DRAWING. ALWAYS WORK TO NOTED DIMENSIONS.
- ALL SETTING OUT, LEVELS AND DIMENSIONS TO BE CHECKED ON SITE PRIOR TO THE INSTALLATION OF MATERIALS AND ANY DISCREPANCIES ARE TO BE BROUGHT TO THE ATTENTION OF THE CONTRACT ADMINISTRATOR IMMEDIATELY.
- THIS DRAWING MUST BE READ WITH THE RELEVANT SPECIFICATION DOCUMENTS AND DETAIL DRAWINGS. ANY DISCREPANCIES MUST BE BROUGHT TO THE ATTENTION OF THE CONTRACT ADMINISTRATOR IMMEDIATELY.
- THIS DRAWING IS COPYRIGHT PROTECTED AND MAY NOT BE REPRODUCED IN WHOLE OR PART WITHOUT WRITTEN AUTHORITY.
- ALL DIMENSIONS ARE IN MILLIMETRES UNLESS OTHERWISE STATED.
- NOTE DRAWING SUITABILITY CODE SHOWN BELOW. DRAWING NOT TO BE USED FOR CONTRACTUAL AGREEMENT WITHOUT A1 STATUS.

THIS DRAWING WAS PLOTTED ON:
03/03/2025

REVISION HISTORY

DATE	REV	ZONE	DESCRIPTION	CHK
05/02/24	2		Revised issue	MDM
01/05/24	3		Architectural plans updated	MDM
03/03/25	4		Updates to architectural plans - removal of 08 external terrace	MDM

KEY

LEVELS

PROPOSED LEVELS

RETAINED EXISTING LEVELS

SLOT DRAIN
To Courtyard Entrance Threshold

**WORKS OUTSIDE RED LINE BOUNDARY
FOR ILLUSTRATIVE PURPOSES ONLY**

ORIGINATOR

MANCHESTER NEWCASTLE

W layer.studio
01625 523 157
E manchester or
newcastle@layer.studio
SK9 IDR

MANCHESTER NEWCASTLE
50 Grove Street Flix, Maybrook House
Wilmslow 27 Grainger Street
Cheshire Newcastle-upon-Tyne
NE1 5JE

Layer.studio

Client
Cert Property

Project
Cross Keys
Ancoats, Manchester

Drawing Title
GA | Levels & Drainage Strategy

Created By MDM	Checked By ST	Scale 1:50	Sheet Size A1
Project Number 373	Originator LYR	Volume Level File Type Discipline Number XX-00-DWG-L-4000	
Work Stage Stage 2	Status Planning	Revision 4	