


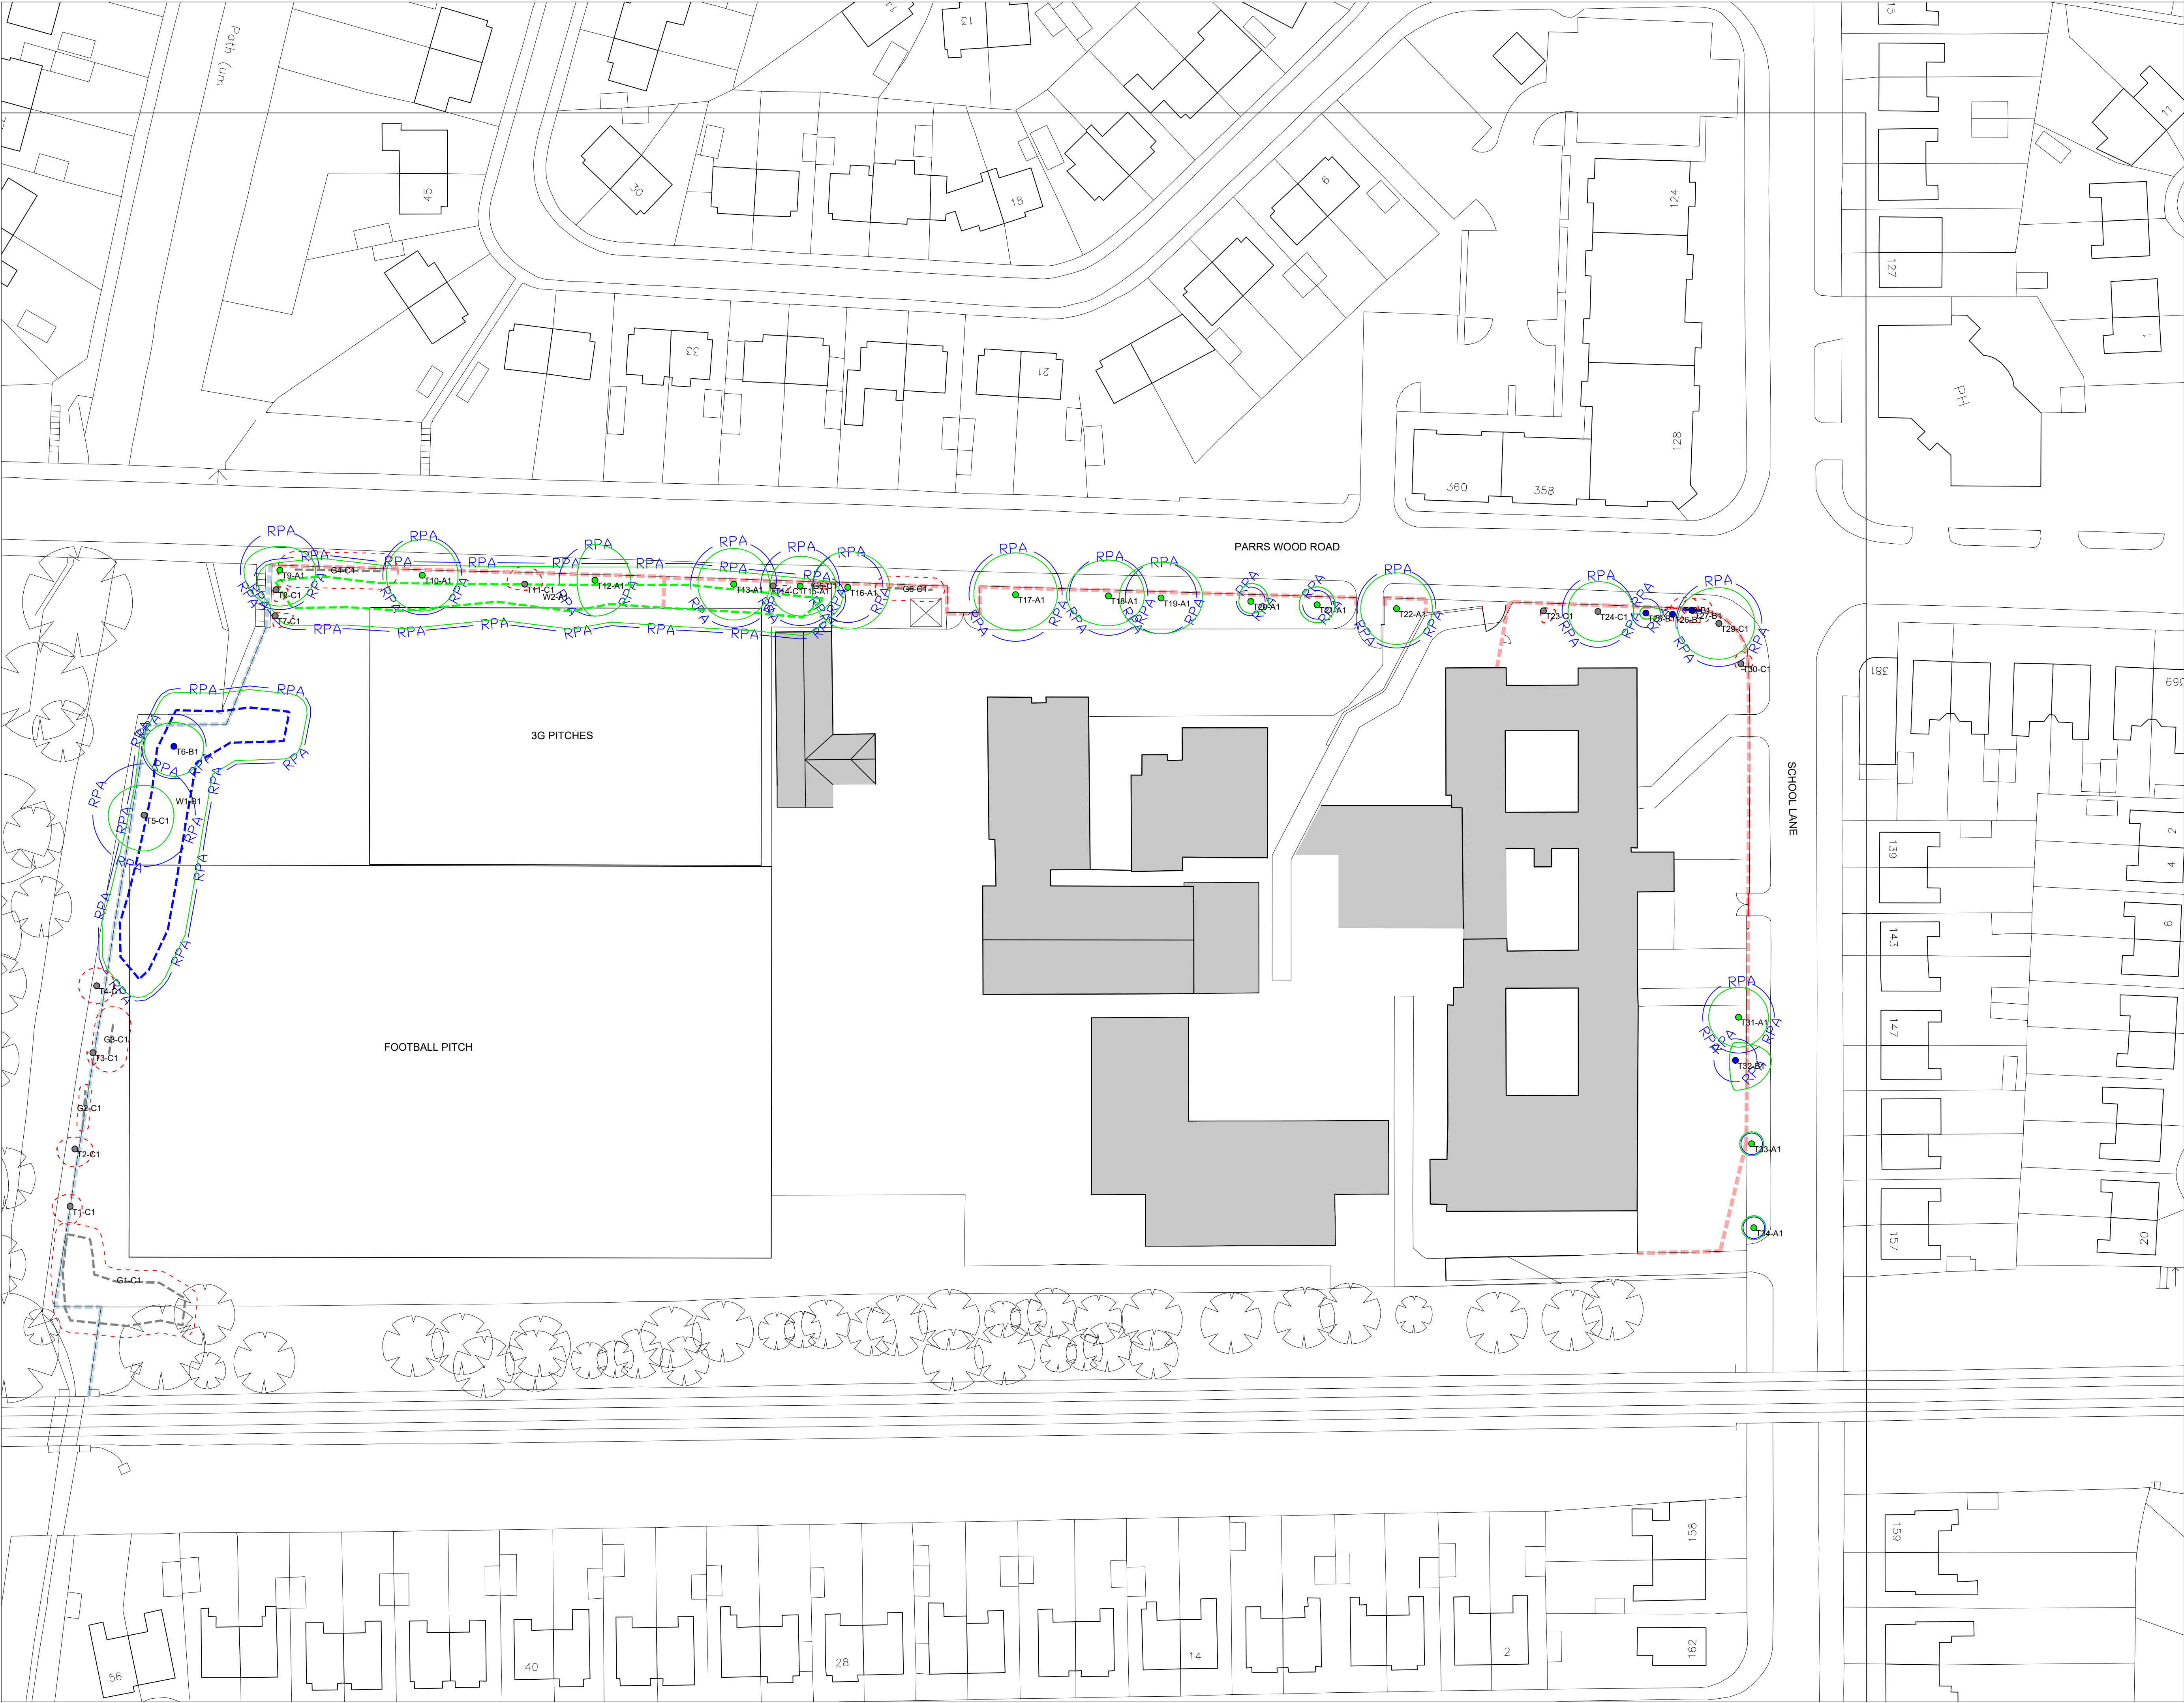

© ACS Consulting

a1

This survey has been prepared at the survey grade detailed below with the accuracy appropriate with the indicated scale and should not be used for any other purpose. Any further detail or accuracy will be provided only if a written order has been placed with the original client. The printed scale may differ slightly from the original scale.

It is the client's responsibility to ensure that the survey is used for the purpose for which it was prepared and that the survey is not used for any other purpose. The accuracy of the survey is not guaranteed and the client is responsible for the accuracy of the survey. The accuracy of the survey is not guaranteed and the client is responsible for the accuracy of the survey.

All the features that were shown at the time of the survey have been located, however there may have been some items removed.

All data relating to the accuracy of ACS Consulting and any discrepancies between the survey and any other information should be reported to ACS Consulting.

Arboricultural Legend (where applicable)

INDIVIDUAL TREE

INDICATIVE EXTENT OF GROUPED FEATURE

CATEGORY GRADE A
Trees of high quality

CATEGORY GRADE B
Trees of moderate quality

CATEGORY GRADE C
Trees of low quality

CATEGORY GRADE U
Trees unsuitable for retention

CATEGORY GRADE A
Group hedge of high quality

CATEGORY GRADE B
Group hedge of moderate quality

CATEGORY GRADE C
Group hedge of low quality

CATEGORY GRADE U
Group hedge unsuitable for retention

ROOT PROTECTION AREAS (RPA)

TREE CANDIDES

Tree candidates have been measured and plotted at their cardinal points for clarity and presentation purposes.

ROOT PROTECTION AREA (RPA)

Root Protection Areas are indicated in accordance with BS5837:2012. The Root Protection Area (RPA) is a layout design tool indicating the minimum area around a tree deemed to contain sufficient roots and root growth to maintain the tree's viability and where protection of the roots and root structure is to be treated as a priority. (Please to meet report for further details).

General Notes

1. The arboricultural survey is based on the supplied OSMM/topographical survey. This may contain inaccurate information.

2. The accuracy of the tree/feature location cannot be guaranteed.

3. All arrows on steps / ramps etc indicate an L/R direction unless otherwise stated.

4. Contours are shown on soft detail areas only (where applicable) and annotated at the interval identified above. Hard detail areas may be contoured if specifically requested.

5. Site traffic or obstructions encountered at the time of the survey may have resulted in tree/trunk features being omitted.

Rev	Date	Description	CAD
Client			

ACS Consulting
Barlow Park
Dorchester Road
Walsley
01668 755422
mads@acsconsulting.co.uk

ACS Consulting
272 Balm Street
Dorchester
DT1 4JH
0141 354 1823
groups@acsconsulting.co.uk

Arboricultural Survey

The Barlow RC High School
Parrs Wood Road, Manchester M20 6BX

Plotted Scale: A0@1:500
NB: Survey Date: 1/2020

Surveyor: IRM	CAD: SPT	Checker: IRM	Rev:
Date of Issue:	Feb 2025	ACS Ref No: TCP/IS242Y/100	