
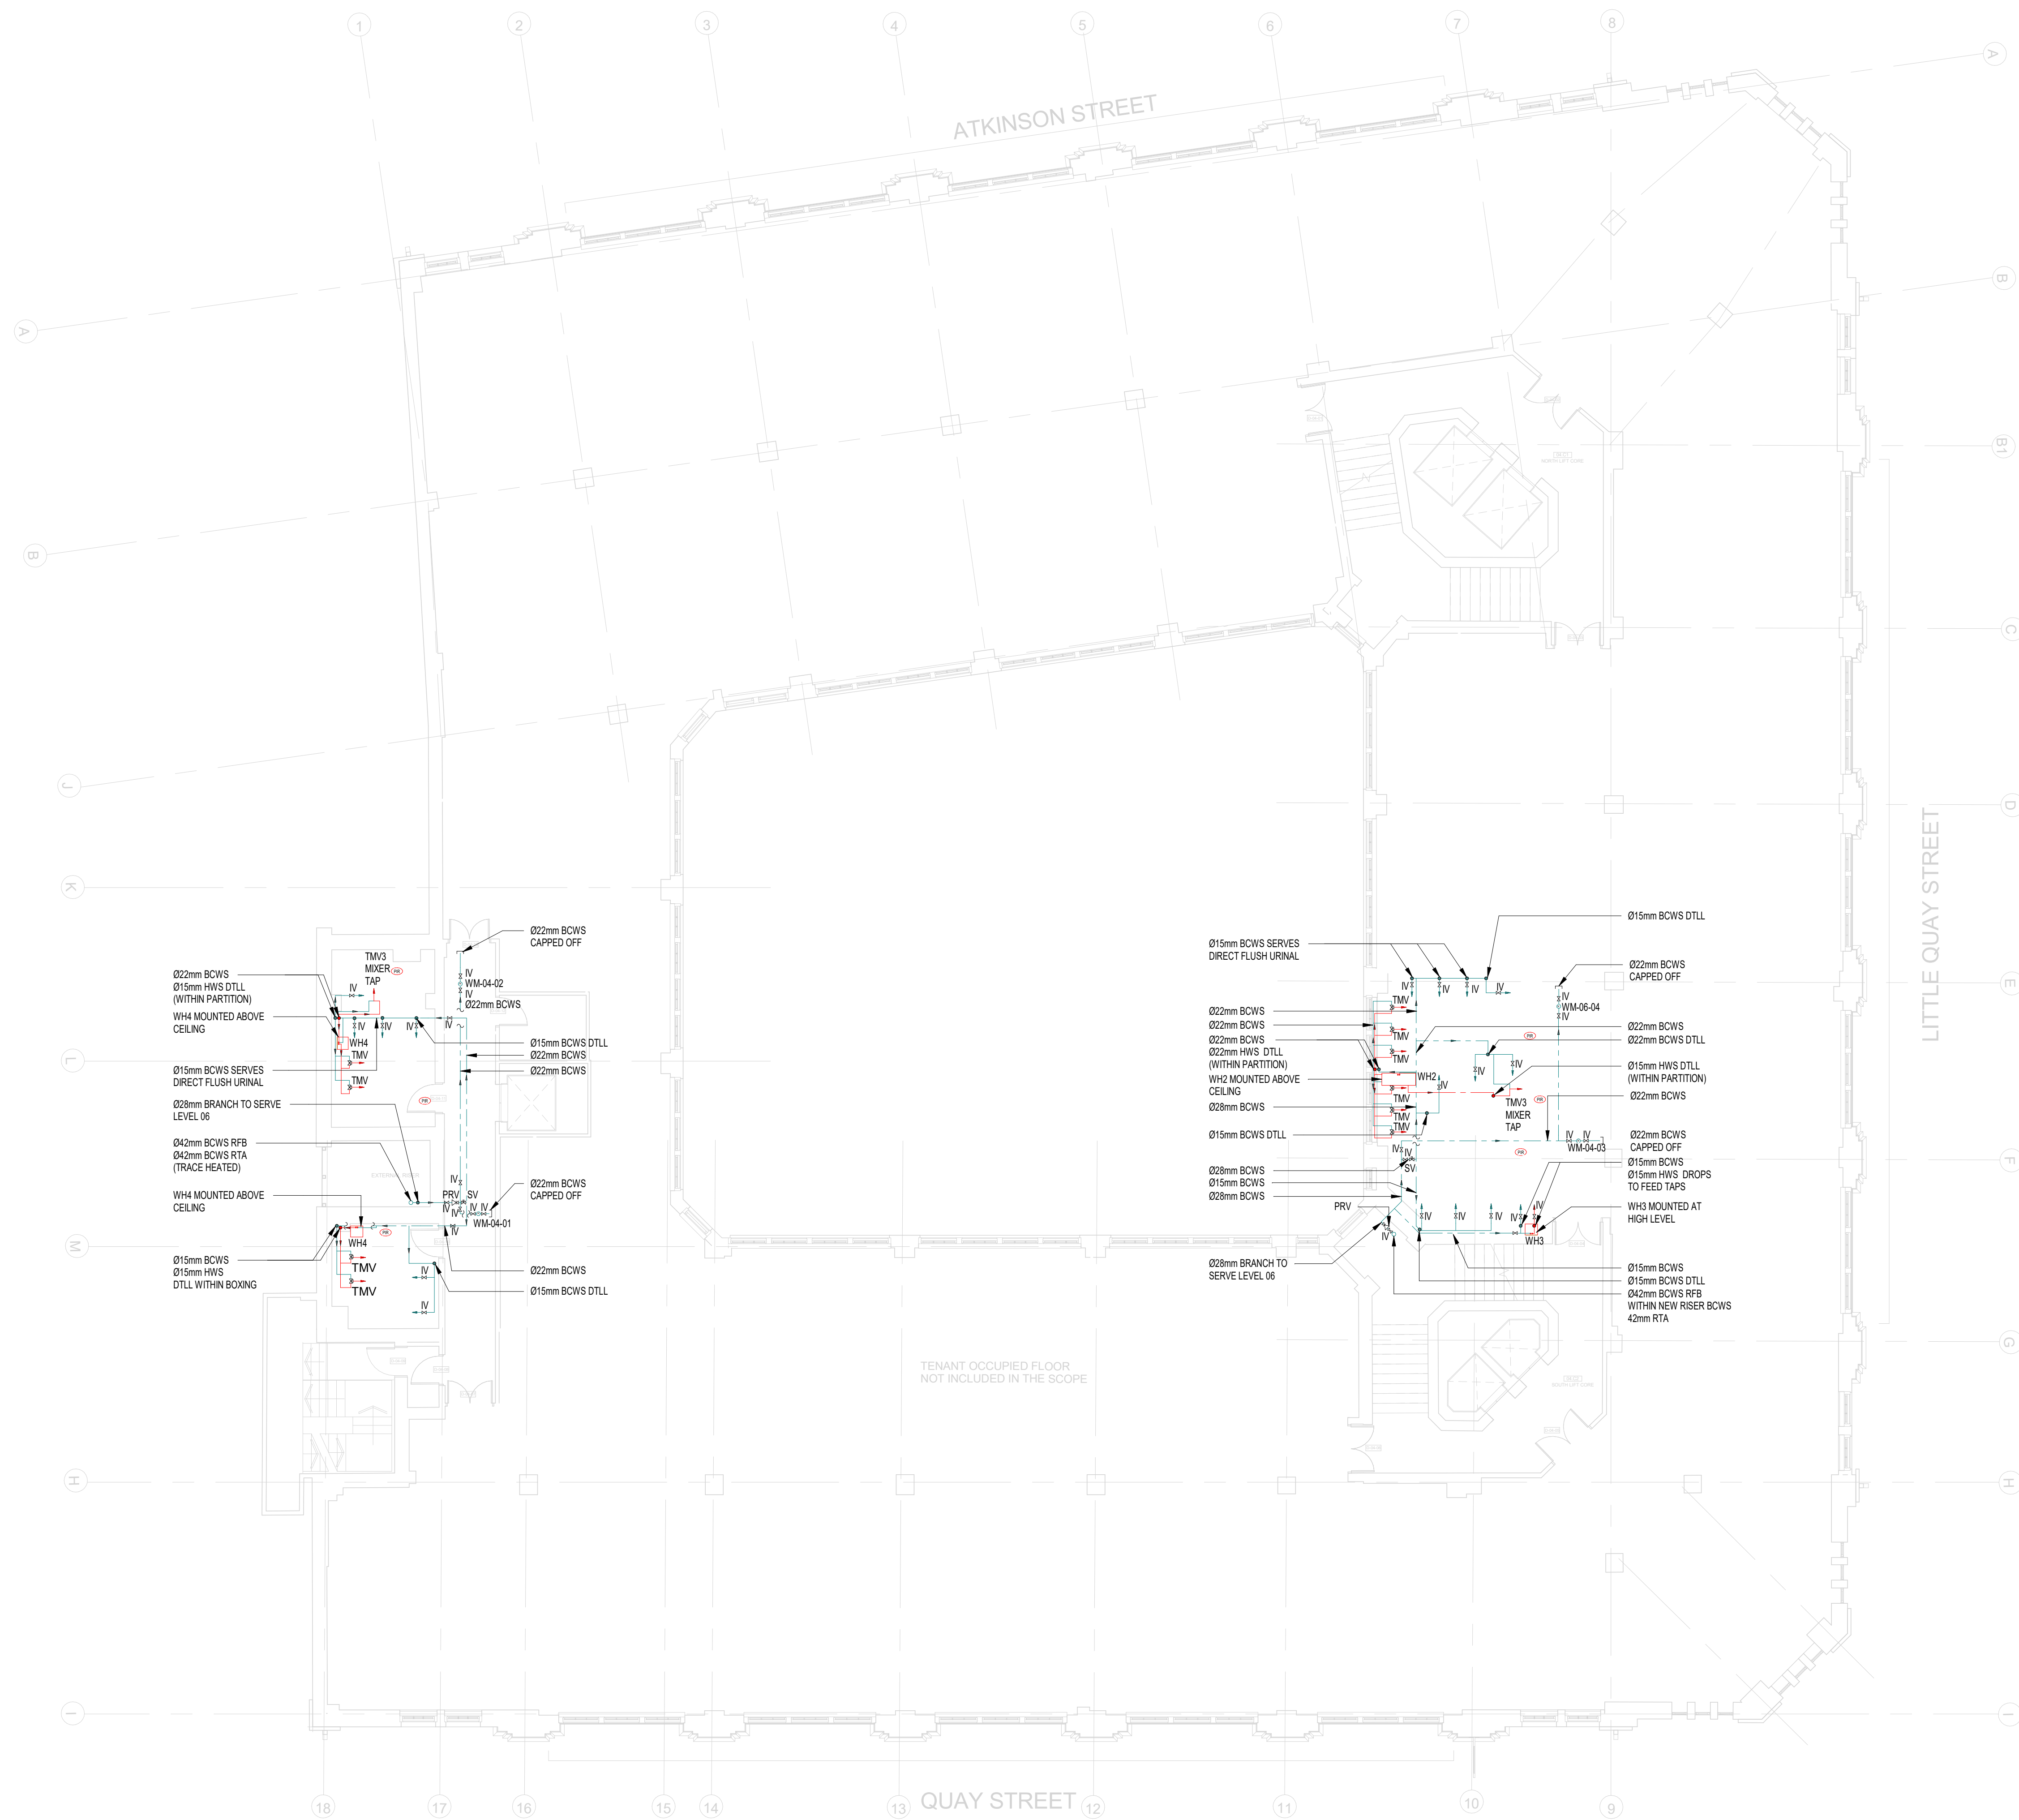
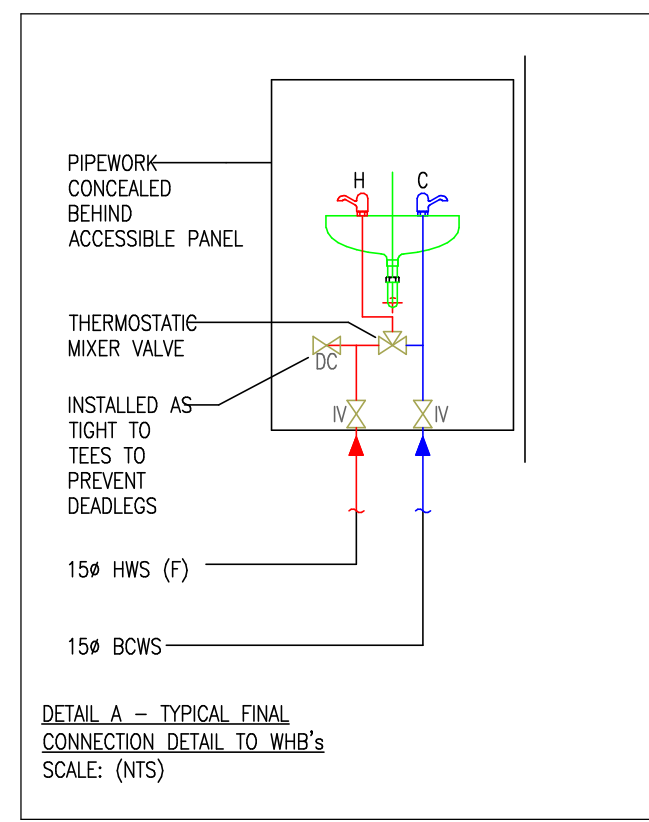


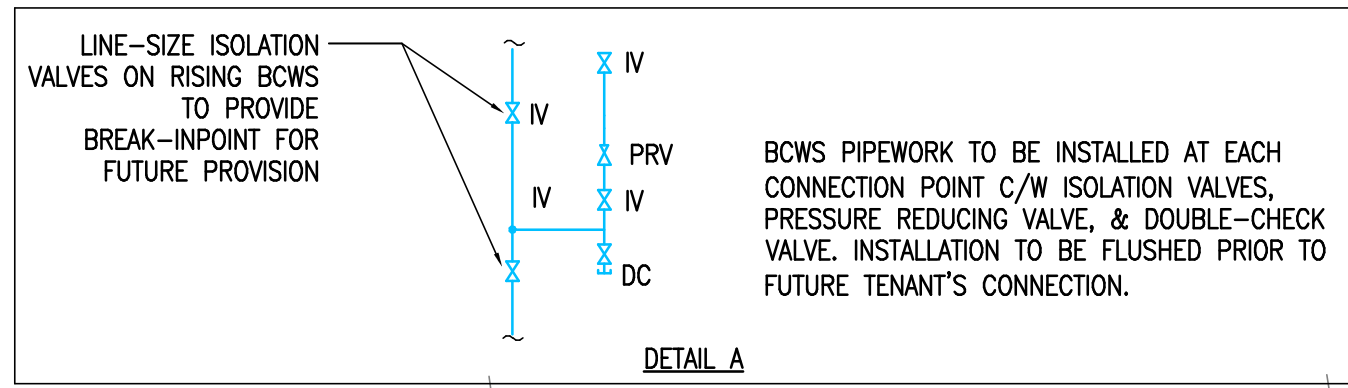

1 MECHANICAL SERVICES DOMESTIC WATER LAYOUT LEVEL 04
1 : 100

CLIENT		G&H BUILDING SERVICES	
PROJECT			
SUNLIGHT HOUSE			
LITTLE QUAY STREET			
MANCHESTER M3 4HP			
TITLE			
MECHANICAL SERVICES DOMESTIC WATER LAYOUT LEVEL 04			
SCALE @ A4: 1:100		CSD REF	CSD 1298
DRAWN: MMW		ENGINEER:	DB
STARTED: MAY 24		ISSUED:	JULY 24
CHECKED: DB		APPROVED:	BW
DRAWING NO:			REV:
1298-CSD-XX-04-DR-M-5305			C01
Project Originator: Volume Level Type: Discipline: Drawing Number			