

▽ 04 +51,750

▽ 03 +48,250


▽ 02 +44,855

▽ 01 +41,290

▽ GRD +36,890

▽ B1 +33,200

▽ B2 +30,275

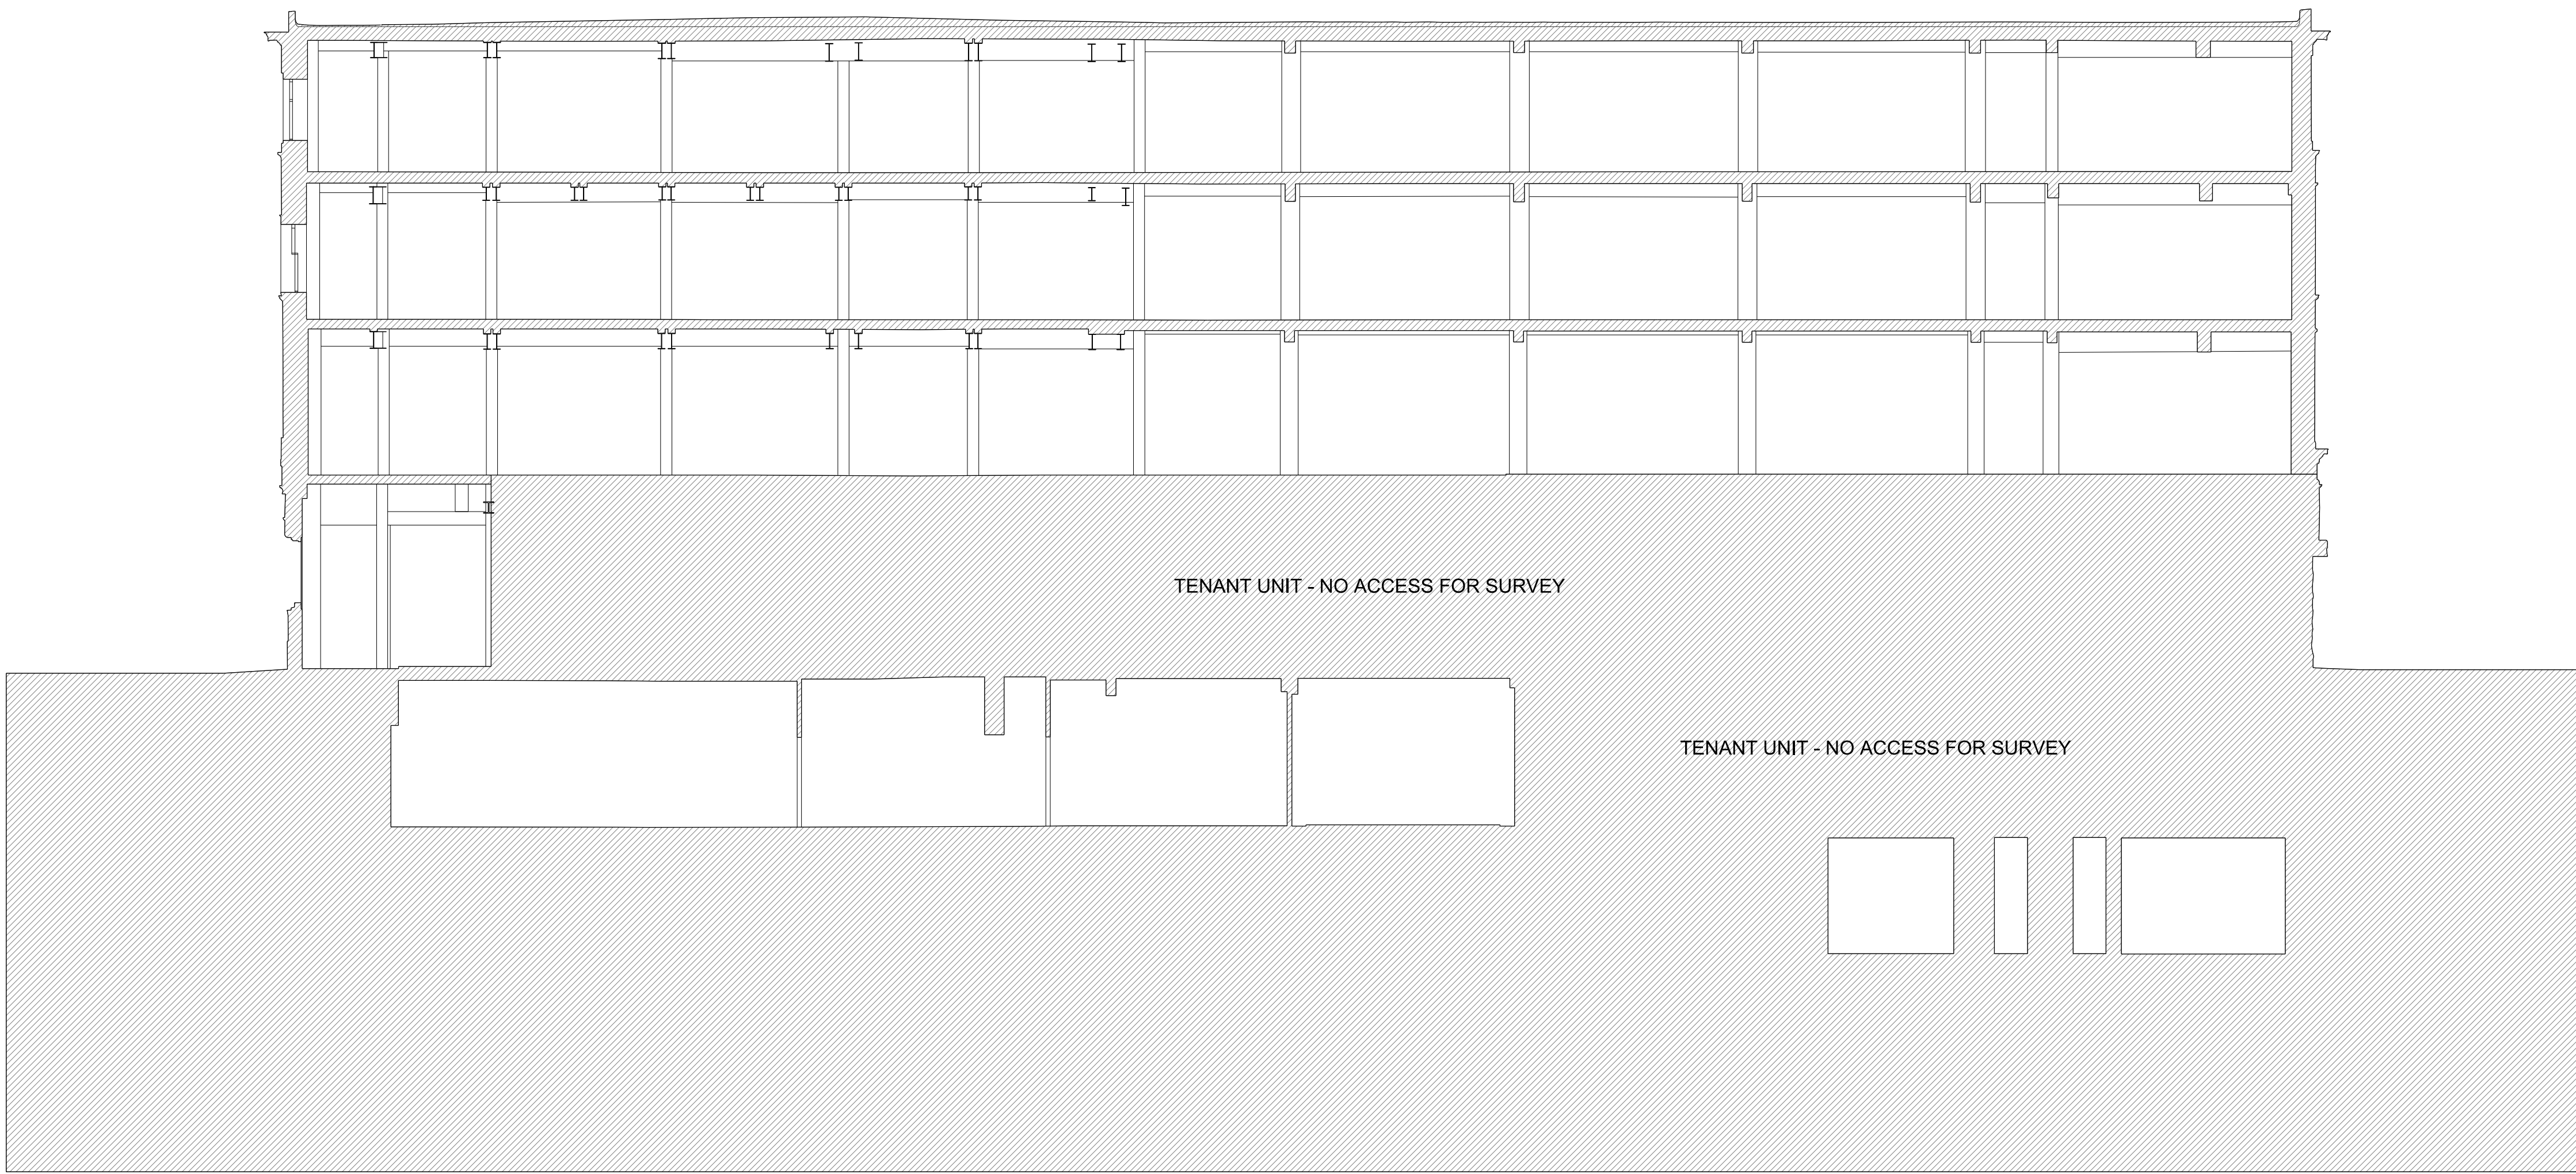

NOTES / REVISION

1

2

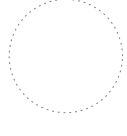0	1	2	3	4	5	10	15	
PROJECT EQUITABLE BUILDINGS, MANCHESTER						SCALE 1:100@A1 1:200@A3	DATE NOV 2024	
CLIENT PH PROPERTY HOLDINGS						JOB No 1572	DWG No AL[05]050	REV *
TITLE EXISTING SECTION 01						ISSUE FOR PLANNING DOCUMENT		

JB+CO ARCHITECTS
+ DESIGNERS

Jeffrey Bell Architects
3 Cobourg Street
Manchester
M1 3GY

t +44 [0]161 228 0651
e studio@jeffreypbellarchitects.co.uk