


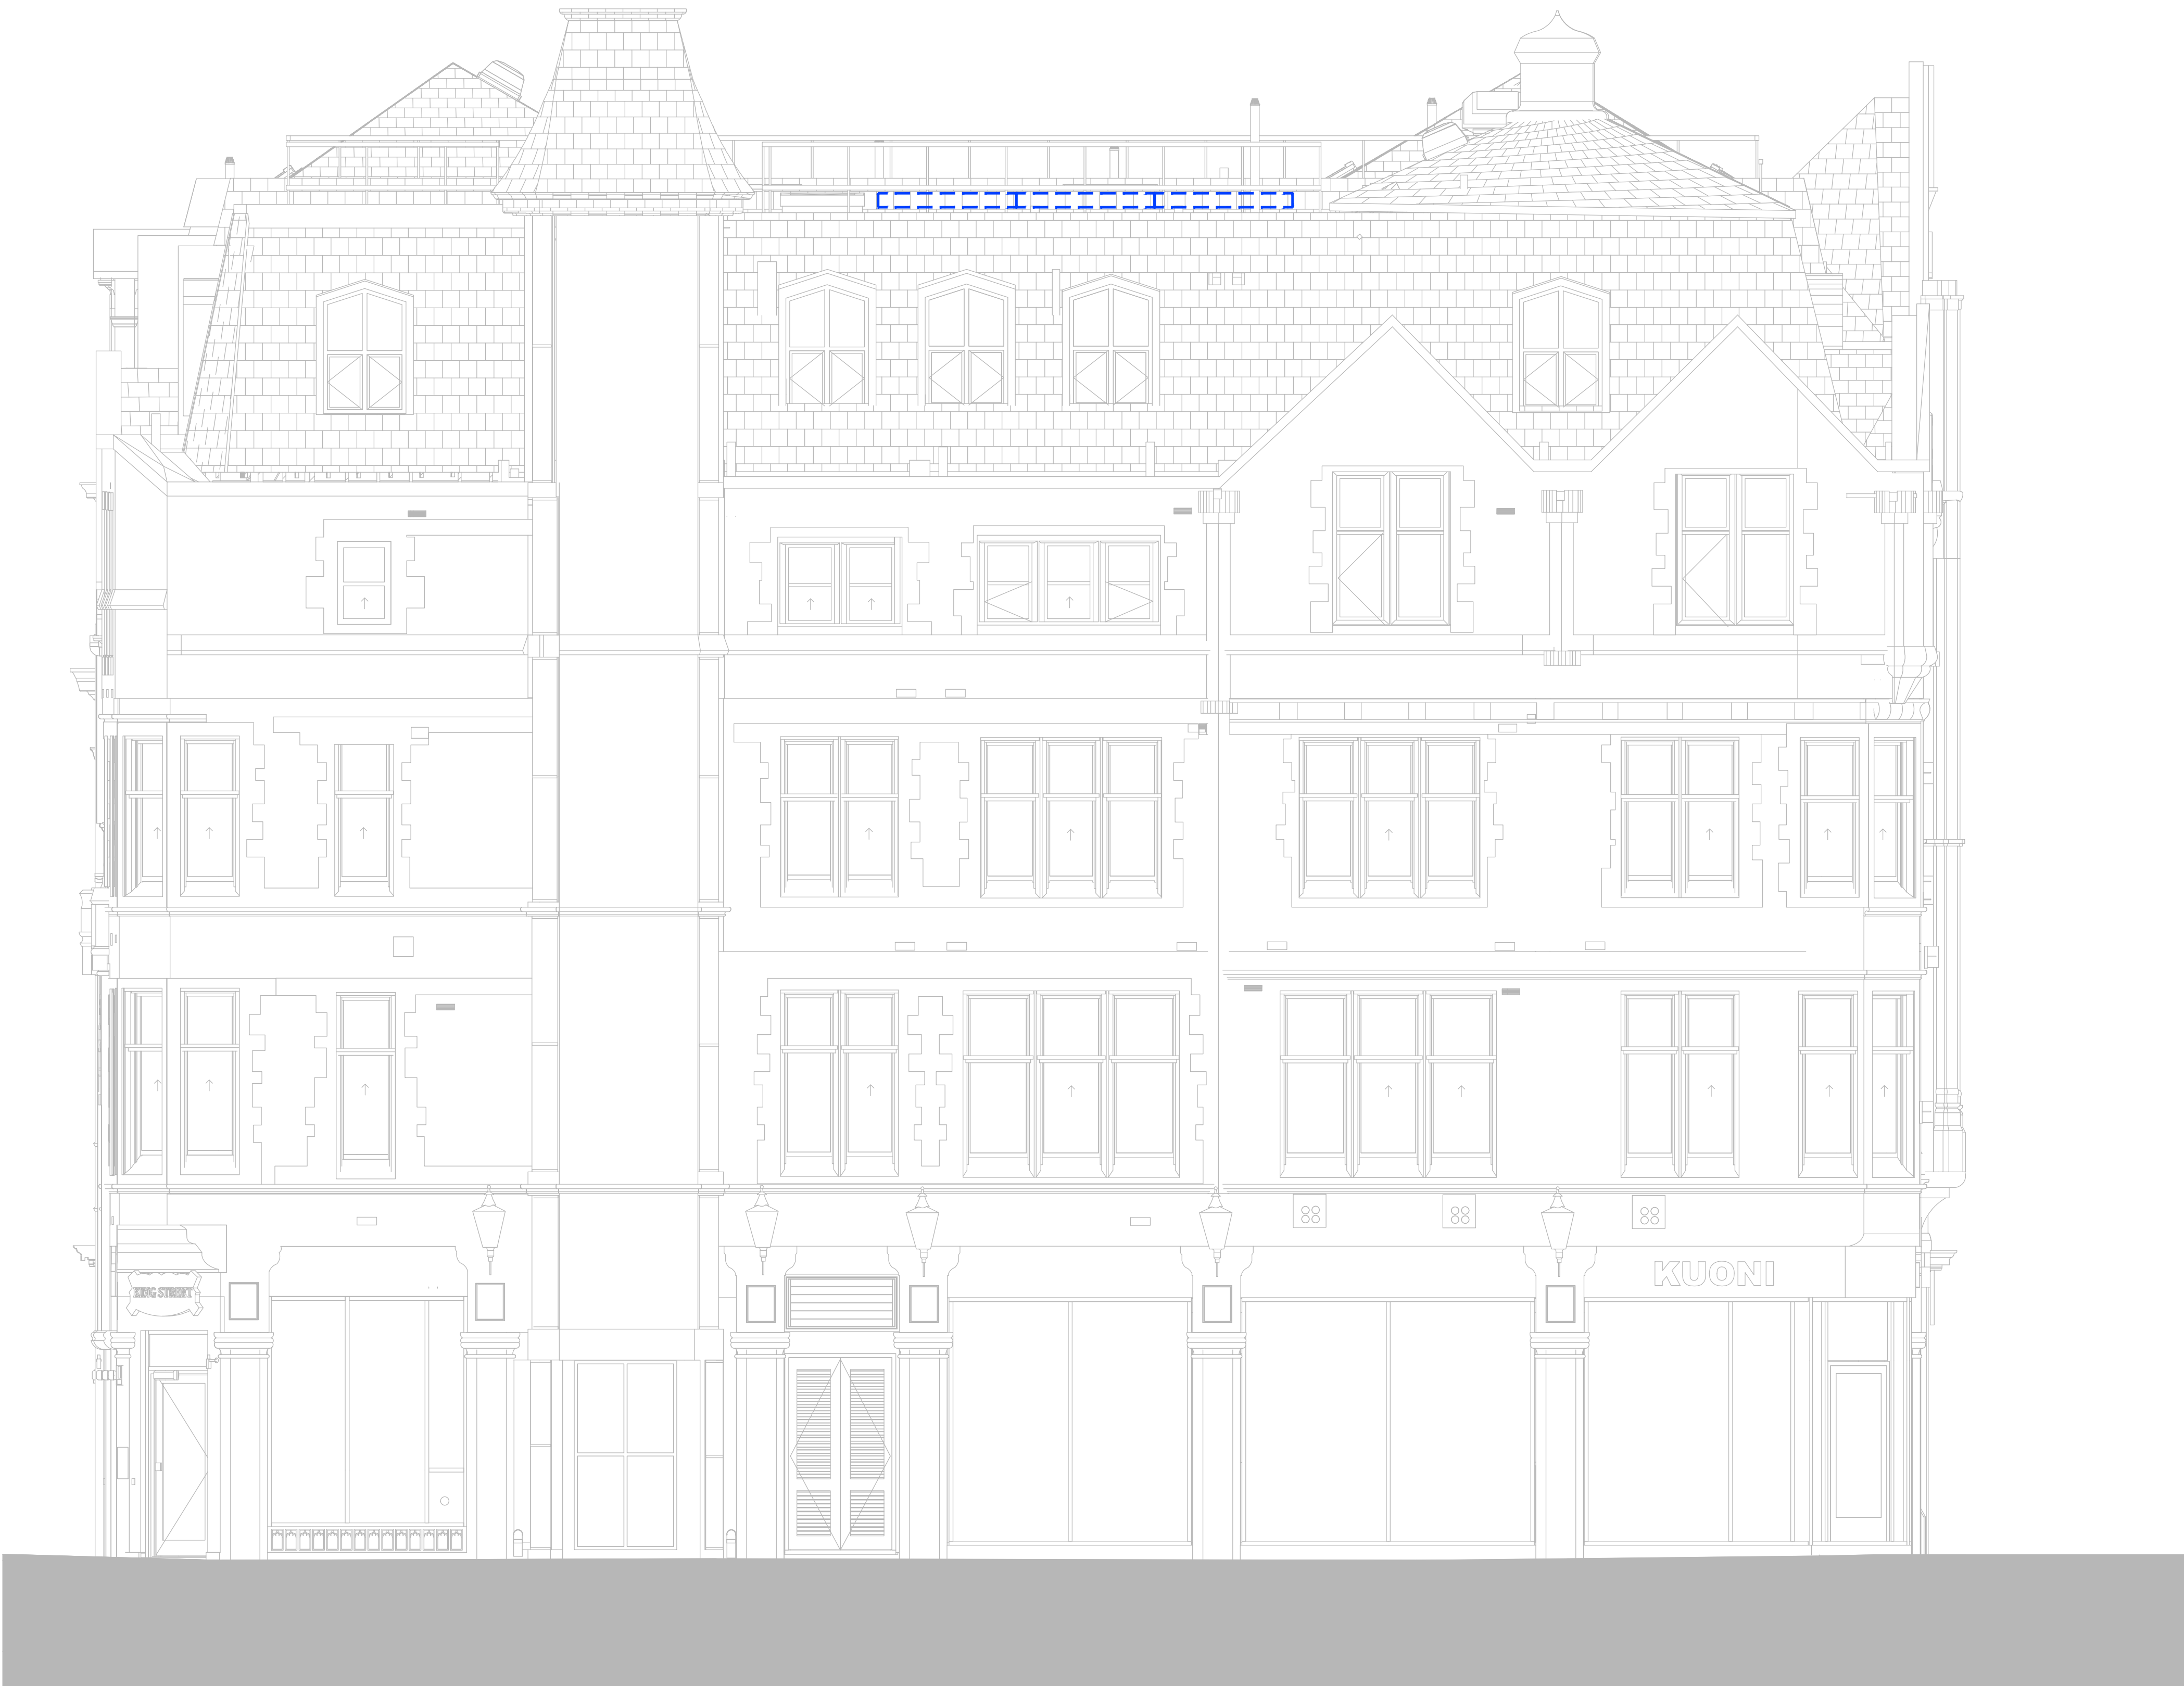

NOTES

- 1) ALL DIMENSIONS TO BE CHECKED ON SITE AND NOT SCALED FROM THIS DRAWING.
- 2) HOLLIS SHALL BE INFORMED IN WRITING OF ANY DISCREPANCIES.
- 3) ALL DIMENSIONS ARE IN METRES ONLY.
- 4) PLAN CONTAINS ORDNANCE SURVEY MAP DATA. ©CROWN COPYRIGHT 2023. ALL RIGHTS RESERVED. LICENSE NUMBER 100022432.

REVISIONS

REV.	DATE	AMENDMENTS	INITIAL
P02	10.05.24	Re-issued for comment	IR
P01	15.02.24	Issued for comment	IR

THIS DRAWING IS FOR THE FOLLOWING PURPOSE ONLY:
PRELIMINARY ☒ TENDER ☐ CONSTRUCTION ☐
SKETCH ☐ MEASURED SURVEY ☐ CONTRACT ☐

TITLE

PROPOSED ELEVATION LAYOUT 2

CLIENT

DTZ Investment Management Ltd.

PROJECT NAME

Kingsgate House,
58-66 King Street,
Manchester
M2 4LY

HOLLIS

The Lexicon
10-12 Mount Street
Manchester
M2 5NT

T +44 161 832 7031
W hollisglobal.com



DATE	February 2024		DRAWN BY	
SCALE	1:50 @A1		CHECKED	
PROJECT	LINE	ORIGINATOR	VOLUME/ ZONE/BUILDG	LEVEL
122933	101	HLS	00	ZZ
FILE TYPE	DISCIPLINE/ ROLE	NUMBER	STATUS	REVISION
M2	G	10491	A1	P02