
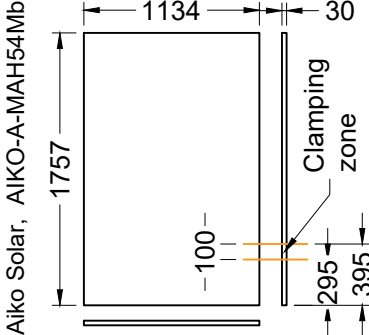


Overall layout

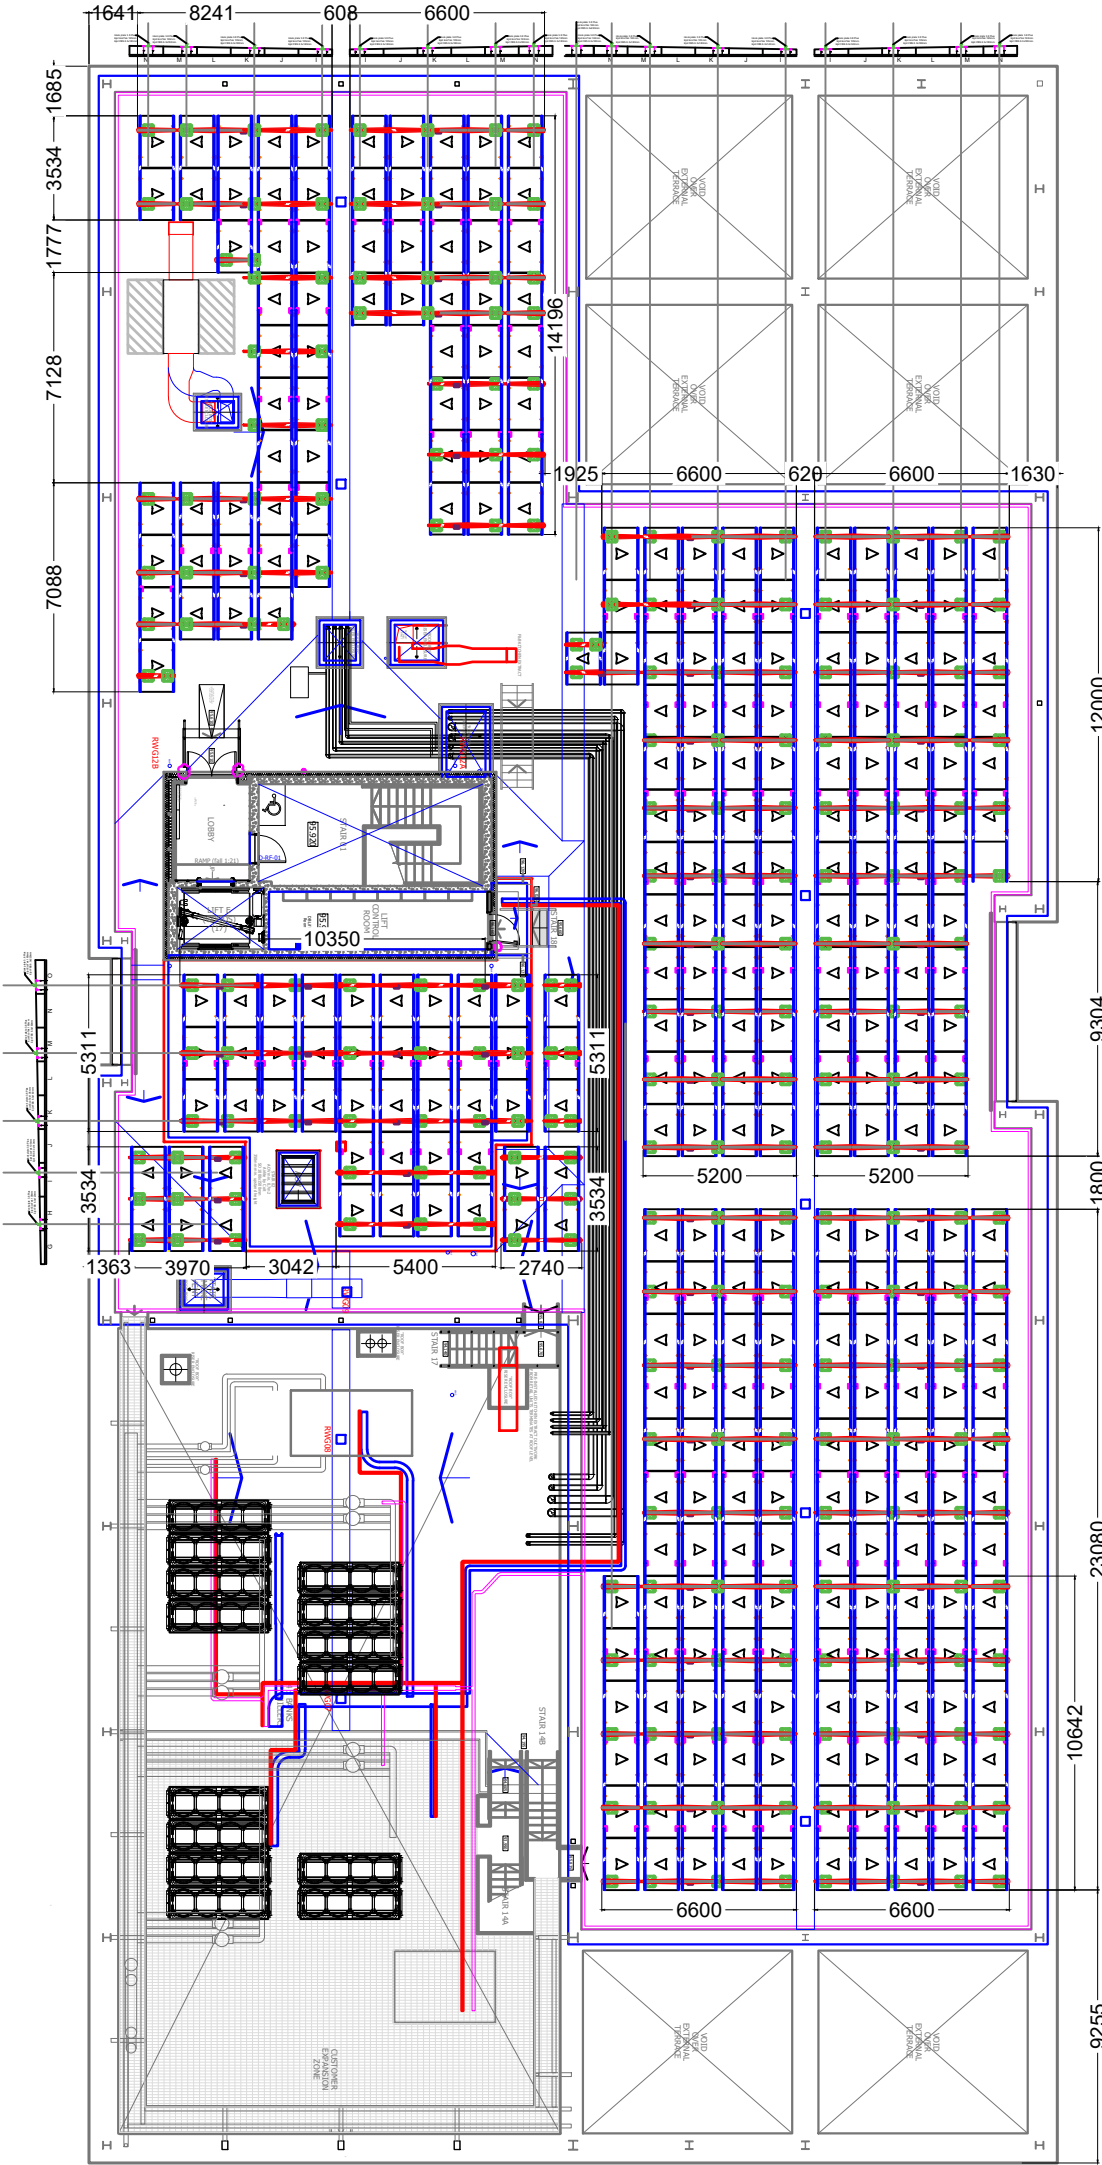

Legend:

Module		Cross Connector	
Corner Clamp		Fixing Point	
Middle Clamp		Substructure	
Rail Connector Fixed		Crowns / Seams	
Module Rail		Elevation / Park Tegra	
Base Rail		Rail Connector Flexible	
Windbracing		Roof Line	

Notes:

345 modules

CONFIDENTIAL
PROPOSAL ONLY

Project: Circle Square
System: Elevation Fixed
Mod. Dimensions: 1757x1134x30mm
Base Rail: 40x60
Module Rail: 40x60
Date: 08/11/2024
Dwn: CESEK Ckd: MC





CONNECTING TO THE FUTURE
www.sunfixings.co.uk
R3 Bourton Industrial Park, Bourton on the Water,
Cheltenham, Gloucestershire, GL54 2HQ, UK
+44 (0) 1451 824 312 info@sunfixings.co.uk

Ground mounted systems are subject to ground conditions. Roof mounted systems are subject to structural survey. Information is correct according to submitted checklist and is subject to change. Please refer to the system Mounting Instructions, failure to do so will void warranties. This drawing, with respect to this project is prepared on the assumption that Sunfixings' products will be used and that they are not intended for any other use. Consequently, Sunfixings cannot accept any responsibility for the use of and/or reliance upon this drawing by third parties. All third parties should calculate their own specifications and drawings in order to ensure these are correct for their own products.

Do not scale from this drawing. All dimensions are indicative only and are in mm unless otherwise stated. Do not use any dimensions without checking on site. The drawing is copyright of Sunfixings and these drawings must not be used or replicated without Sunfixings' written consent.
© Copyright 2022 SUNFIXINGS Limited

Hook plate / base rail layout

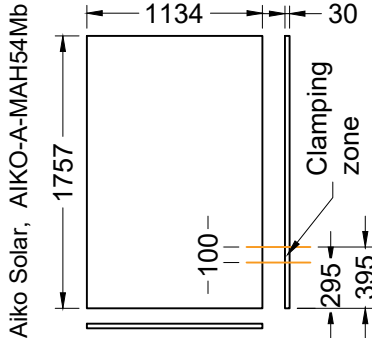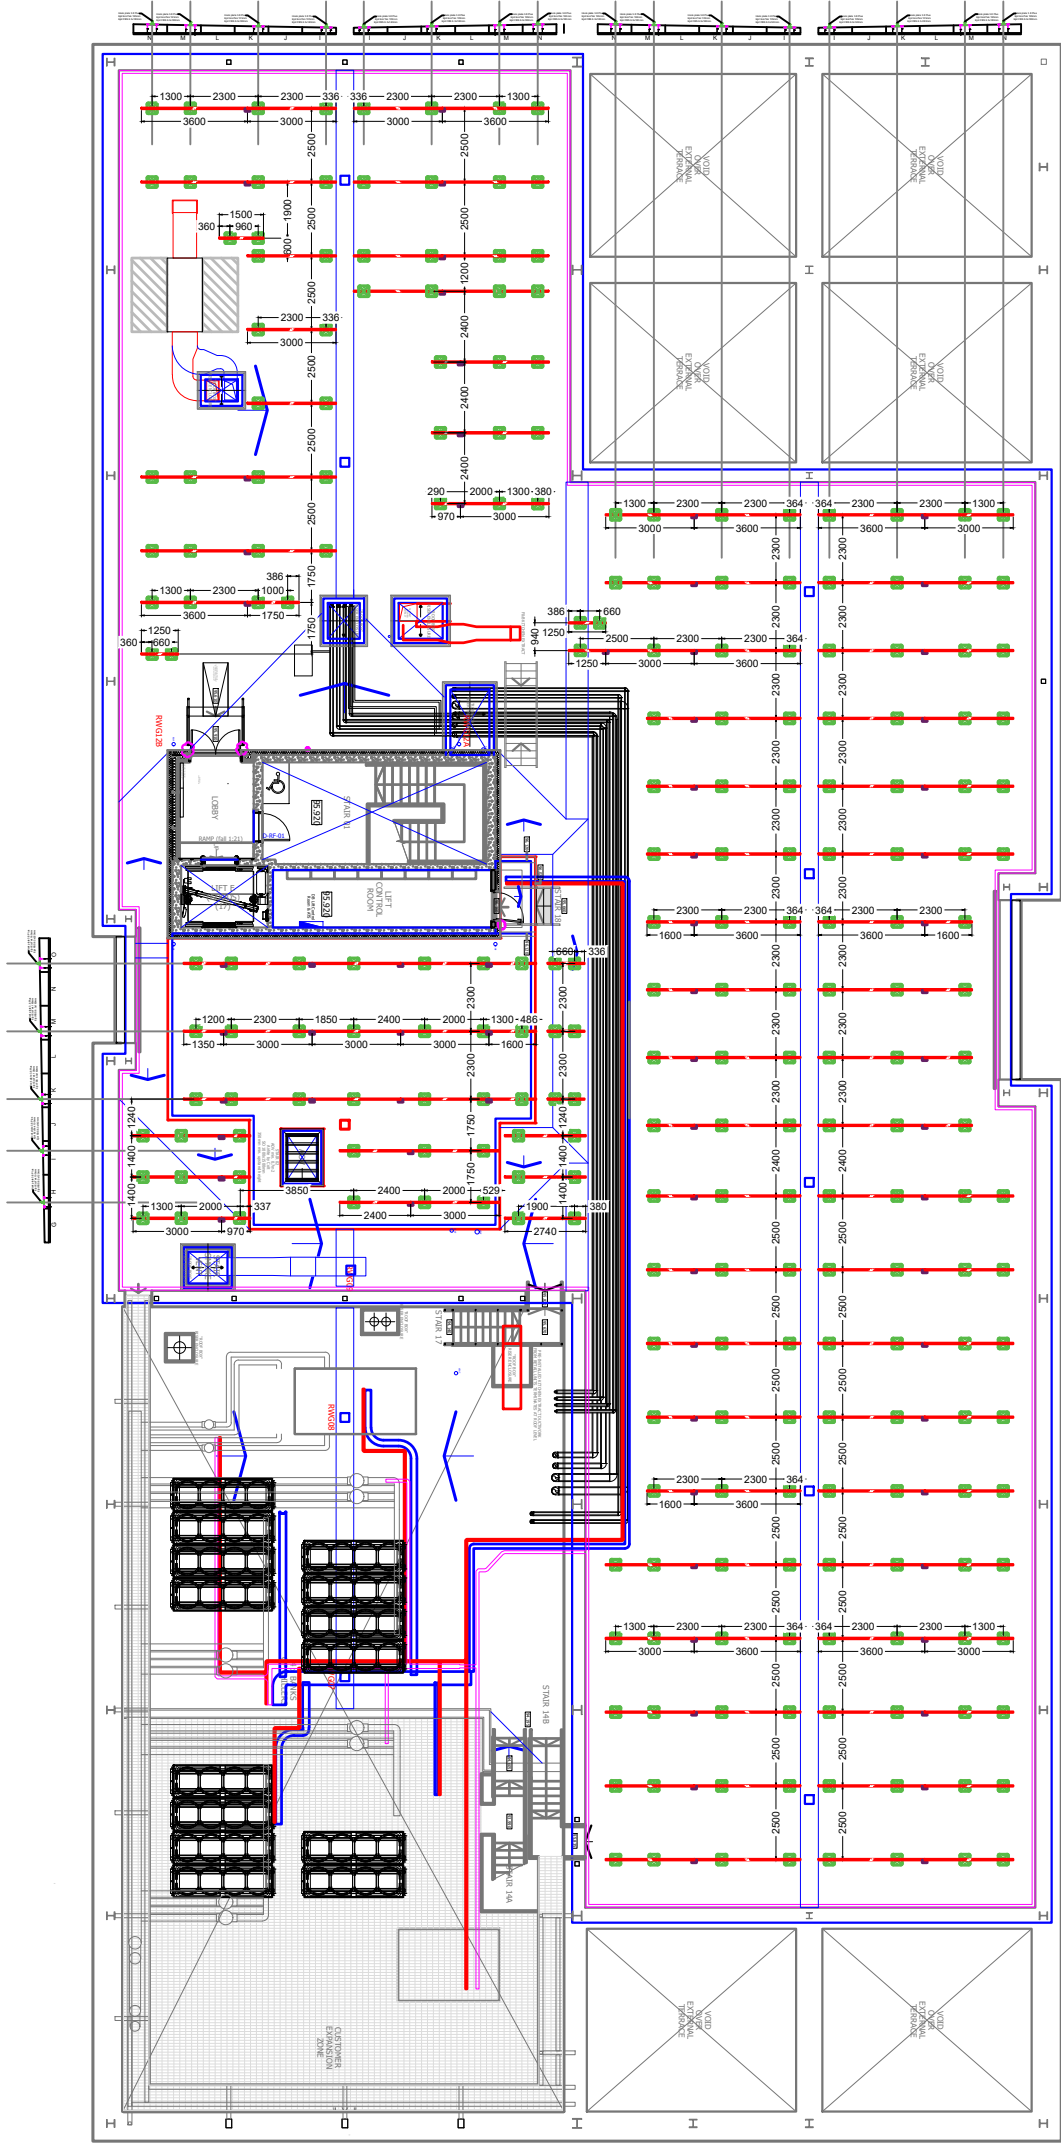

Legend:

Module		Cross Connector	
Corner Clamp		Fixing Point	
Middle Clamp		Substructure	
Rail Connector Fixed		Crowns / Seams	
Module Rail		Elevation / Park Tegra	
Base Rail		Rail Connector Flexible	
Windbracing		Roof Line	

Notes:
360 modules



**CONFIDENTIAL
PROPOSAL ONLY**

Project: Circle Square
System: Elevation Fixed
Mod. Dimensions: 1757x1134x30mm
Base Rail: 40x60
Module Rail: 40x60
Date: 08/11/2024
Dwn: CESEK Ckd: MC



Ground mounted systems are subject to ground conditions. Roof mounted systems are subject to structural survey. Information is correct according to submitted checklist and is subject to change. Please refer to the system Mounting Instructions, failure to do so will void warranties. This drawing, with respect to this project is prepared on the assumption that Sunfixings' products will be used and that they are not intended for any other use. Consequently, Sunfixings cannot accept any responsibility for the use of and/or reliance upon this drawing by third parties. All third parties should calculate their own specifications and drawings in order to ensure these are correct for their own products.
Do not scale from this drawing. All dimensions are indicative only and are in mm unless otherwise stated. Do not use any dimensions without checking on site. The drawing is copyright of Sunfixings and these drawings must not be used or replicated without Sunfixings' written consent.
© Copyright 2022 SUNFIXINGS Limited

Module rail layout

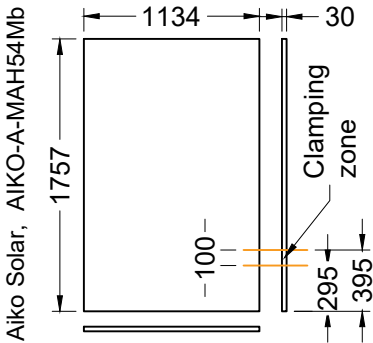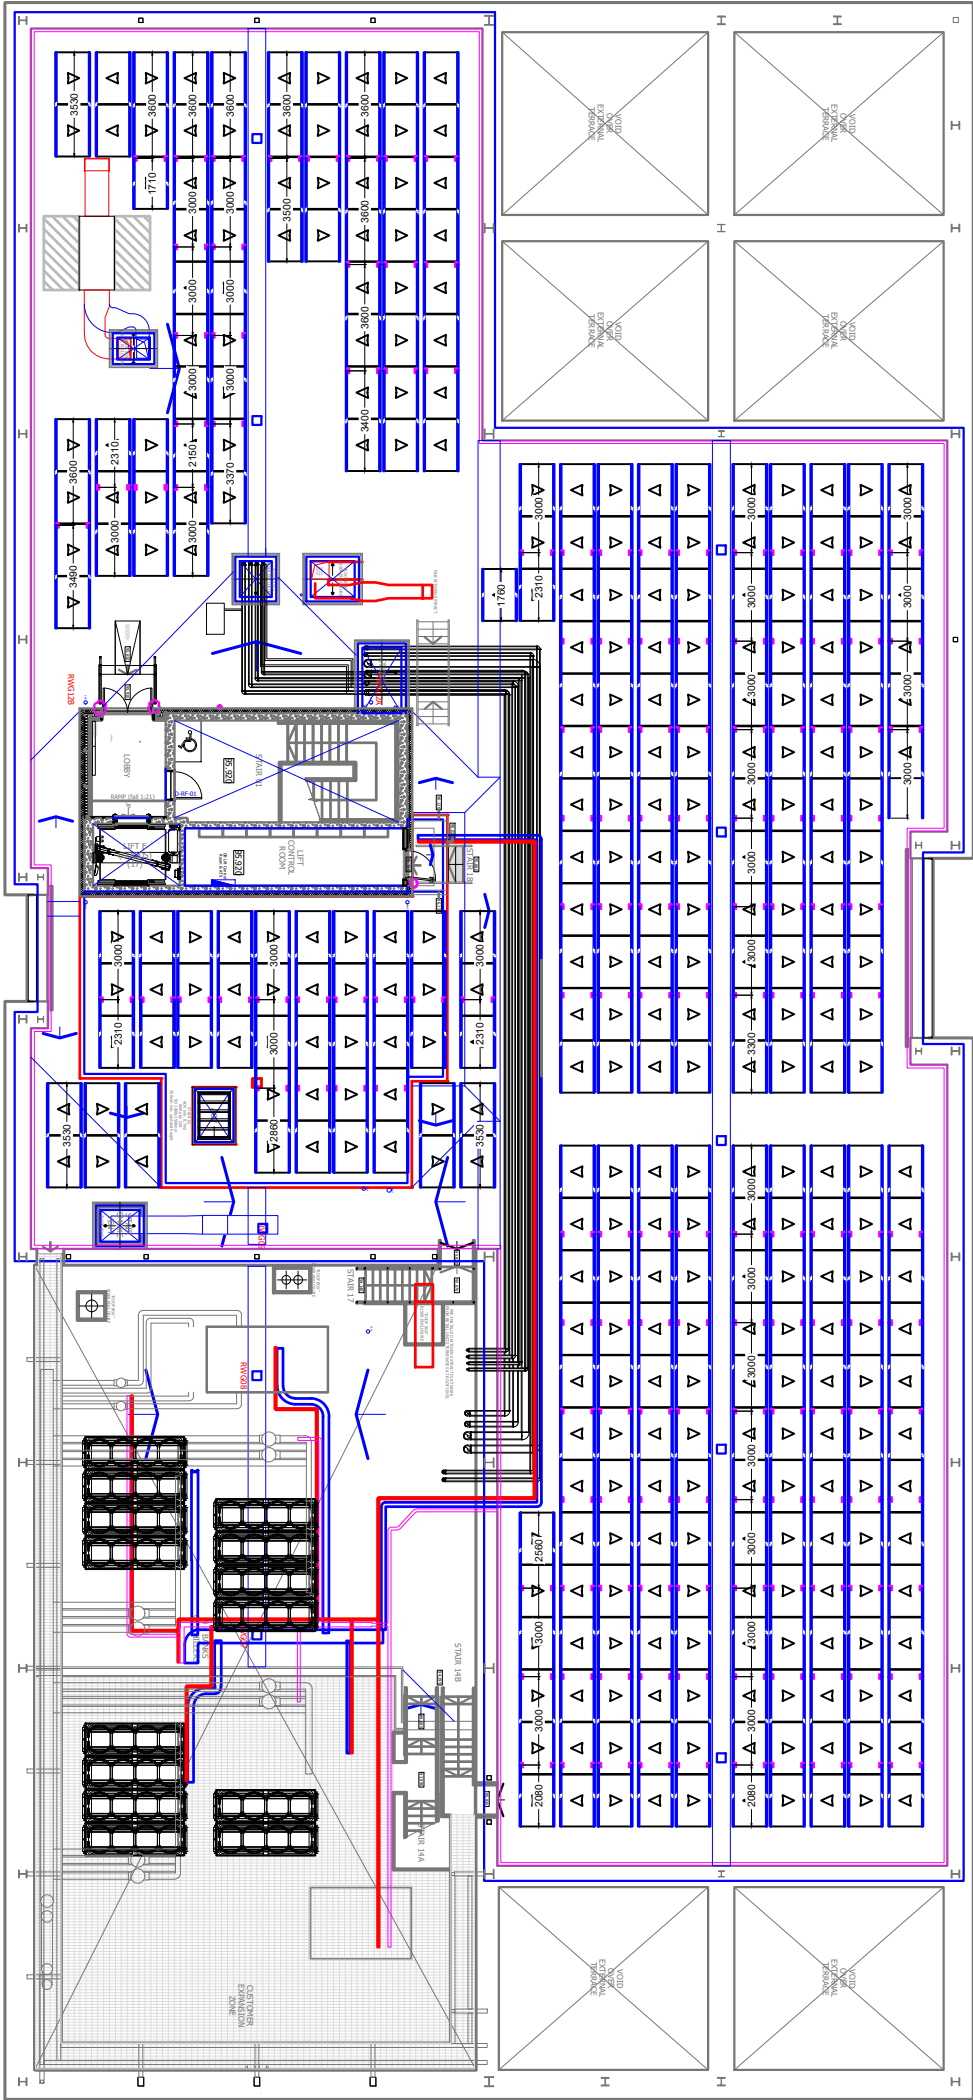

- Legend:**
- | | | | |
|----------------------|--|-------------------------|--|
| Module | | Cross Connector | |
| Corner Clamp | | Fixing Point | |
| Middle Clamp | | Substructure | |
| Rail Connector Fixed | | Crowns / Seams | |
| Module Rail | | Elevation / Park Tegra | |
| Base Rail | | Rail Connector Flexible | |
| Windbracing | | Roof Line | |

Notes:

360 modules

CONFIDENTIAL
PROPOSAL ONLY





Project: Circle Square
System: Elevation Fixed
Mod. Dimensions: 1757x1134x30mm
Base Rail: 40x60
Module Rail: 40x60
Date: 08/11/2024
Dwn: CESEK **Ckd:** MC



Ground mounted systems are subject to ground conditions. Roof mounted systems are subject to structural survey. Information is correct according to submitted checklist and is subject to change. Please refer to the system Mounting Instructions, failure to do so will void warranties. This drawing, with respect to this project is prepared on the assumption that Sunfixings' products will be used and that they are not intended for any other use. Consequently, Sunfixings cannot accept any responsibility for the use of and/or reliance upon this drawing by third parties. All third parties should calculate their own specifications and drawings in order to ensure these are correct for their own products.

Do not scale from this drawing. All dimensions are indicative only and are in mm unless otherwise stated. Do not use any dimensions without checking on site. The drawing is copyright of Sunfixings and these drawings must not be used or replicated without Sunfixings' written consent.

© Copyright 2022 SUNFIXINGS Limited

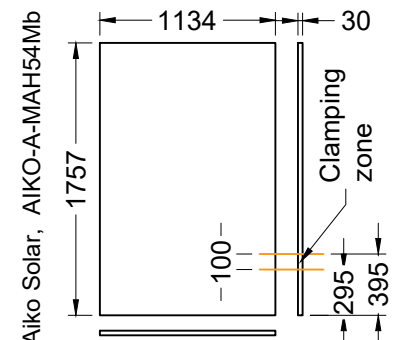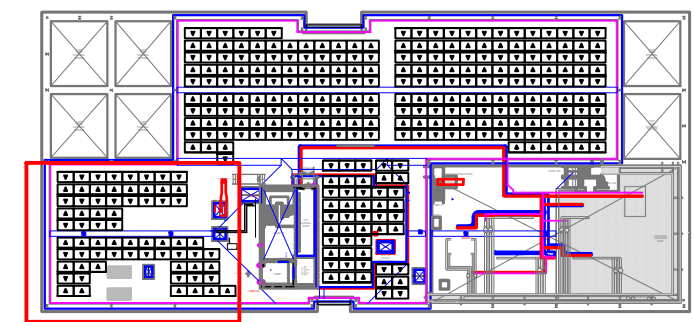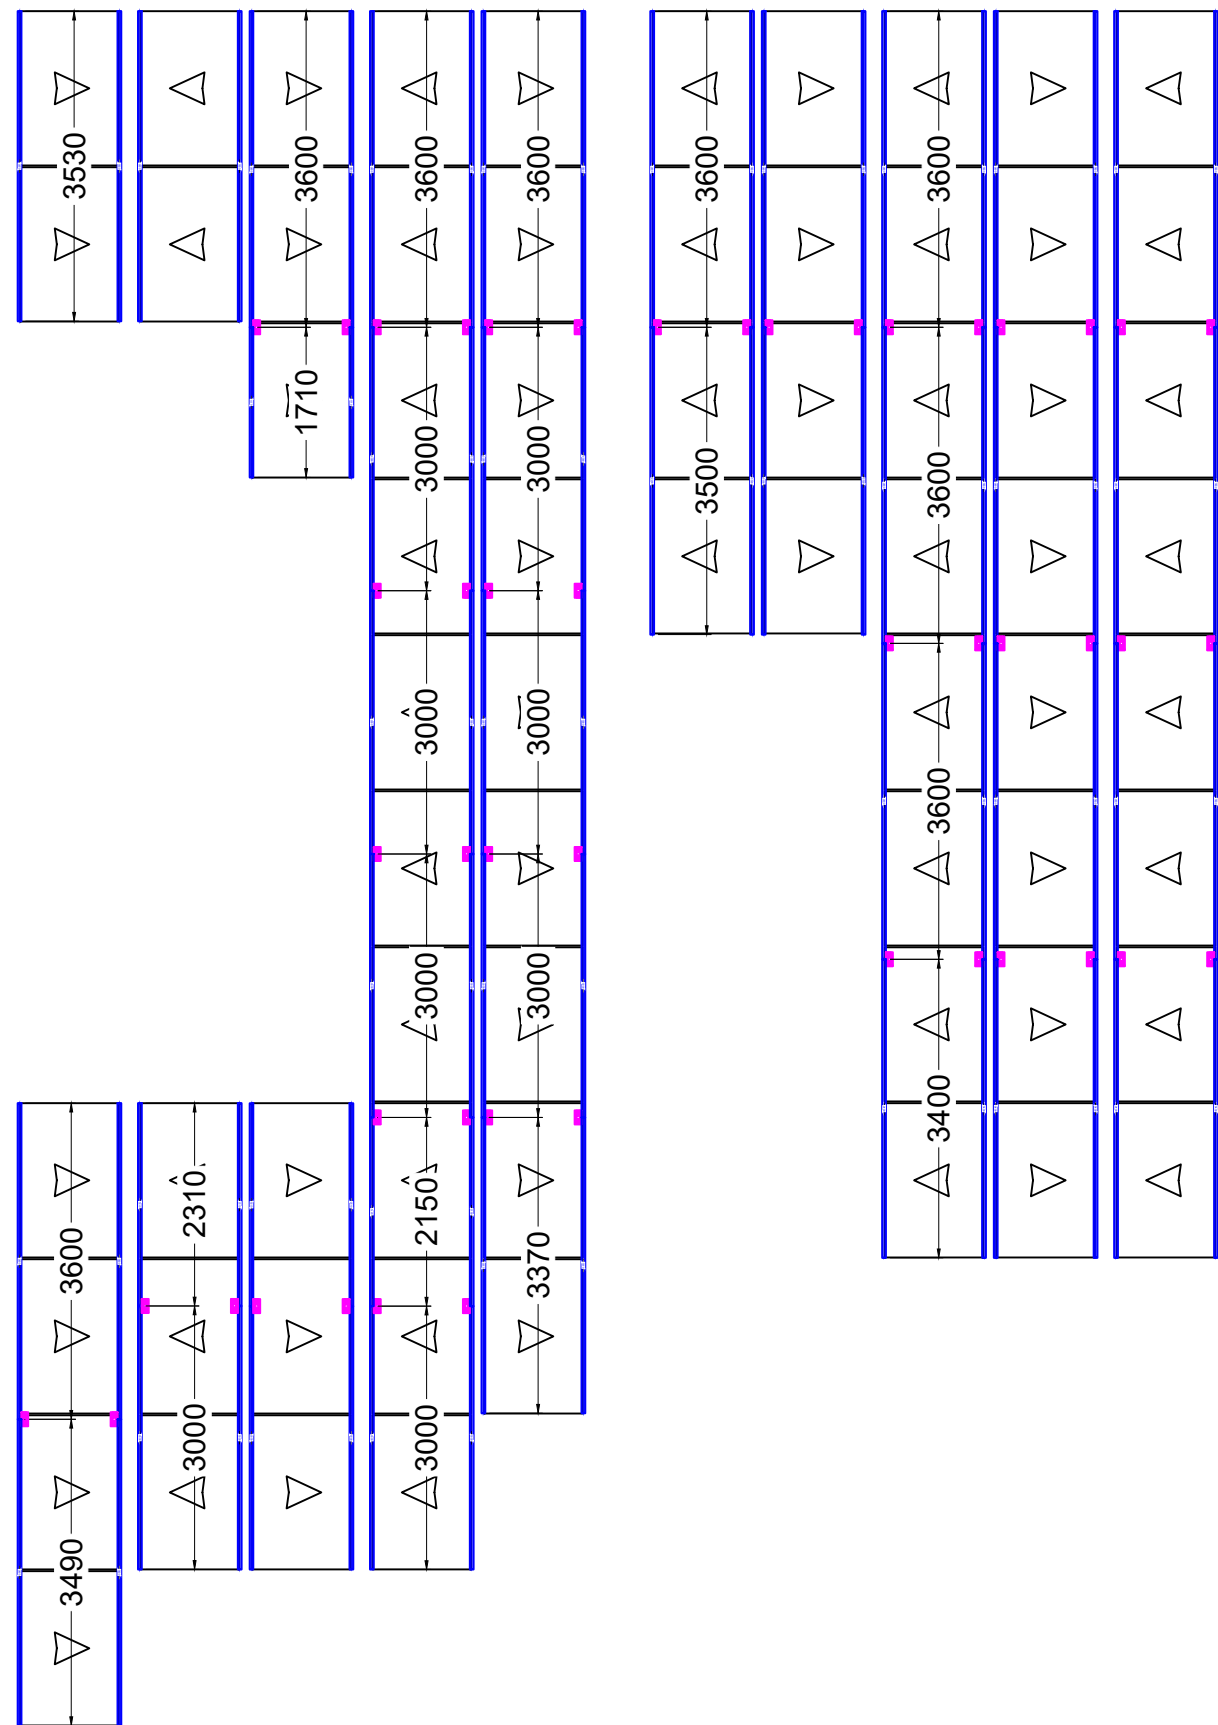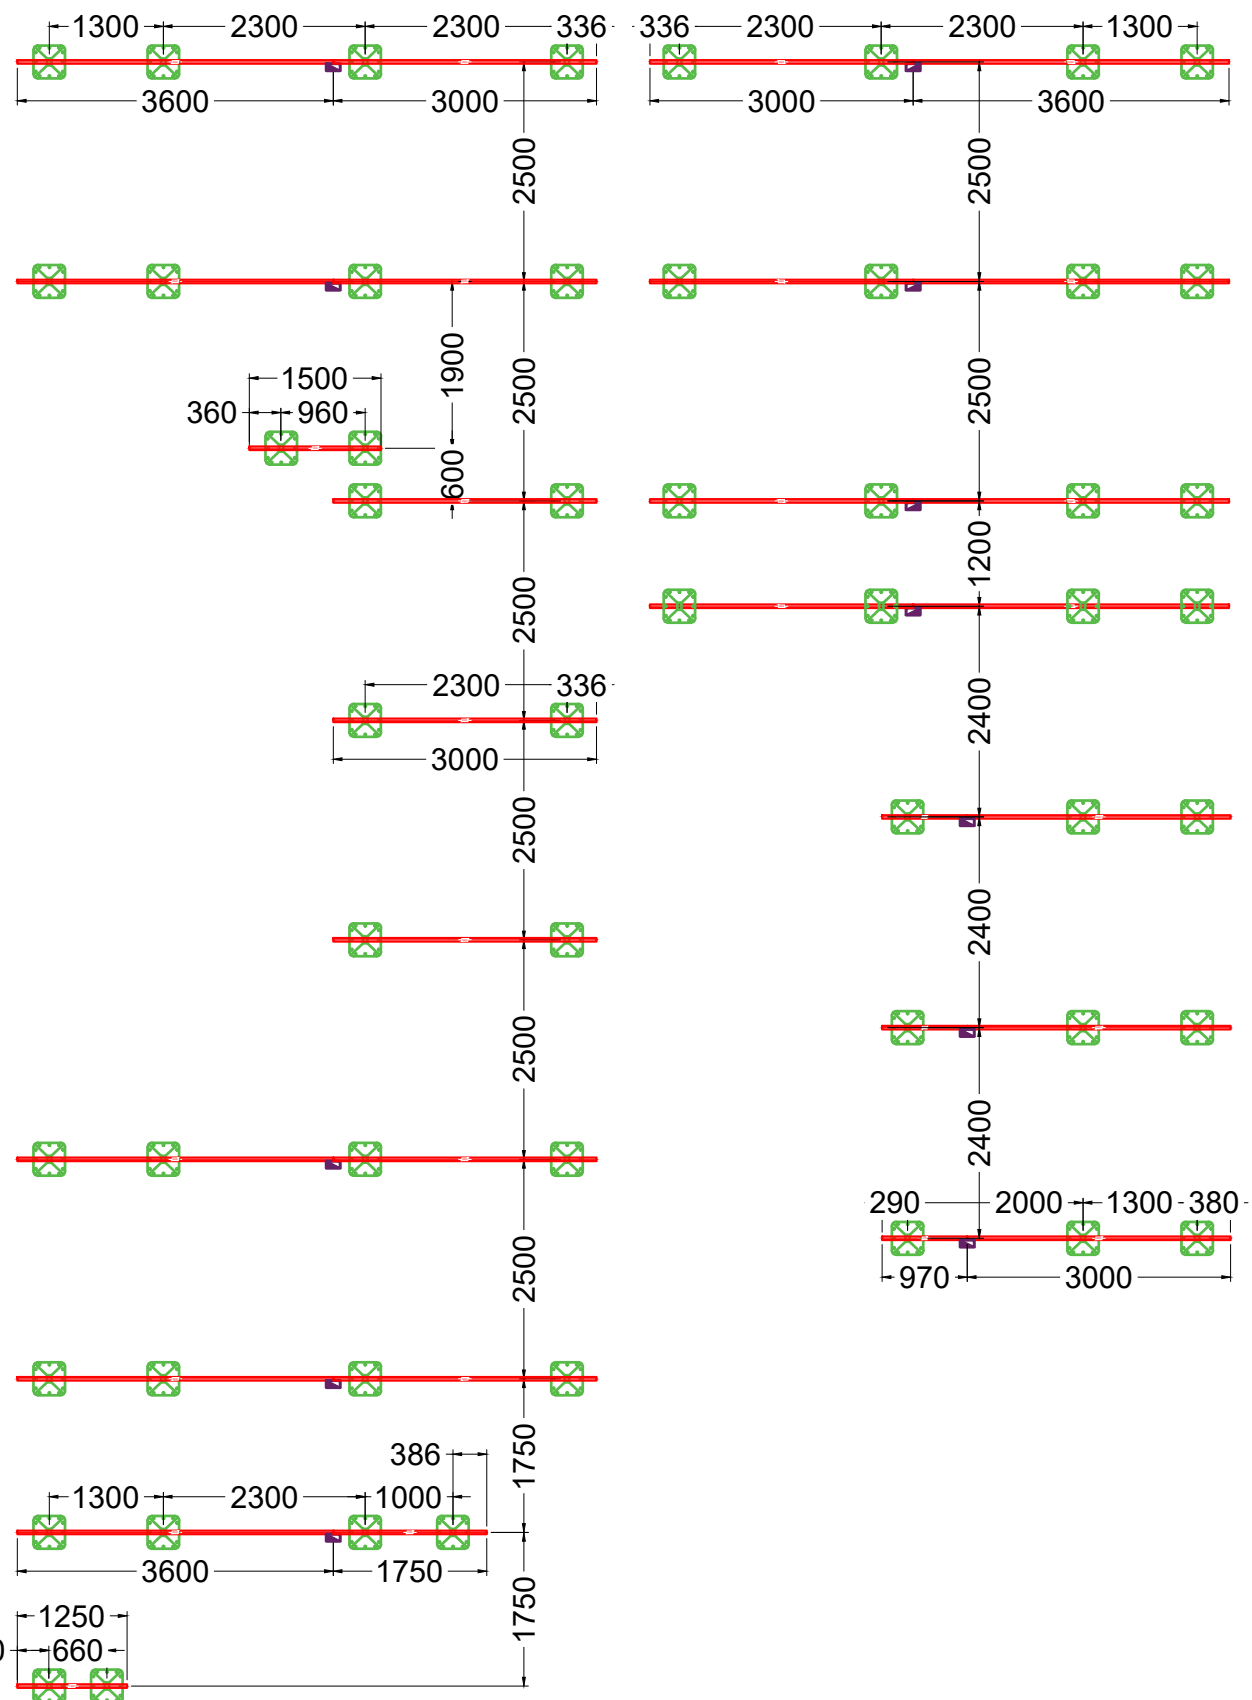

Legend:

Module		Cross Connector	
Corner Clamp		Fixing Point	
Middle Clamp		Substructure	
Rail Connector Fixed		Crowns / Seams	
Module Rail		Elevation / Park Tegra	
Base Rail		Rail Connector Flexible	
Windbracing		Roof Line	

Notes:

CONFIDENTIAL
PROPOSAL ONLY

Project:	Circle Square
System:	Elevation Fixed
Mod. Dimensions:	1757x1134x30mm
Base Rail:	40x60
Module Rail:	40x60
Date:	08/11/2024
Own: CESEK	Ckd: MC





SUNFIXINGS

CONNECTING TO THE FUTURE

www.sunfixings.co.uk
R3 Bourton Industrial Park, Bourton on the Water,
Cheltenham, Gloucestershire, GL54 2HQ, UK
+44 (0) 1451 824 312 info@sunfixings.co.uk

Ground mounted systems are subject to ground conditions. Roof mounted systems are subject to structural survey. Information is correct according to submitted checklist and is subject to change. Please refer to the system Mounting Instructions, failure to do so will void warranties. This drawing, with respect to this project is prepared on the assumption that Sunfinx's products will be used and that they are not intended for any other use. Consequently, Sunfinx does not accept any responsibility for the use of and/or reliance upon this drawing by third parties. All third parties should calculate their own specifications and drawings in order to ensure these are correct for their own projects.

Do not scale from this drawing. All dimensions are indicative only and are in mm unless otherwise stated. Do not use any dimensions without checking on site. The drawing is copyright of Sunfixings and these drawings must not be used or replicated without Sunfixings' written consent.
© Copyright 2022 SUNFIXINGS Limited

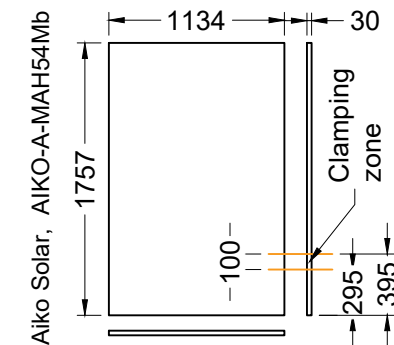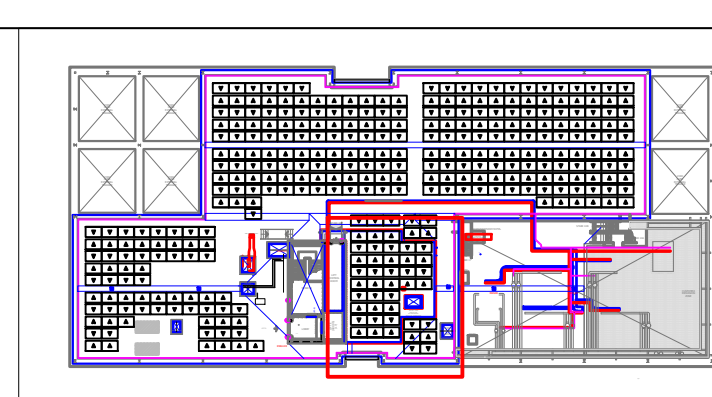

Legend:

Module		Cross Connector	
Corner Clamp		Fixing Point	
Middle Clamp		Substructure	
Rail Connector Fixed		Crowns / Seams	
Module Rail		Elevation / Park Tegra	
Base Rail		Rail Connector Flexible	
Windbracing		Roof Line	

Notes:

CONFIDENTIAL
PROPOSAL ONLY

Project: Circle Square

System: Elevation Fixed

Mod. Dimensions: 1757x1134x30mm

Base Rail: 40x60

Module Rail: 40x60

Date: 08/11/2024

Dwn: CESEK **Ckd:** MC



SUNFIXINGS

CONNECTING TO THE FUTURE

www.sunfixings.co.uk
R3 Bourton Industrial Park, Bourton on the Water,
Cheltenham, Gloucestershire, GL54 2HQ, UK
+44 (0) 1451 824 312 info@sunfixings.co.uk




Ground mounted systems are subject to ground conditions. Roof mounted systems are subject to structural survey. Information is correct according to submitted checklist and is subject to change. Please refer to the system Mounting Instructions, failure to do so will void warranties. This drawing, with respect to this project is prepared on the assumption that Sunfixings' products will be used and that they are not intended for any other use. Consequently, Sunfixings cannot accept any responsibility for the use of and/or reliance upon this drawing by third parties. All third parties should calculate their own specifications and drawings in order to ensure these are correct for their own products.

Do not scale from this drawing. All dimensions are indicative only and are in mm unless otherwise stated. Do not use any dimensions without checking on site. The drawing is copyright of Sunfixings and these drawings must not be used or replicated without Sunfixings' written consent.

© Copyright 2022 SUNFIXINGS Limited

Dwg No: MC3194

Rev: C

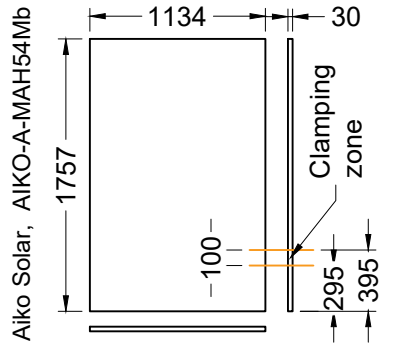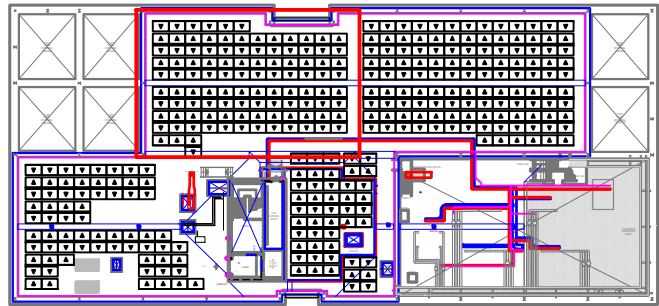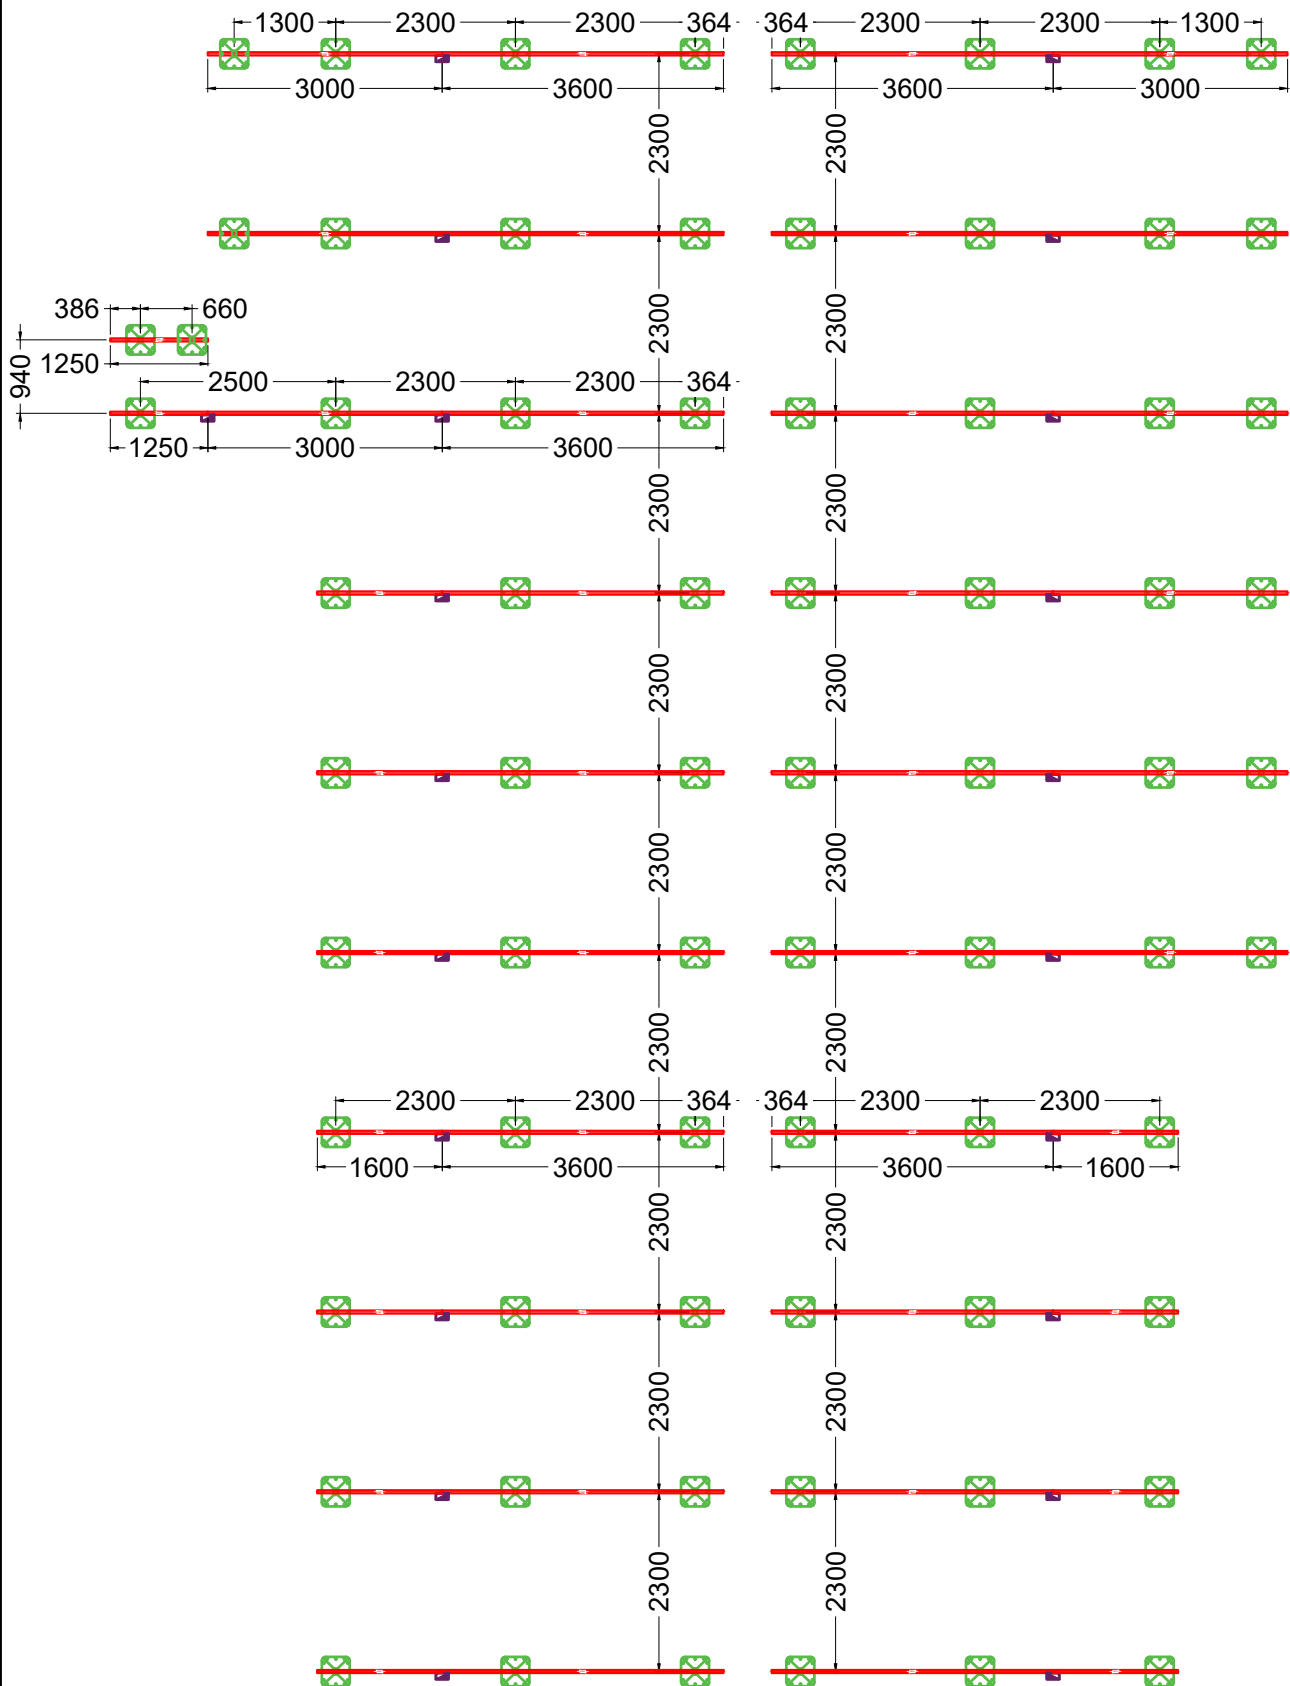

Legend:

Module		Cross Connector	
Corner Clamp		Fixing Point	
Middle Clamp		Substructure	
Rail Connector Fixed		Crowns / Seams	
Module Rail		Elevation / Park Tegra	
Base Rail		Rail Connector Flexible	
Windbracing		Roof Line	






Notes:

CONFIDENTIAL
PROPOSAL ONLY

Project: Circle Square
System: Elevation Fixed
Mod. Dimensions: 1757x1134x30mm
Base Rail: 40x60
Module Rail: 40x60
Date: 08/11/2024
Dwn: CESEK **Ckd:** MC



Ground mounted systems are subject to ground conditions. Roof mounted systems are subject to structural survey. Information is correct according to submitted checklist and is subject to change. Please refer to the system Mounting Instructions, failure to do so will void warranties. This drawing, with respect to this project is prepared on the assumption that Sunfixings' products will be used and that they are not intended for any other use. Consequently, Sunfixings cannot accept any responsibility for the use of and/or reliance upon this drawing by third parties. All third parties should calculate their own specifications and drawings in order to ensure these are correct for their own products.
Do not scale from this drawing. All dimensions are indicative only and are in mm unless otherwise stated. Do not use any dimensions without checking on site. The drawing is copyright of Sunfixings and these drawings must not be used or replicated without Sunfixings' written consent.
© Copyright 2022 SUNFIXINGS Limited

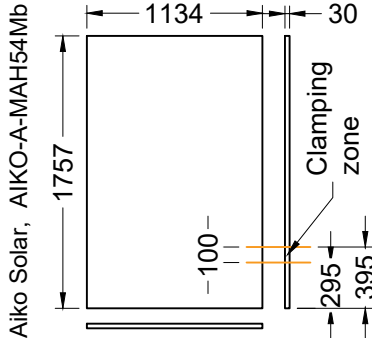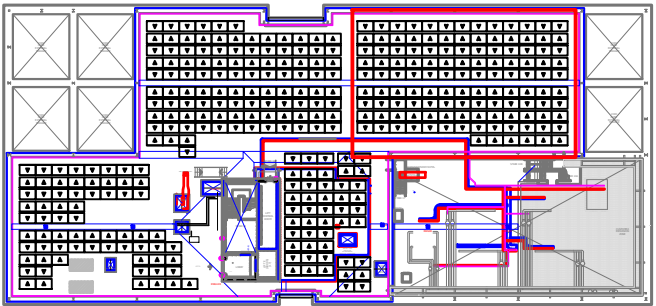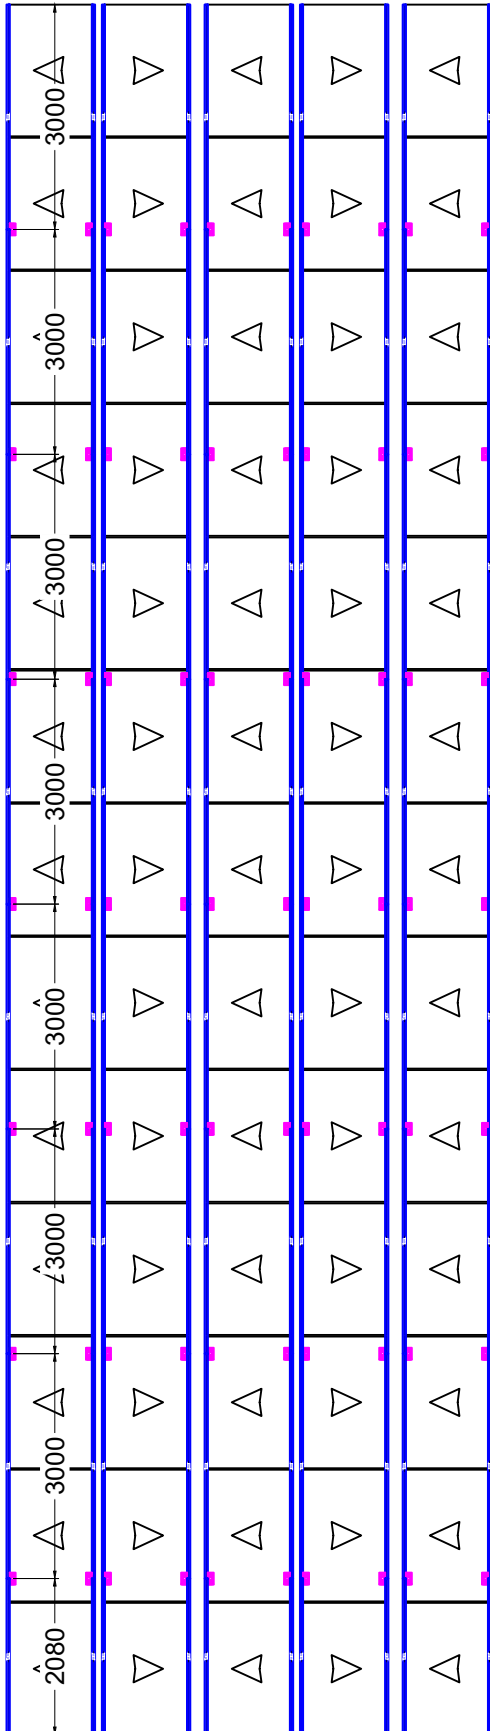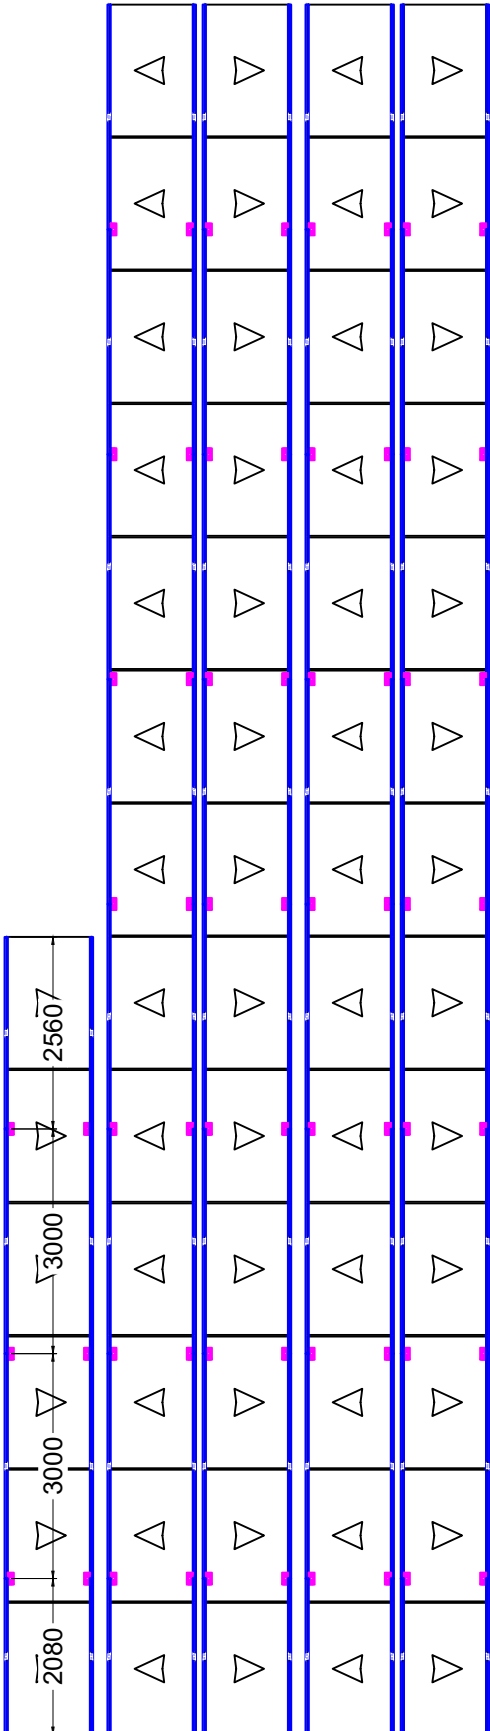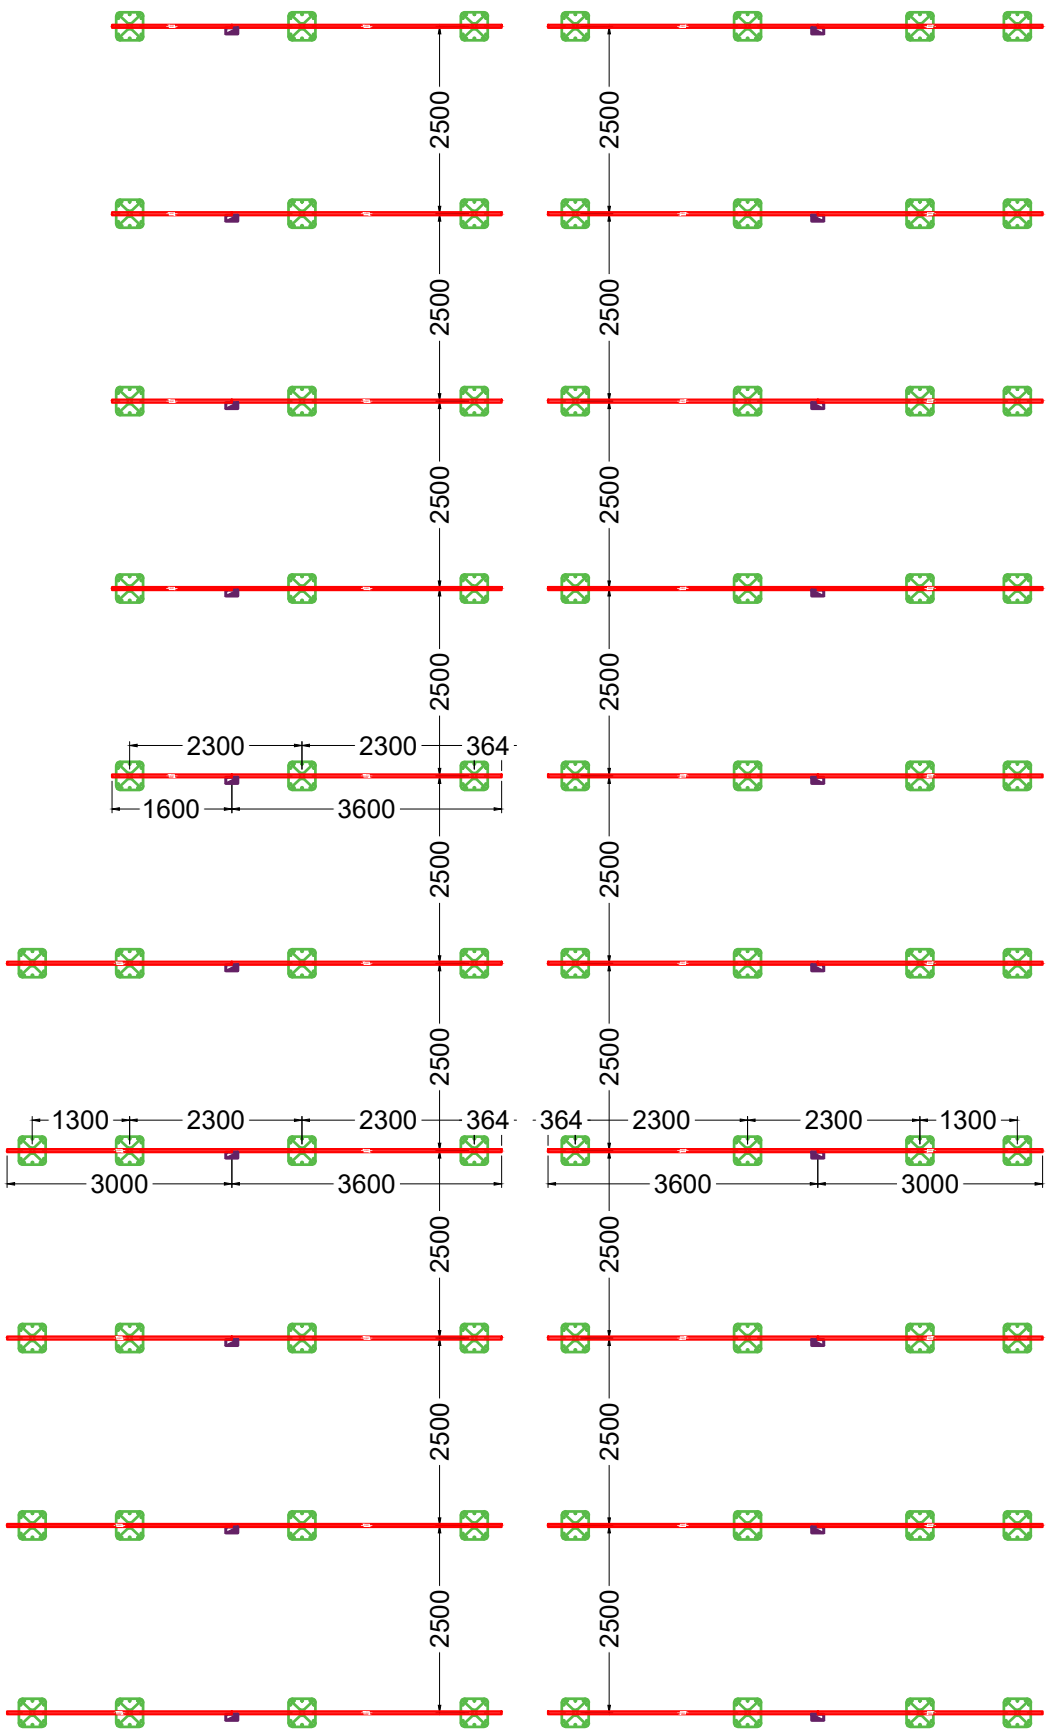

- Legend:**
- | | | | |
|----------------------|--|-------------------------|--|
| Module | | Cross Connector | |
| Corner Clamp | | Fixing Point | |
| Middle Clamp | | Substructure | |
| Rail Connector Fixed | | Crowns / Seams | |
| Module Rail | | Elevation / Park Tegra | |
| Base Rail | | Rail Connector Flexible | |
| Windbracing | | Roof Line | |

Notes:

**CONFIDENTIAL
PROPOSAL ONLY**


Project: Circle Square
System: Elevation Fixed
Mod. Dimensions: 1757x1134x30mm
Base Rail: 40x60
Module Rail: 40x60
Date: 08/11/2024
Dwn: CESEK **Ckd:** MC





Ground mounted systems are subject to ground conditions. Roof mounted systems are subject to structural survey. Information is correct according to submitted checklist and is subject to change. Please refer to the system Mounting Instructions, failure to do so will void warranties. This drawing, with respect to this project is prepared on the assumption that Sunfixings' products will be used and that they are not intended for any other use. Consequently, Sunfixings cannot accept any responsibility for the use of and/or reliance upon this drawing by third parties. All third parties should calculate their own specifications and drawings in order to ensure these are correct for their own products.

Do not scale from this drawing. All dimensions are indicative only and are in mm unless otherwise stated. Do not use any dimensions without checking on site. The drawing is copyright of Sunfixings and these drawings must not be used or replicated without Sunfixings' written consent.

© Copyright 2022 SUNFIXINGS Limited

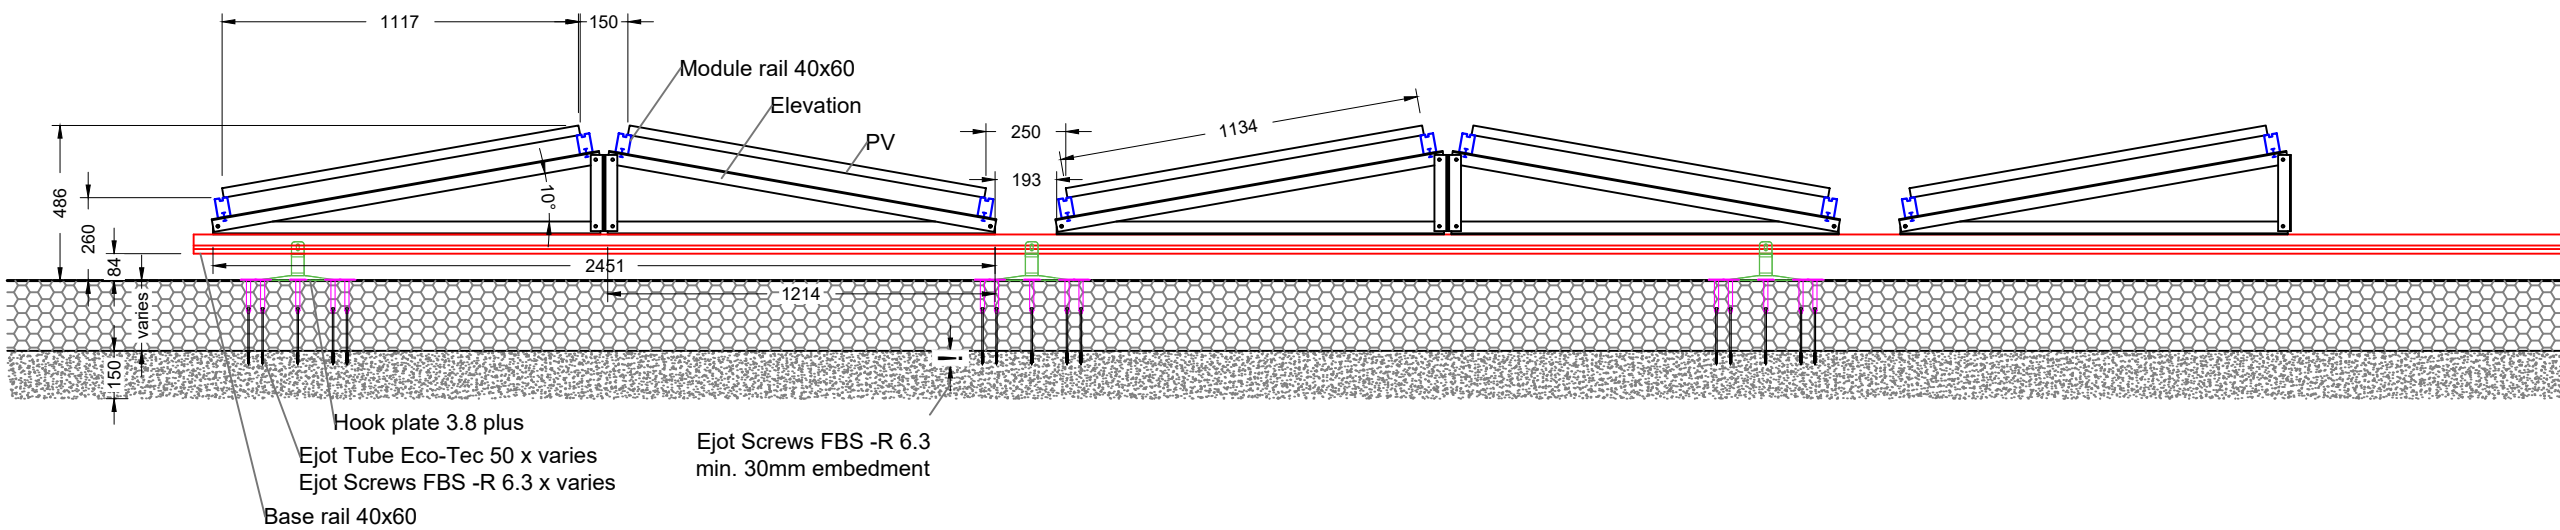

Use 12x
FBS / Eco-Tec
per Hook plate

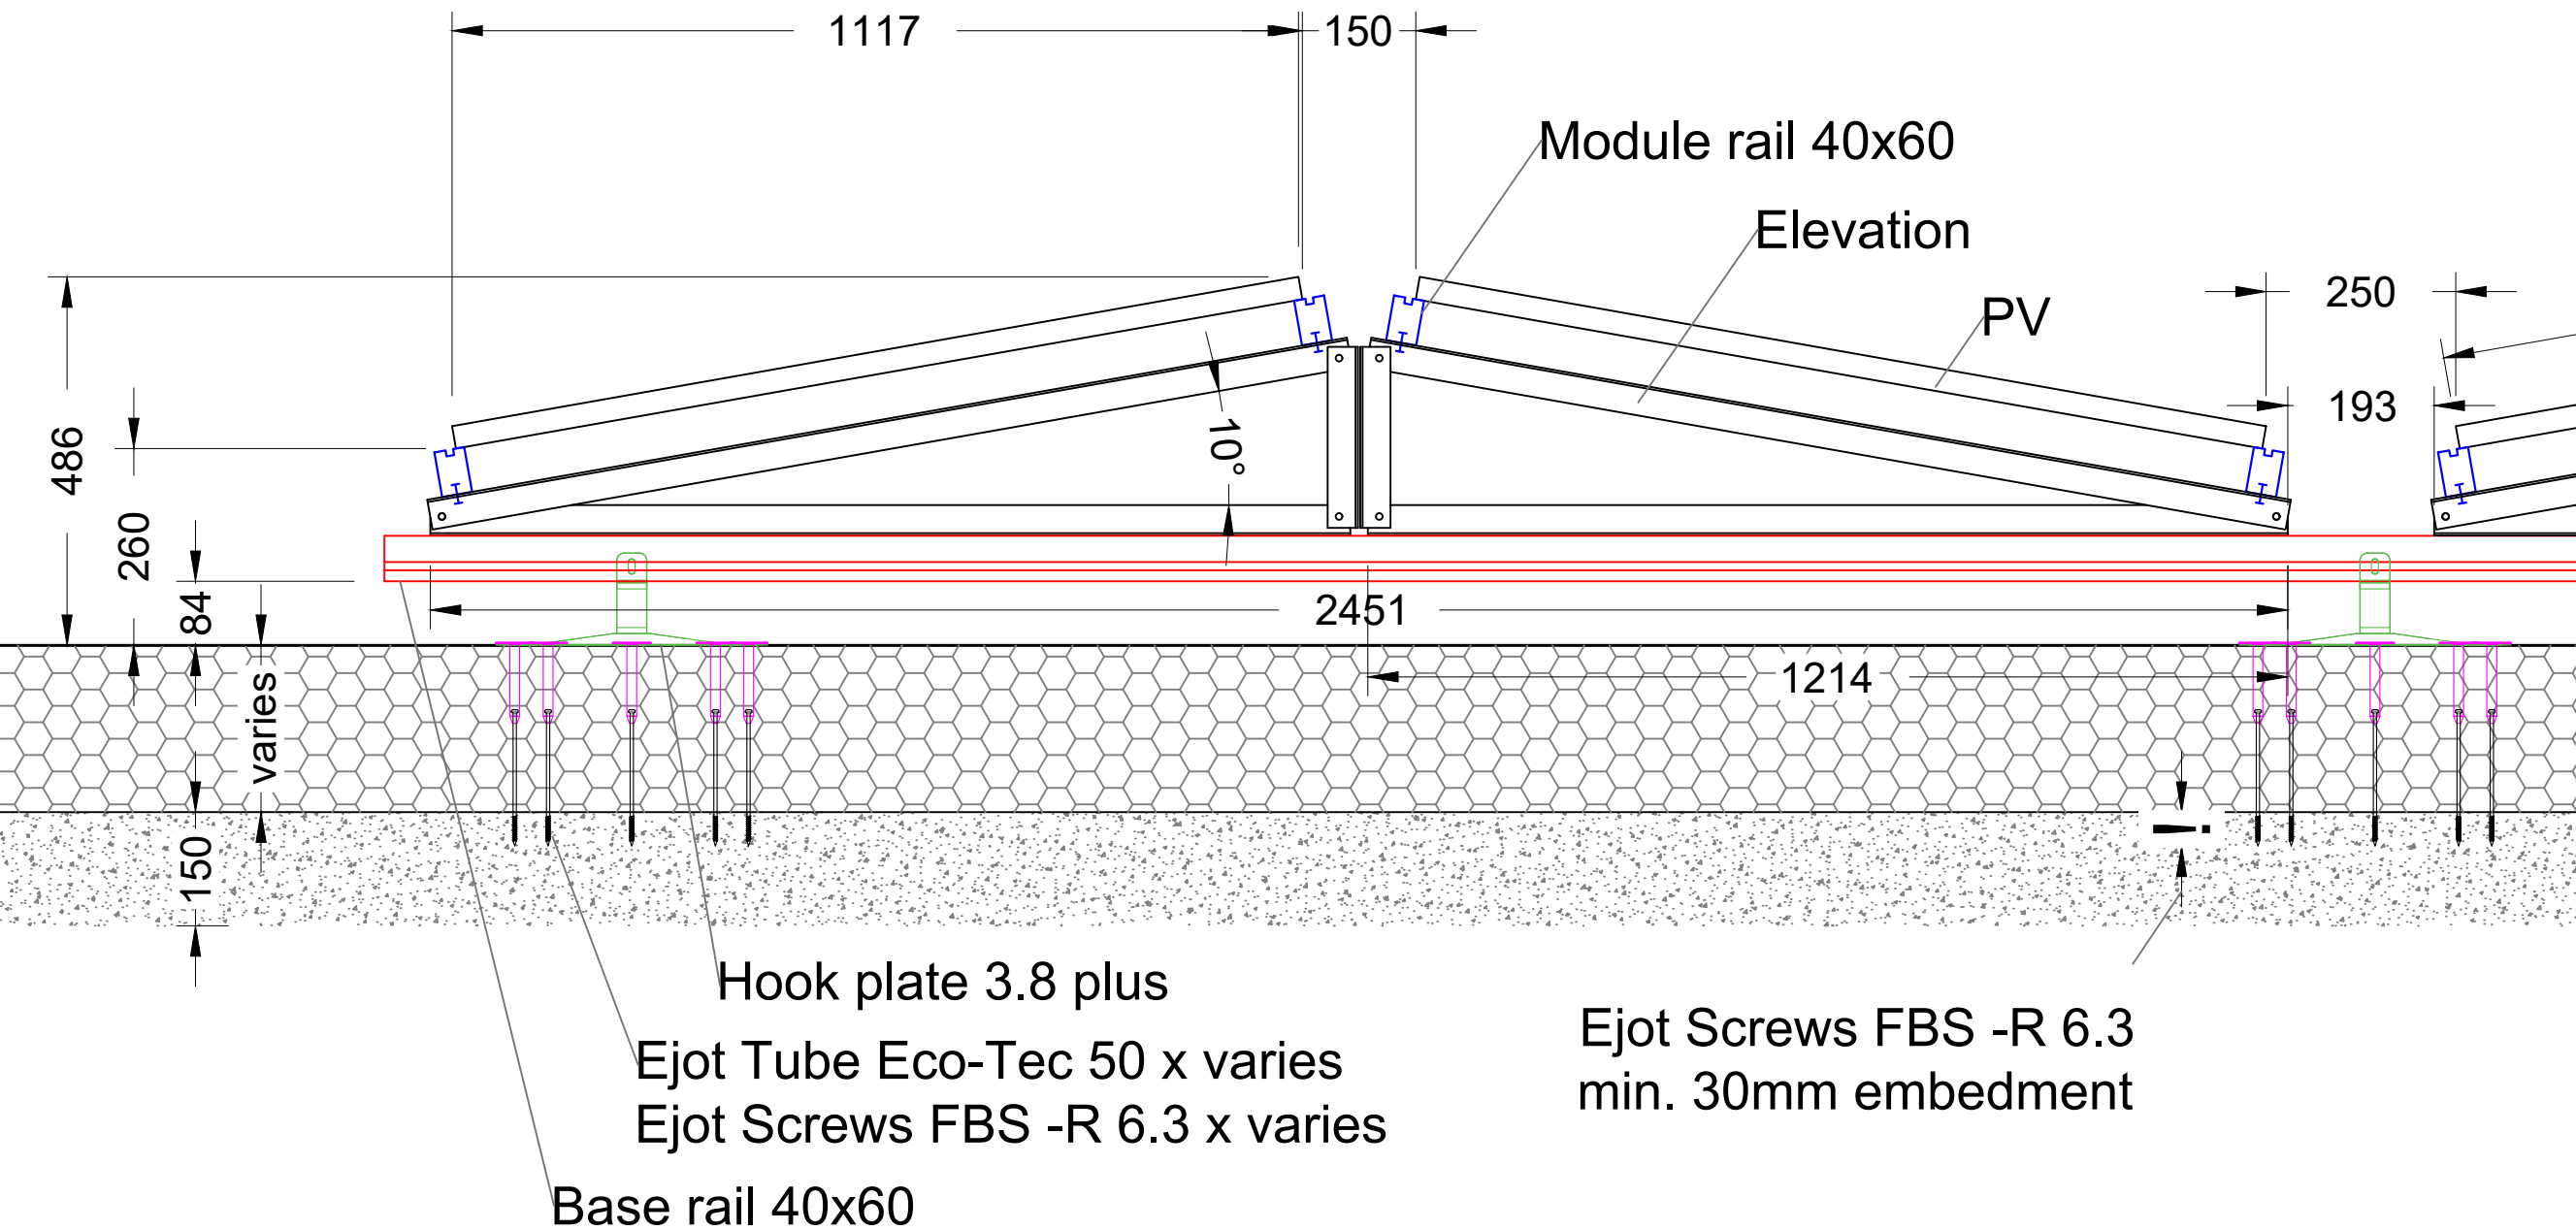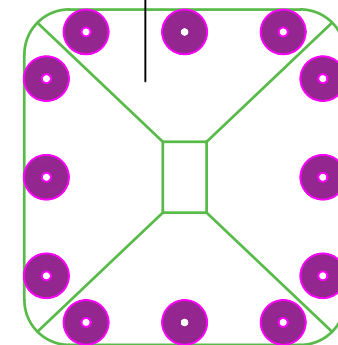

**CONFIDENTIAL
PROPOSAL ONLY**

Project: Circle Square
System: Elevation Fixed
Mod. Dimensions: 1757x1134x30mm
Base Rail: 40x60
Module Rail: 40x60
Date: 08/11/2024
Dwn: CESEK **Ckd:** MC



Ground mounted systems are subject to ground conditions. Roof mounted systems are subject to structural survey. Information is correct according to submitted checklist and is subject to change. Please refer to the system Mounting Instructions, failure to do so will void warranties. This drawing, with respect to this project is prepared on the assumption that Sunfixings' products will be used and that they are not intended for any other use. Consequently, Sunfixings cannot accept any responsibility for the use of and/or reliance upon this drawing by third parties. All third parties should calculate their own specifications and drawings in order to ensure these are correct for their own products.
Do not scale from this drawing. All dimensions are indicative only and are in mm unless otherwise stated. Do not use any dimensions without checking on site. The drawing is copyright of Sunfixings and these drawings must not be used or replicated without Sunfixings' written consent.
© Copyright 2022 SUNFIXINGS Limited