



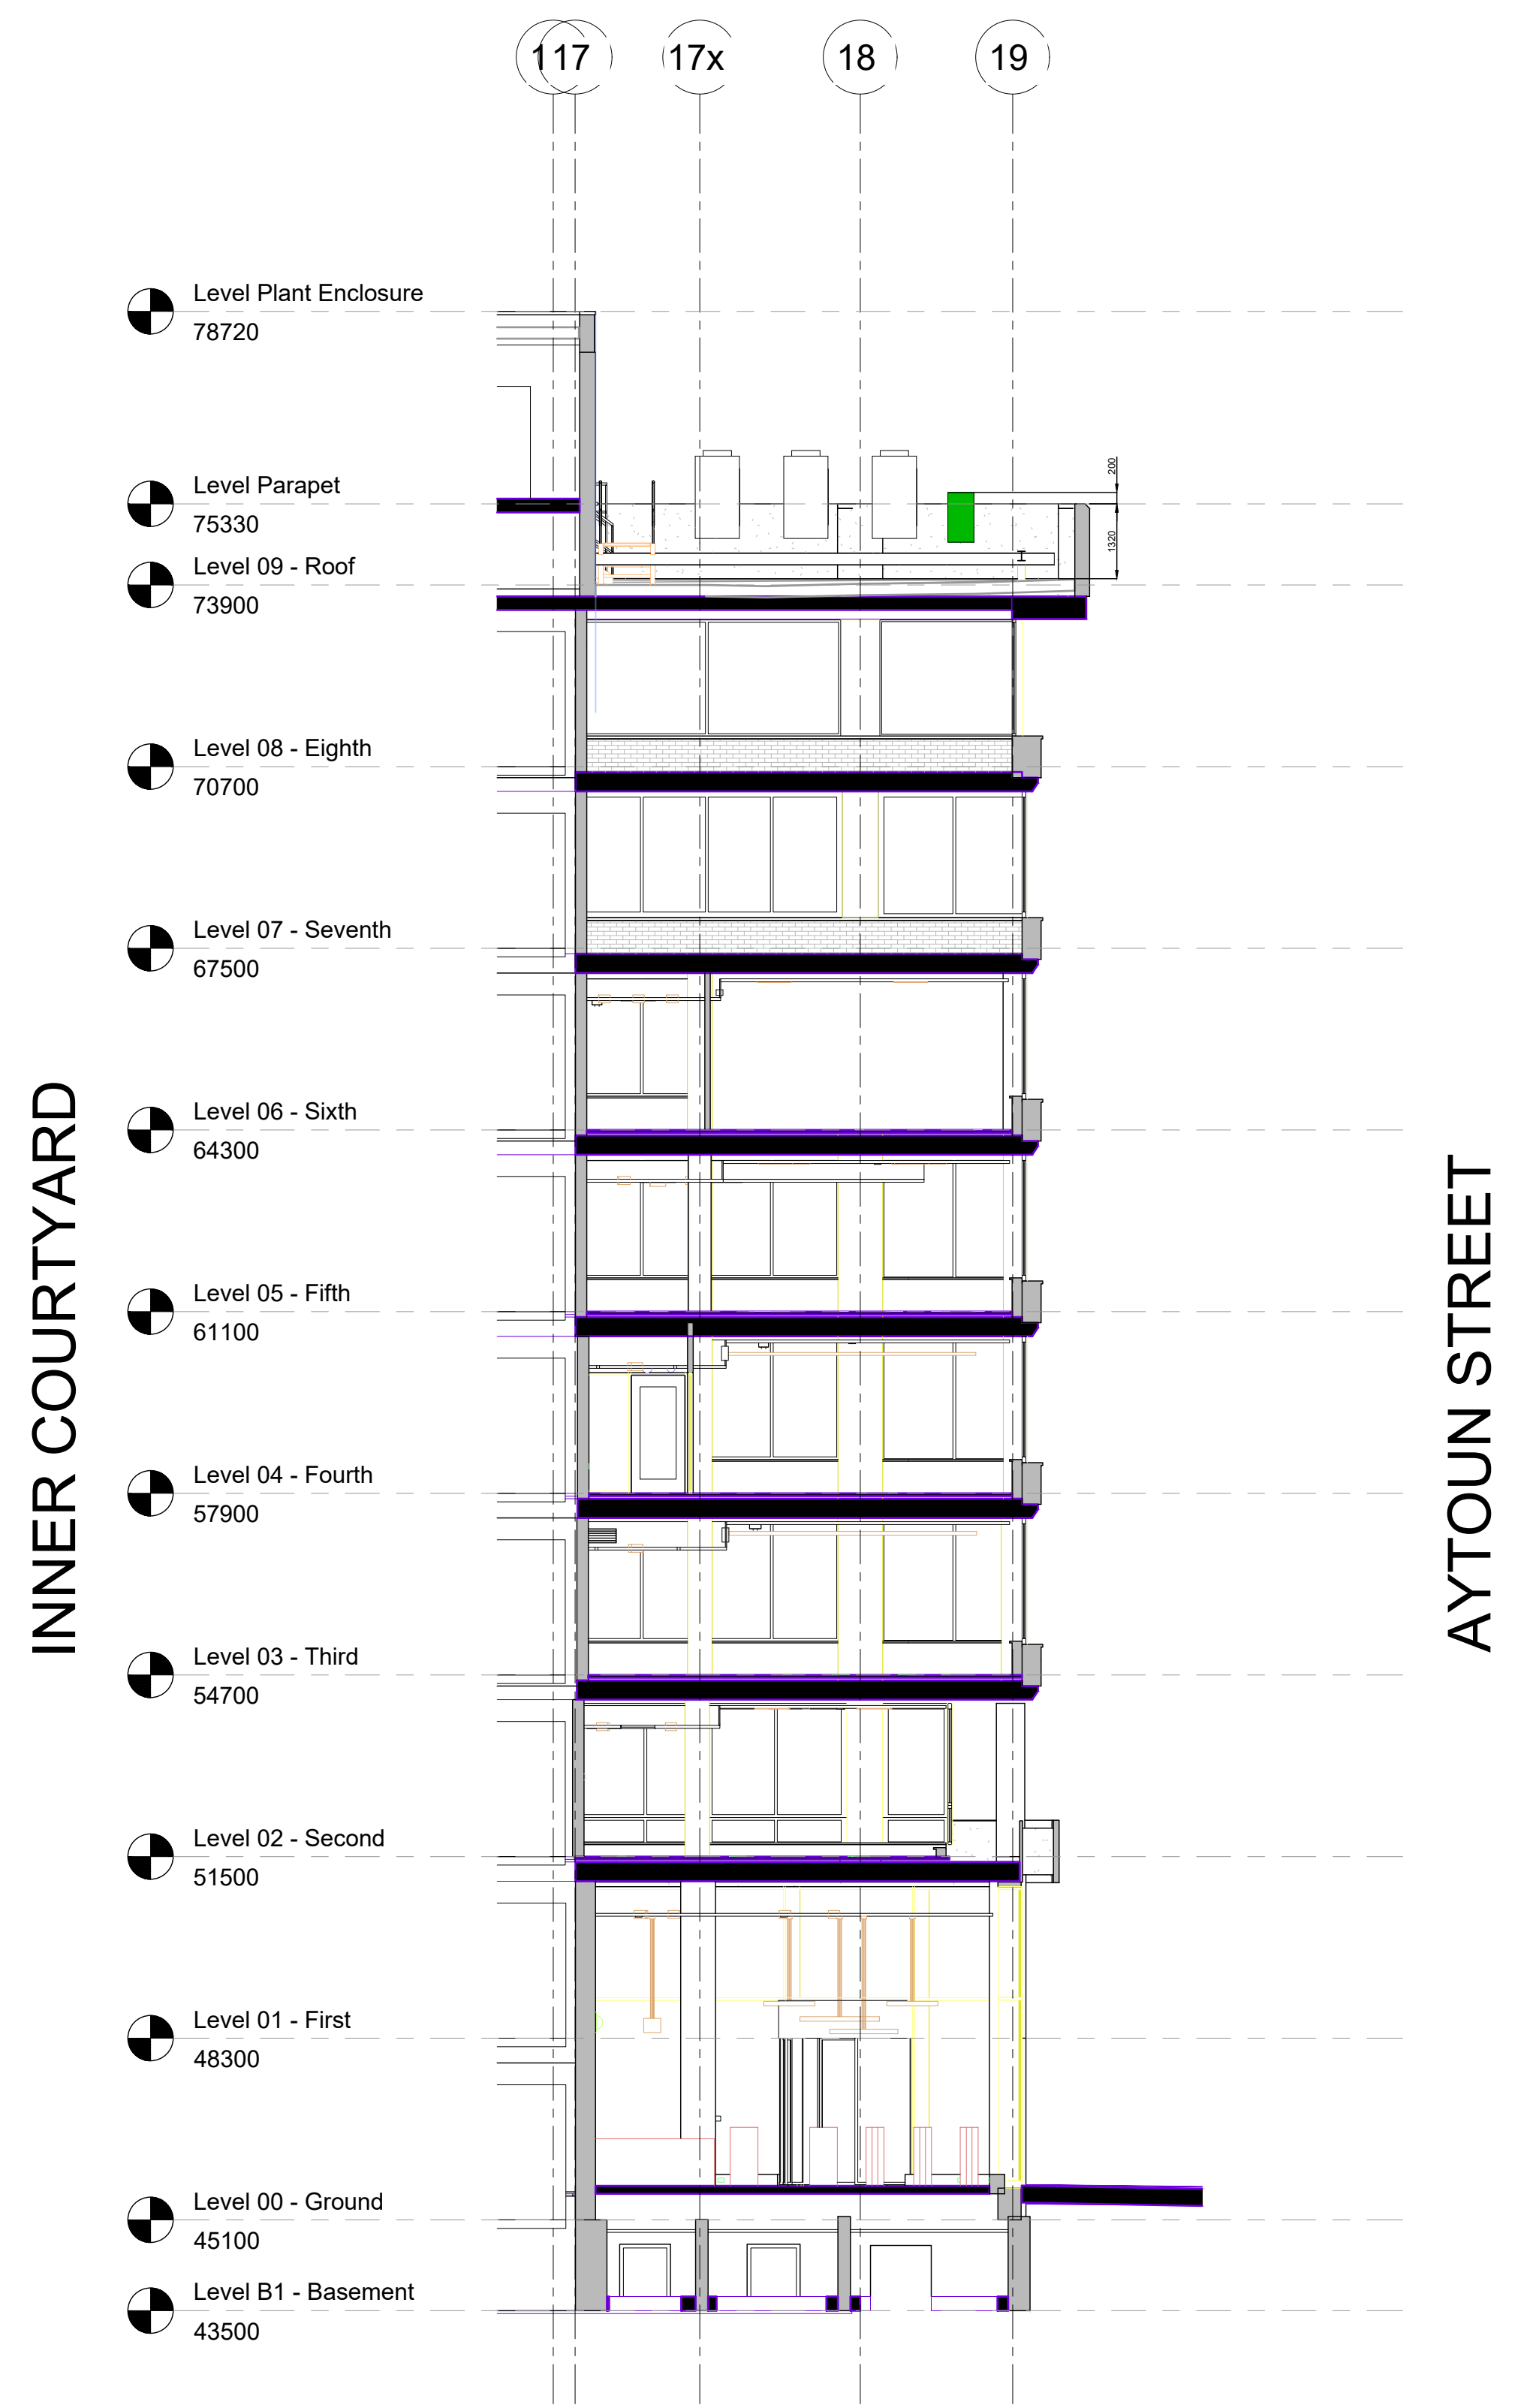


SECTION - AYTOUN STREET

SCALE 1:100

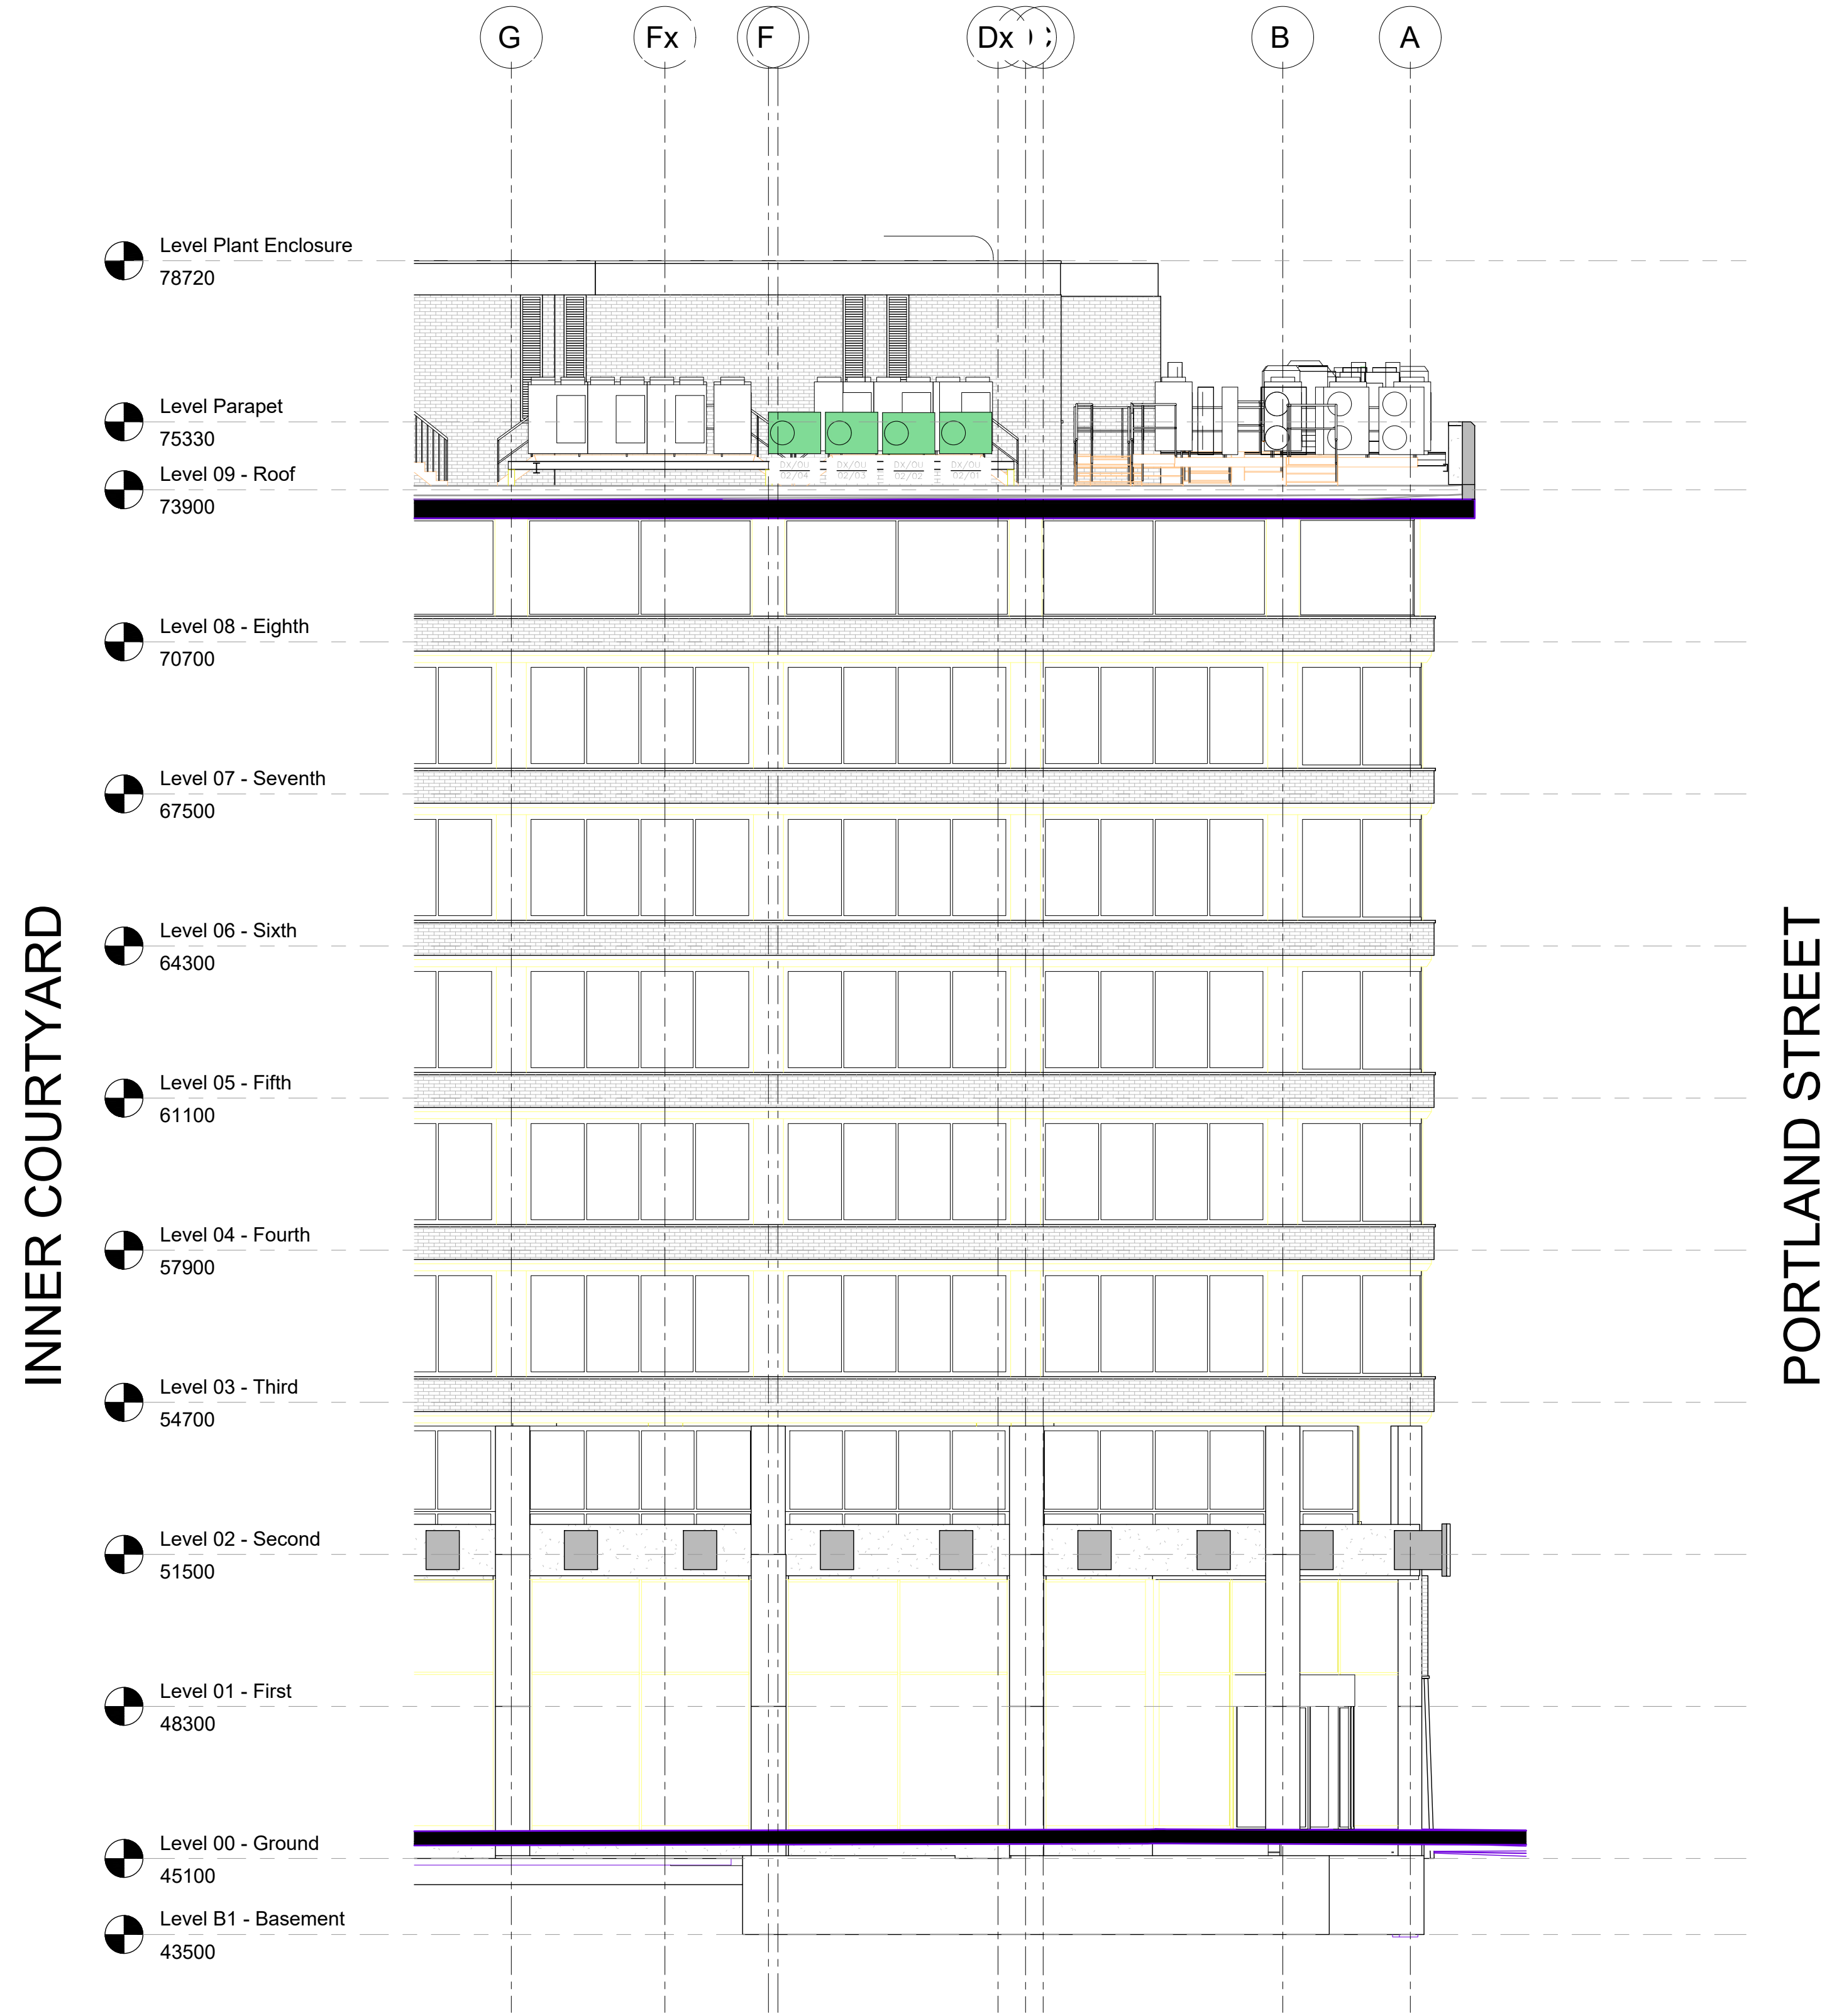


ELEVATION - AYTOUN STREET

SCALE 1:100

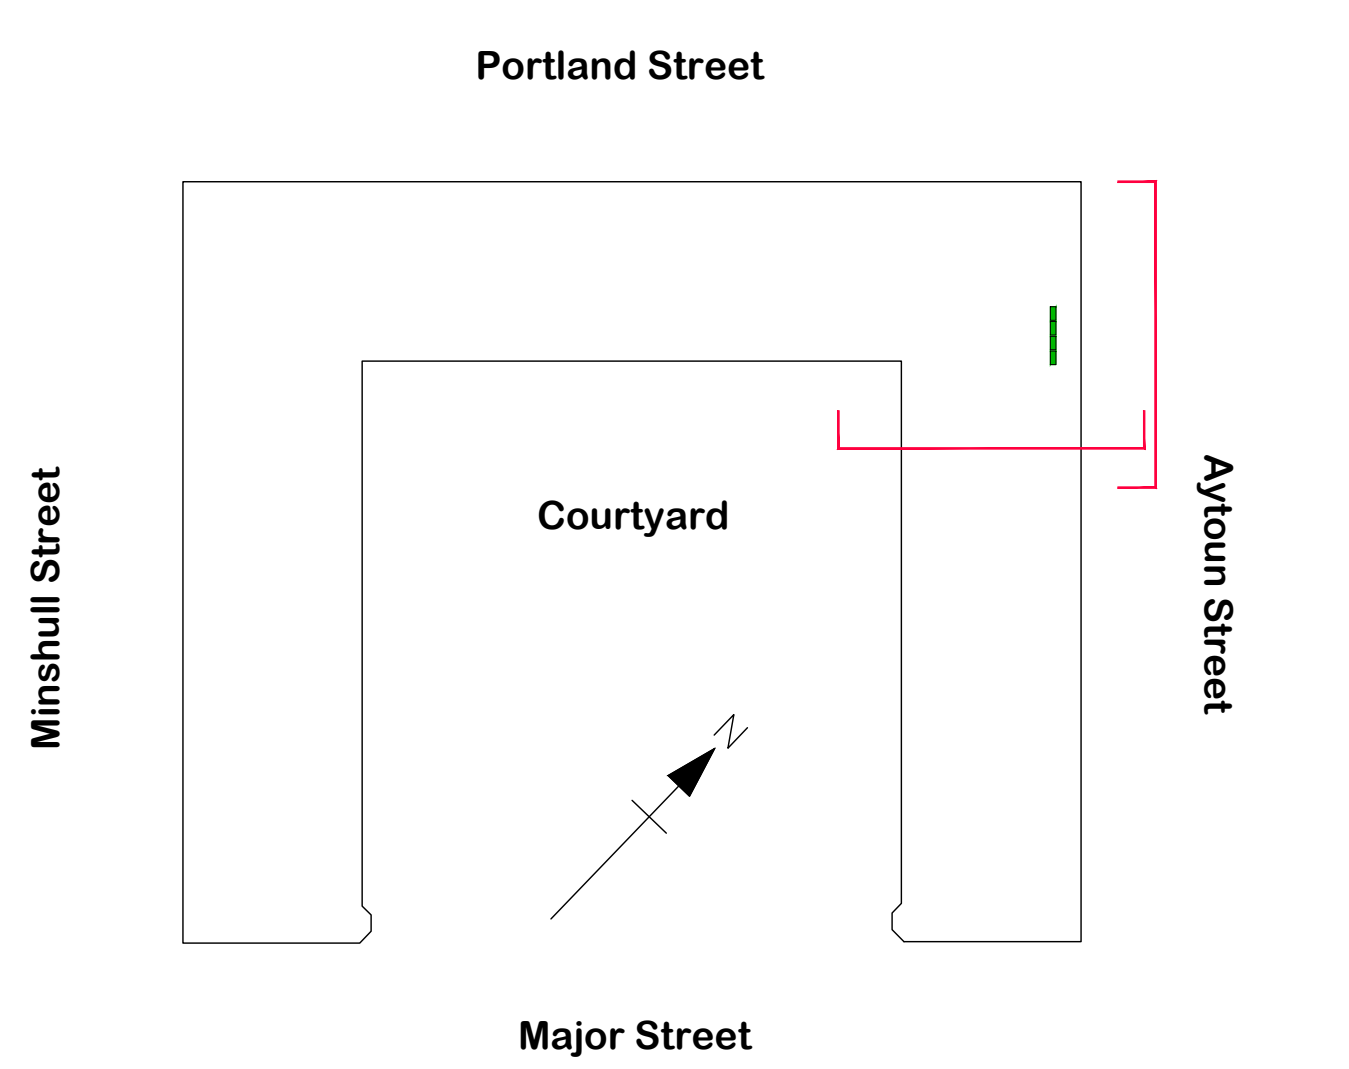


LEGEND
EXTERNAL AC CONDENSER UNITS

- EXISTING AC UNITS TO BE RETAINED
- EXISTING AC UNITS TO BE REMOVED
- NEW CONDENSER UNITS

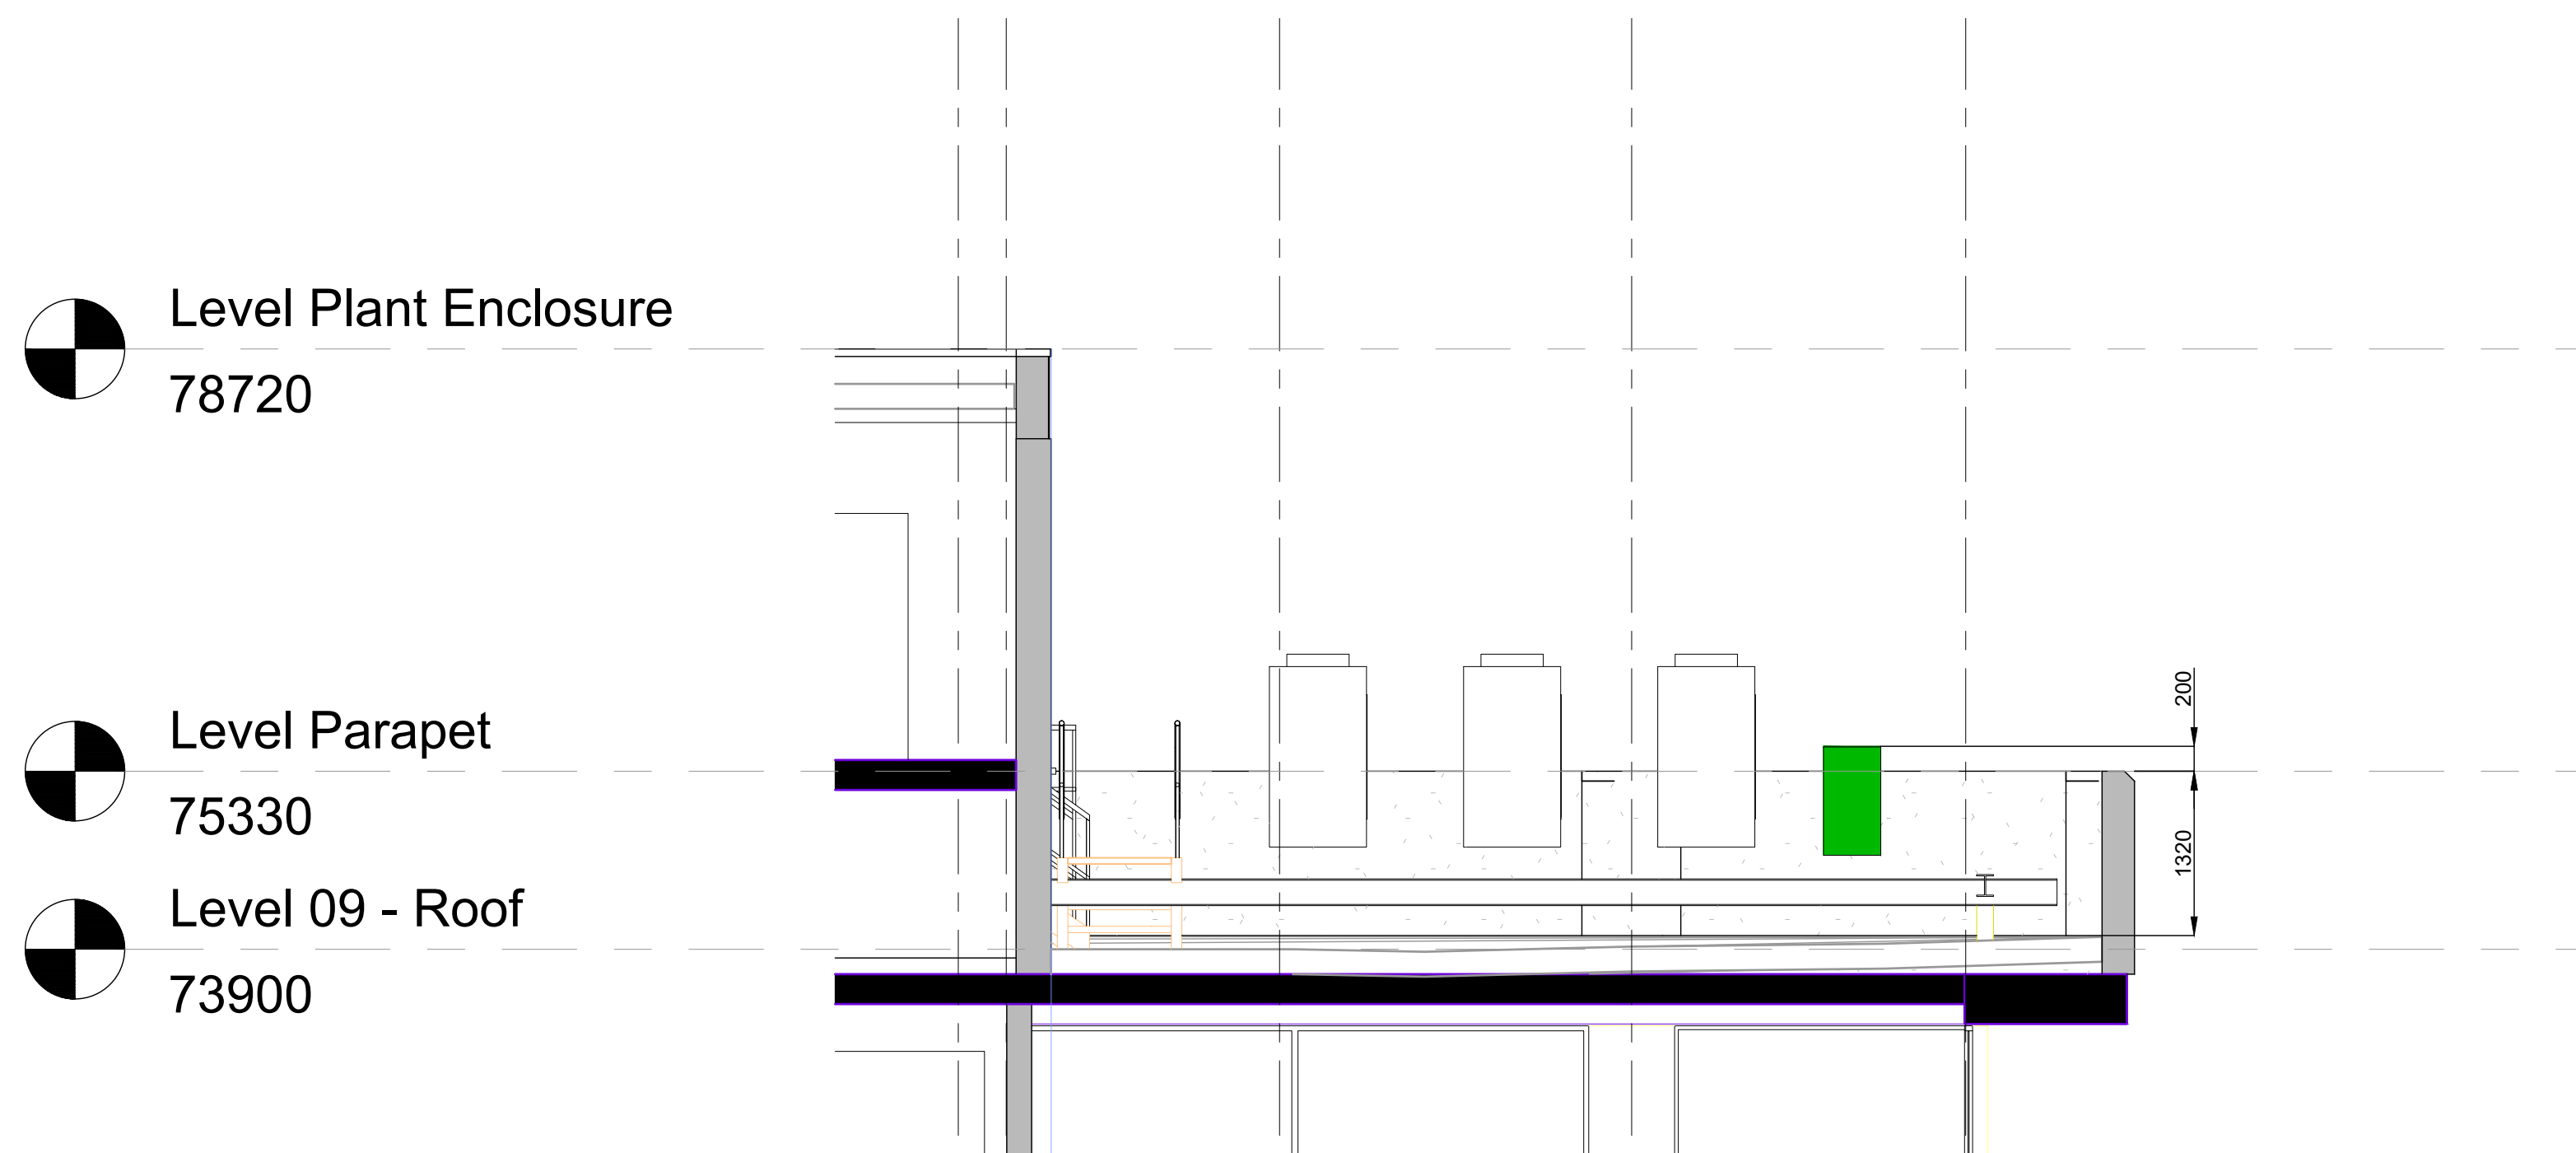

SECTION - AYTOUN STREET

SCALE 1:50 @ A0

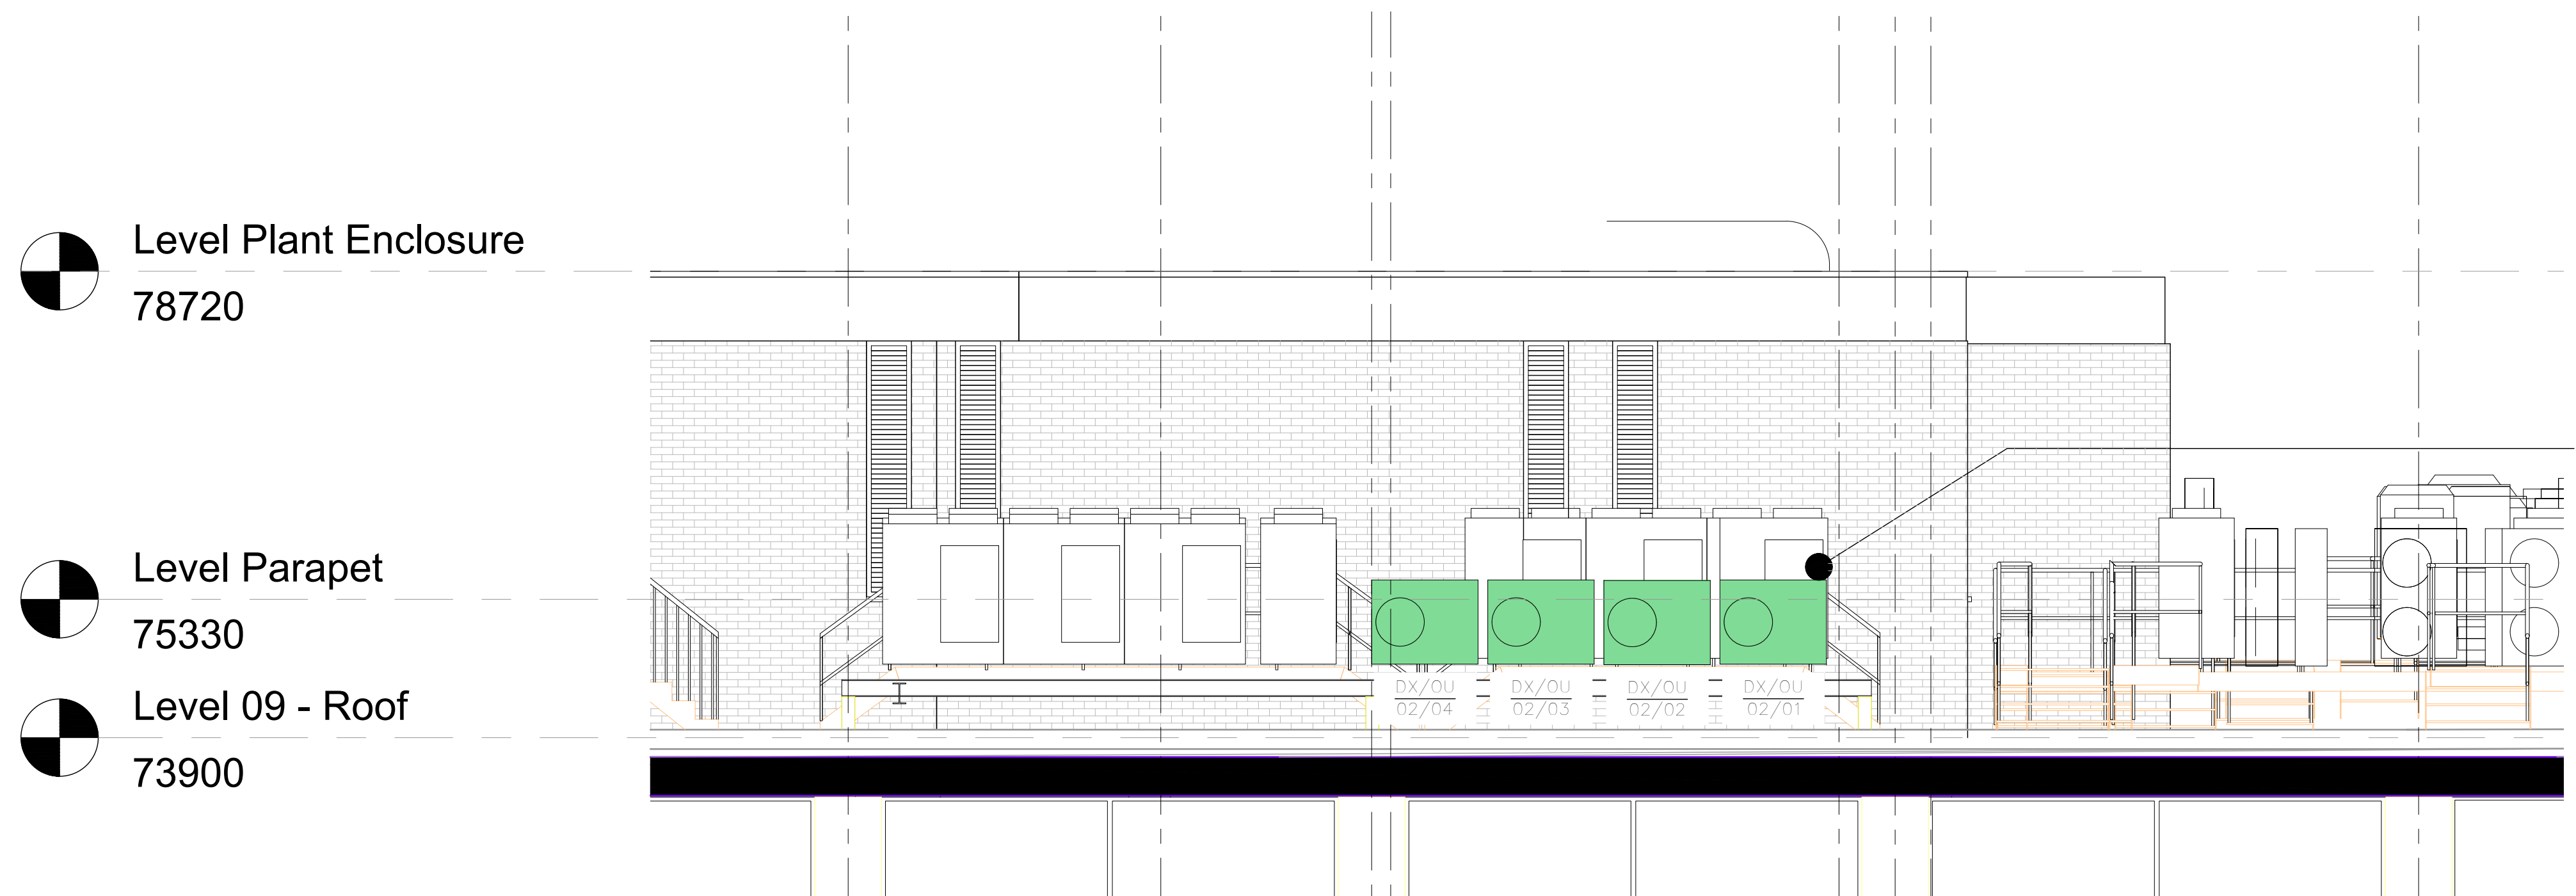

ELEVATION - AYTOUN STREET

SCALE 1:50 @ A0

4No PROPOSED CONDENSERS
TO SERVE LEVEL 2 COMMS ROOM

A	14/02/2025	4No Proposed Condensers shown in section and elevation	CMPW
REV	DATE	REVISION	INITIALS
LLOYDS BANKING GROUP			
ALL DIMENSIONS TO BE VERIFIED PRIOR TO COMMENCING WORK. DRAWING TO BE READ IN CONJUNCTION WITH PROJECT SPECIFICATIONS.			
THIS DRAWING IS THE PROPERTY OF LLOYDS BANKING GROUP AND COPYRIGHT IS RESERVED BY THEM. THE DRAWING IS ISSUED ON CONDITION THAT IT IS NOT COPIED OR DISCLOSED BY OR TO ANY UNAUTHORISED PERSONS WITHOUT PRIOR CONSENT IN WRITING TO LLOYDS BANKING GROUP - GROUP PROPERTY. ALL MODIFIED DRAWINGS SHOULD BE RETURNED TO LLOYDS BANKING GROUP.			
GROUP PROPERTY			
BRISTOL - PO Box 112, Canons House, Canons Way, BRISTOL, BS59 7LH EDINBURGH - 100 George Street, 10 Bankhead, Edinburgh, EDINBURGH, EH1 1EN HALFAX - Trinity Road, HALFAX, West Yorkshire, HX1 2RS			
PROJECT ADDRESS 11 Portland Street Manchester M60 1HS		SCALE A0-1:100 1:50 A3 - NTS	
DRAWING DESCRIPTION Section & Elevation Aytoun Street - Condenser Installation Proposed		DATE 13/02/2025	
DRAWING NUMBER 50960488-HLN-XX-S2-M2-AR01-7305		DRAWN BY CMP/PW	
		REVISION A	

ISSUED FOR PLANNING