


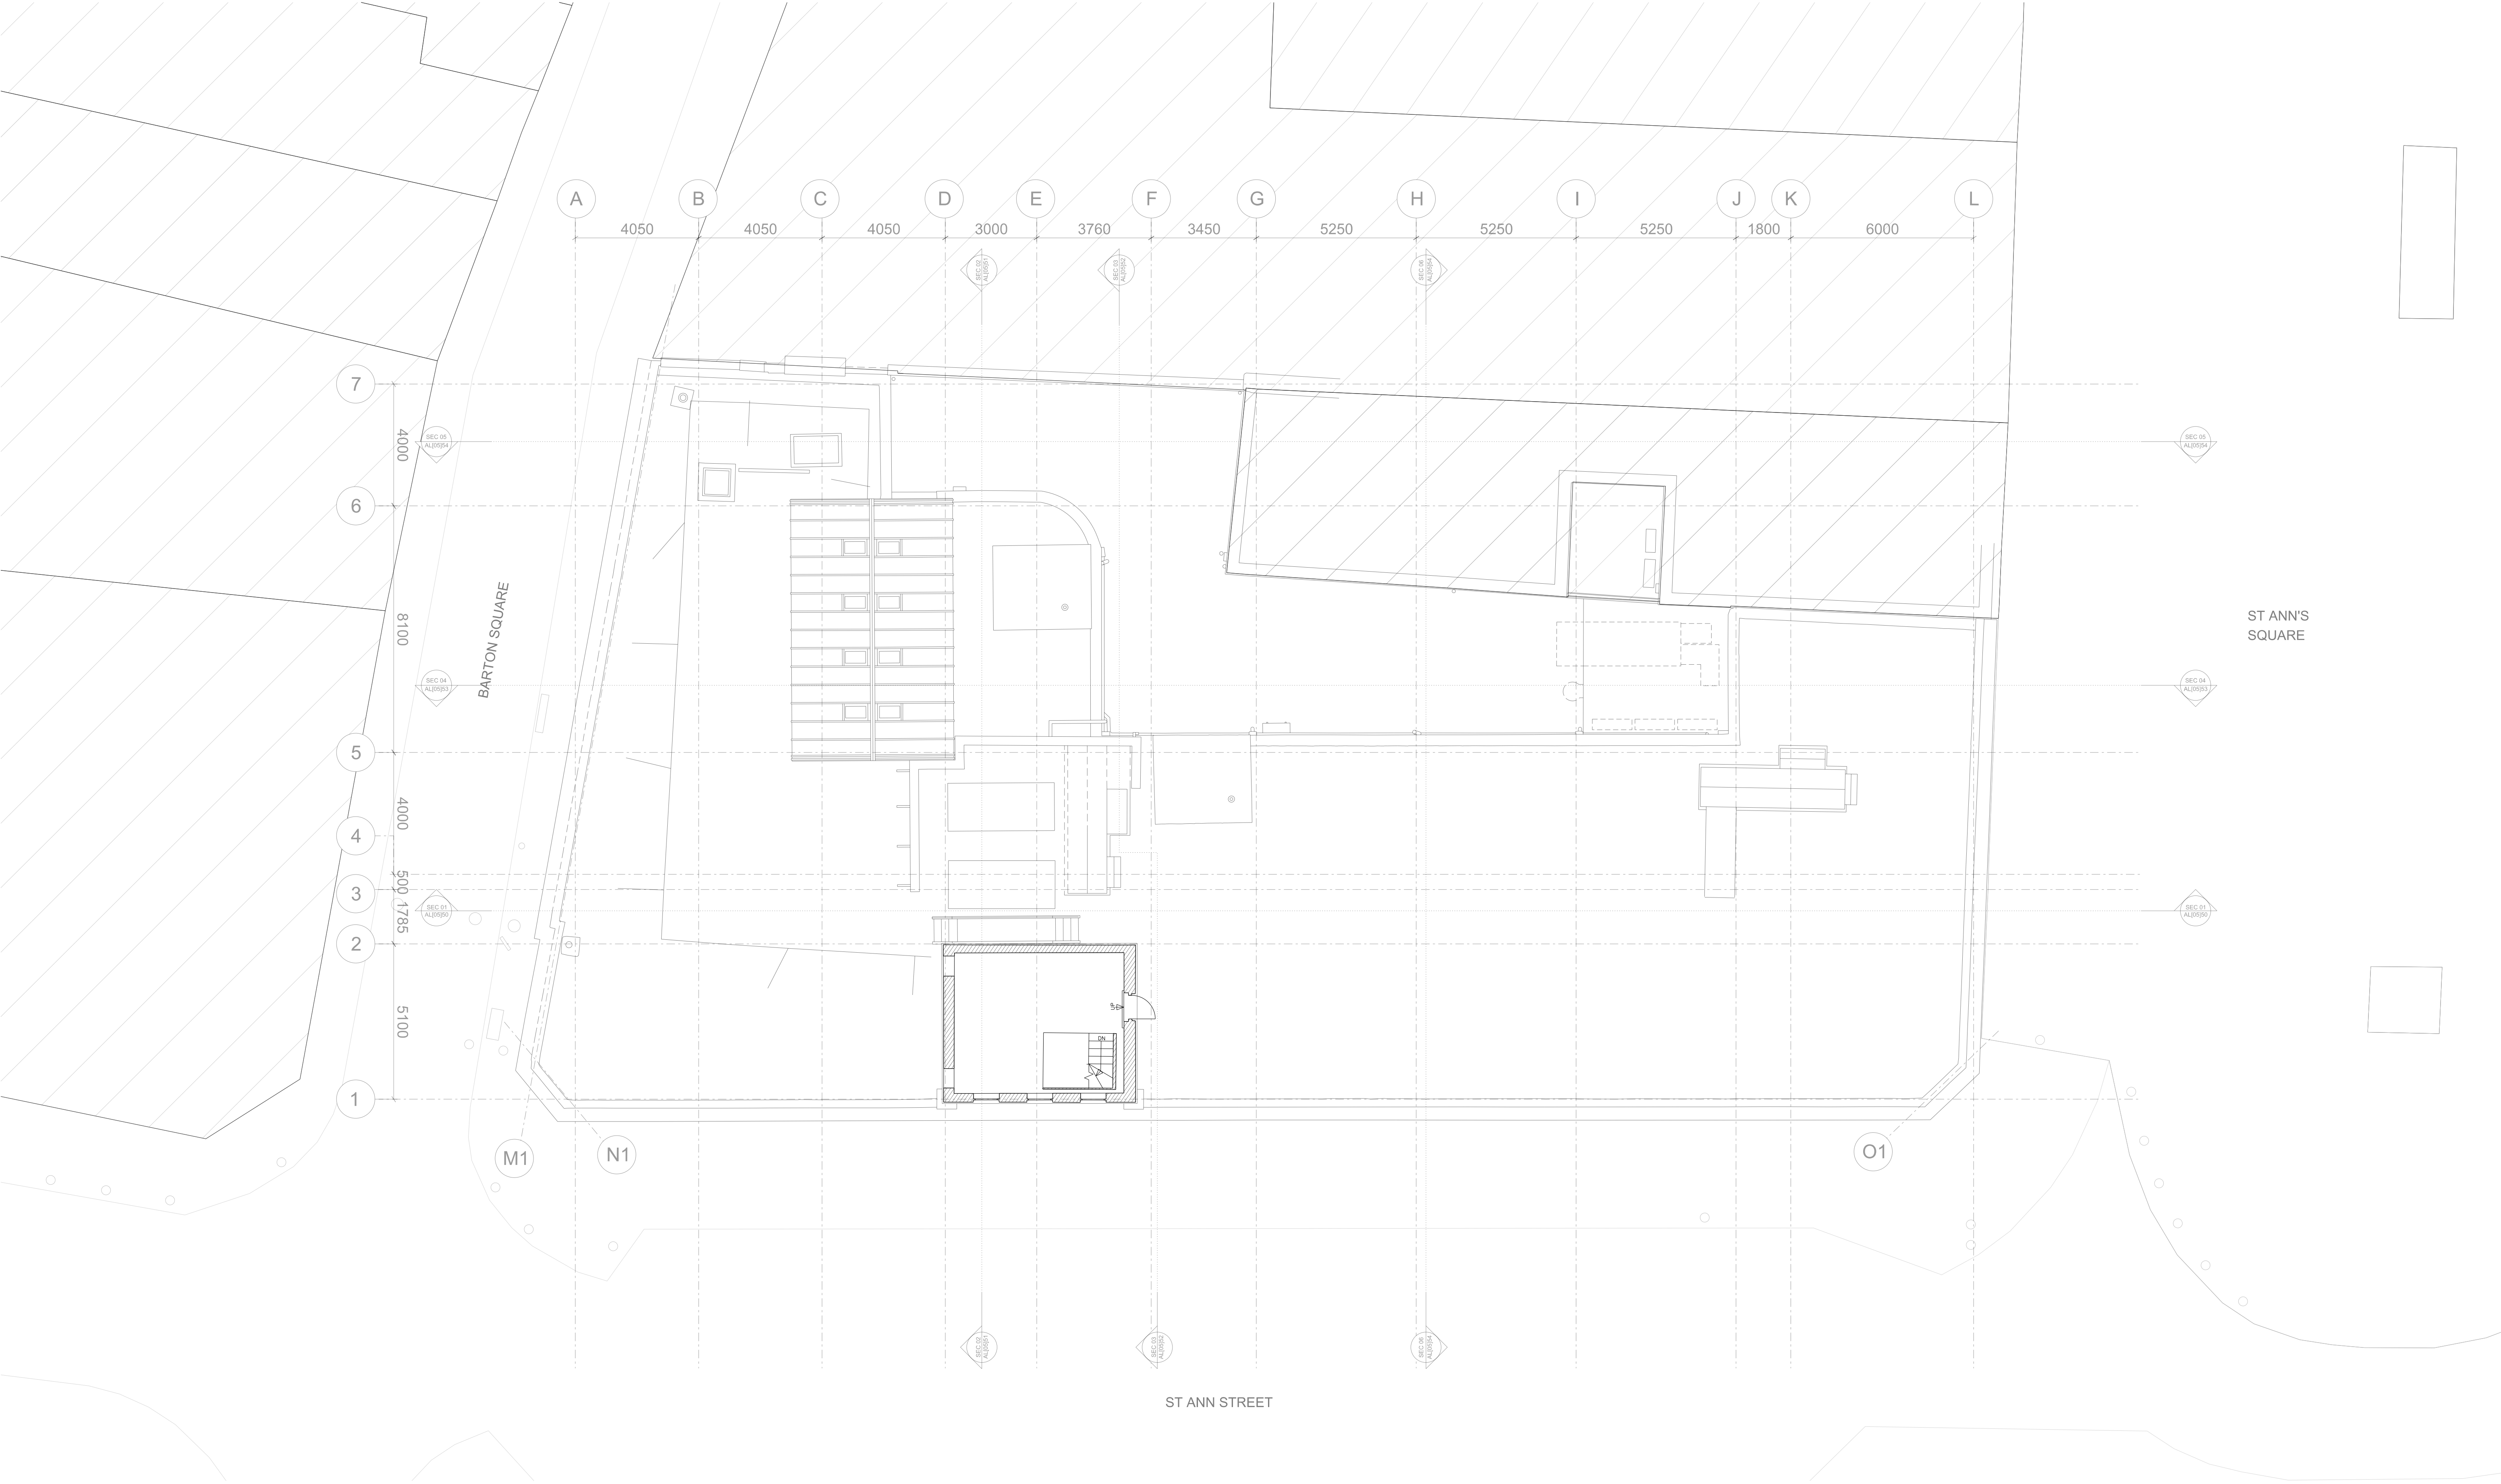

NOTES / REVISION

012345

10

15

PROJECT

EQUITABLE BUILDINGS,  
MANCHESTER

CLIENT

PH PROPERTY HOLDINGS

TITLE

EXISTING PLAN  
FOURTH FLOOR

SCALE

1:100@A1  
1:200@A3

DATE

NOV 2024

JOB No

1572

DWG No

AL[05]016

REV

\*

ISSUE FOR

PLANNING DOCUMENT

JB+CO

ARCHITECTS  
+ DESIGNERS

Jeffrey Bell Architects  
3 Cobourg Street  
Manchester  
M1 3GY

t +44 [0]161 228 0651  
e studio@jeffreypbellarchitects.co.uk

© JEFFREY BELL ARCHITECTS

the copy right in this drawing is vested in Jeffrey Bell Architects and no license or assignment of any kind has been, or is, granted to any third party whether by provision of copies or originals of the drawings or otherwise unless otherwise agreed in writing

DO NOT SCALE FROM THIS DRAWING

the contractor shall check and verify all dimensions on site and report any discrepancies in writing to Jeffrey Bell Architects before proceeding with the work

FOR ELECTRONIC DATA ISSUE

electronic data / drawings are issued as 'read only' and should not be interrogated for measurement. all dimensions and levels should be read only from those values stated in text on the drawing