



Existing Plant Layout

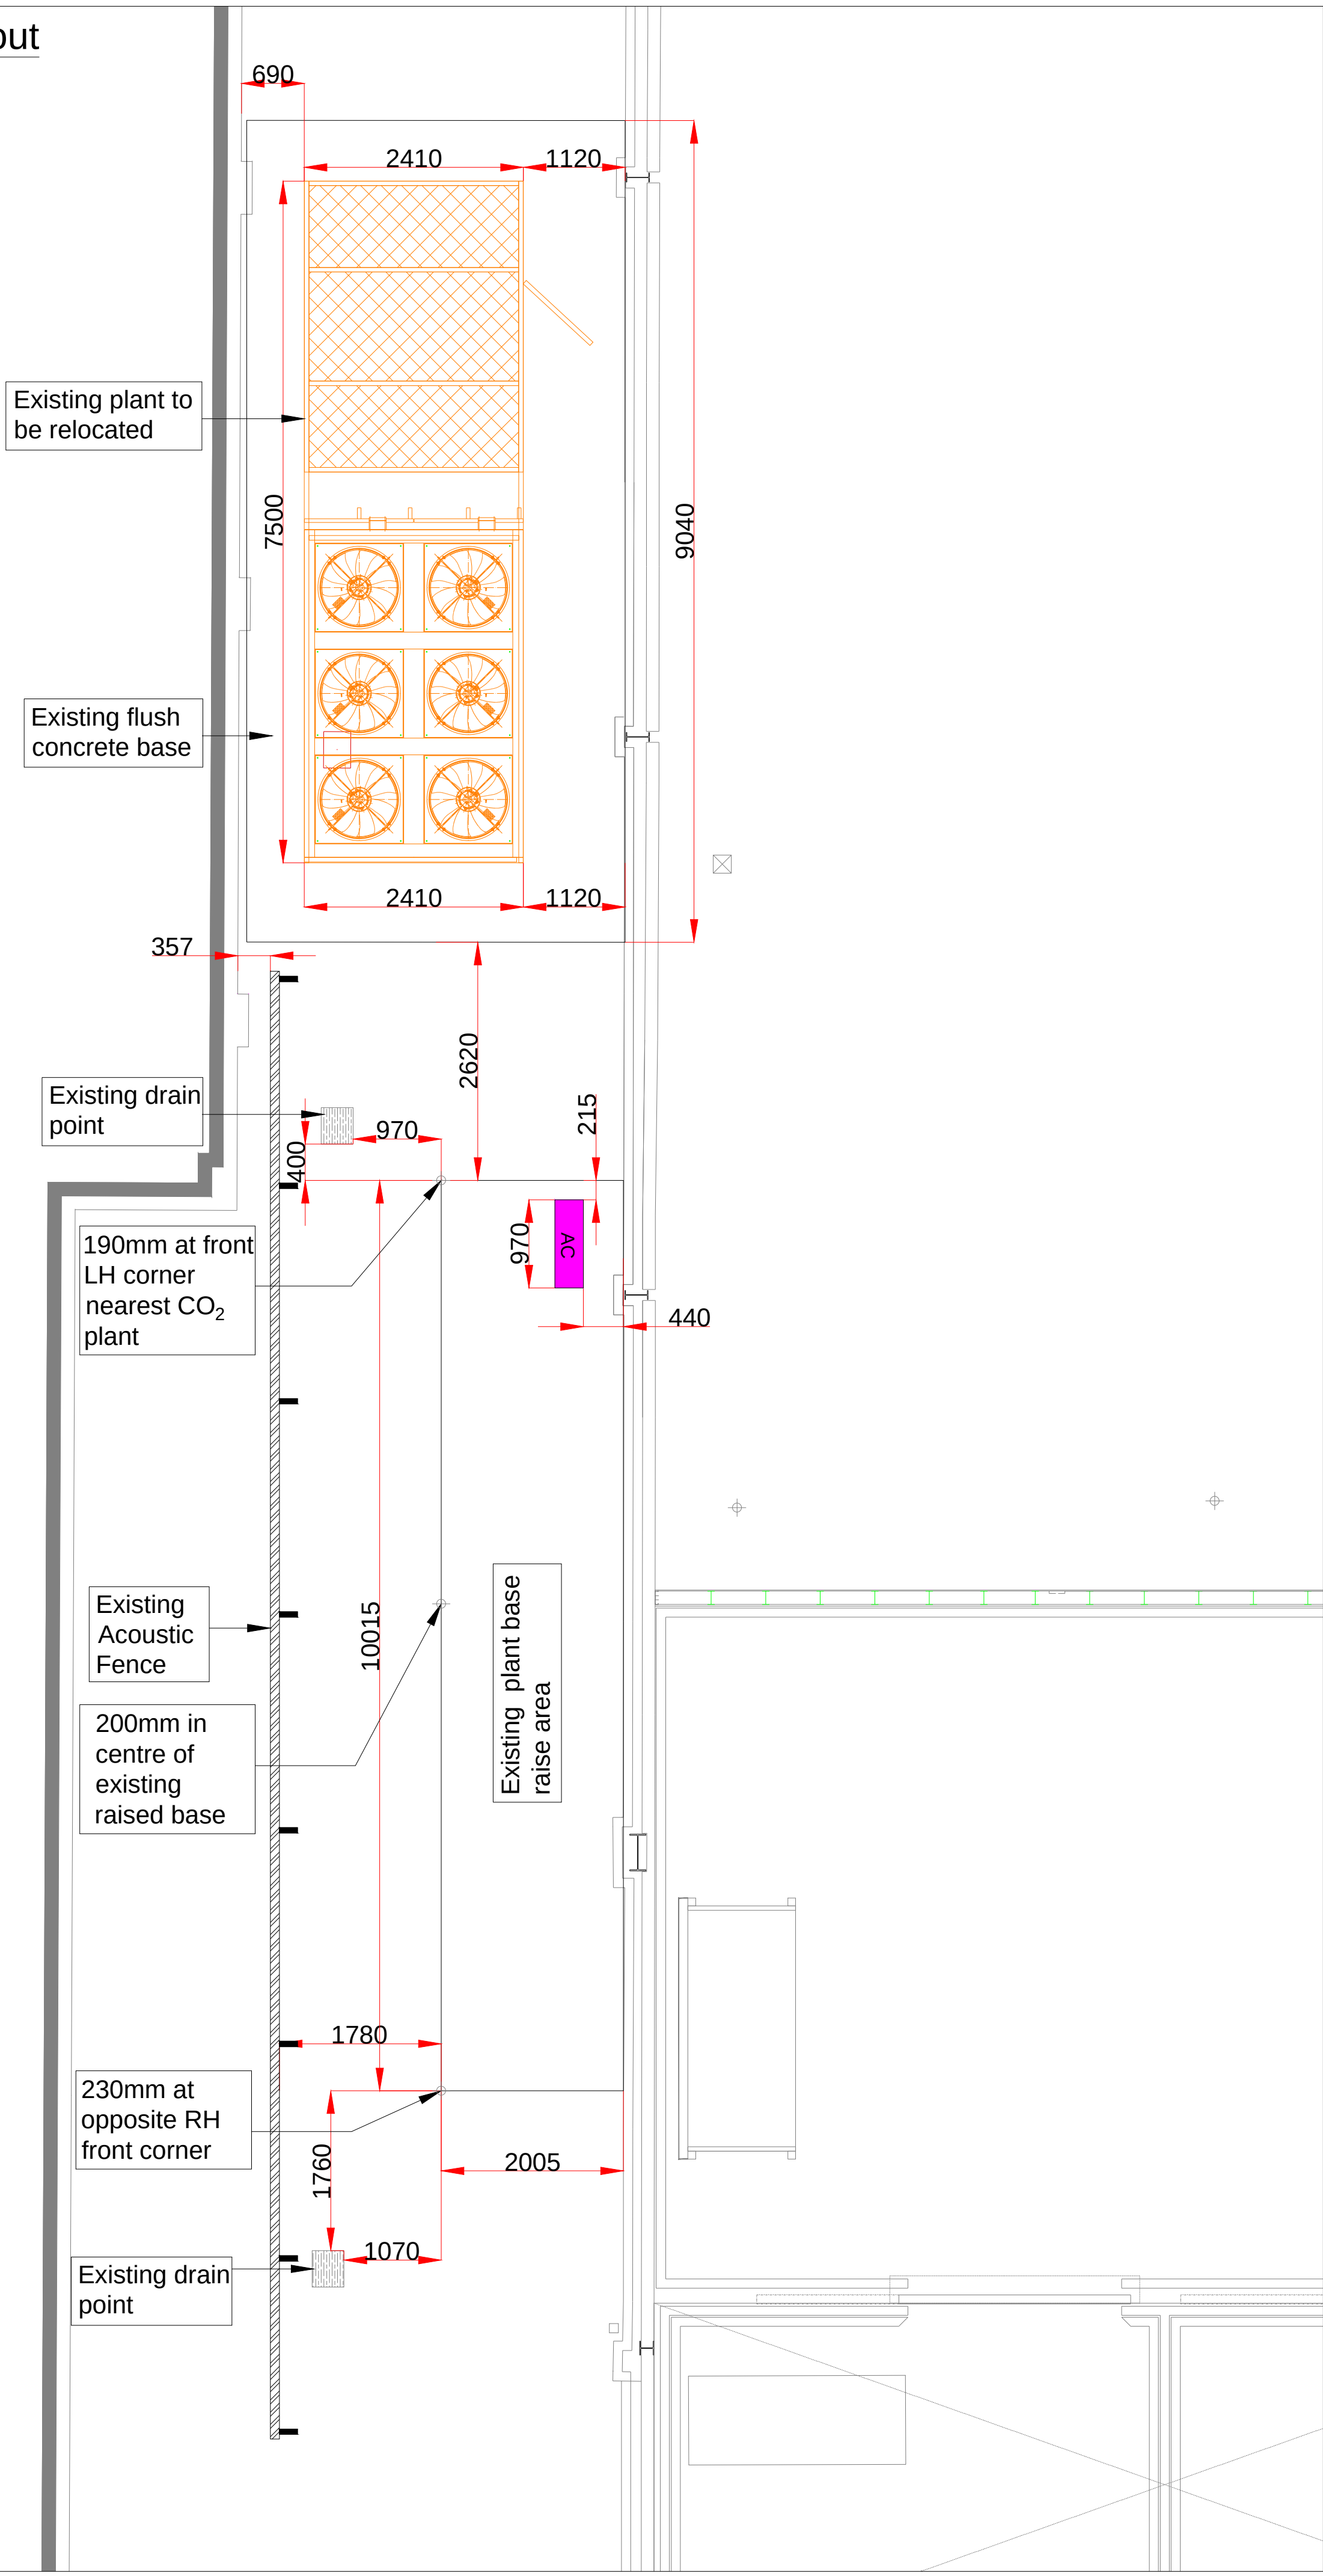

Proposed Plant Layout

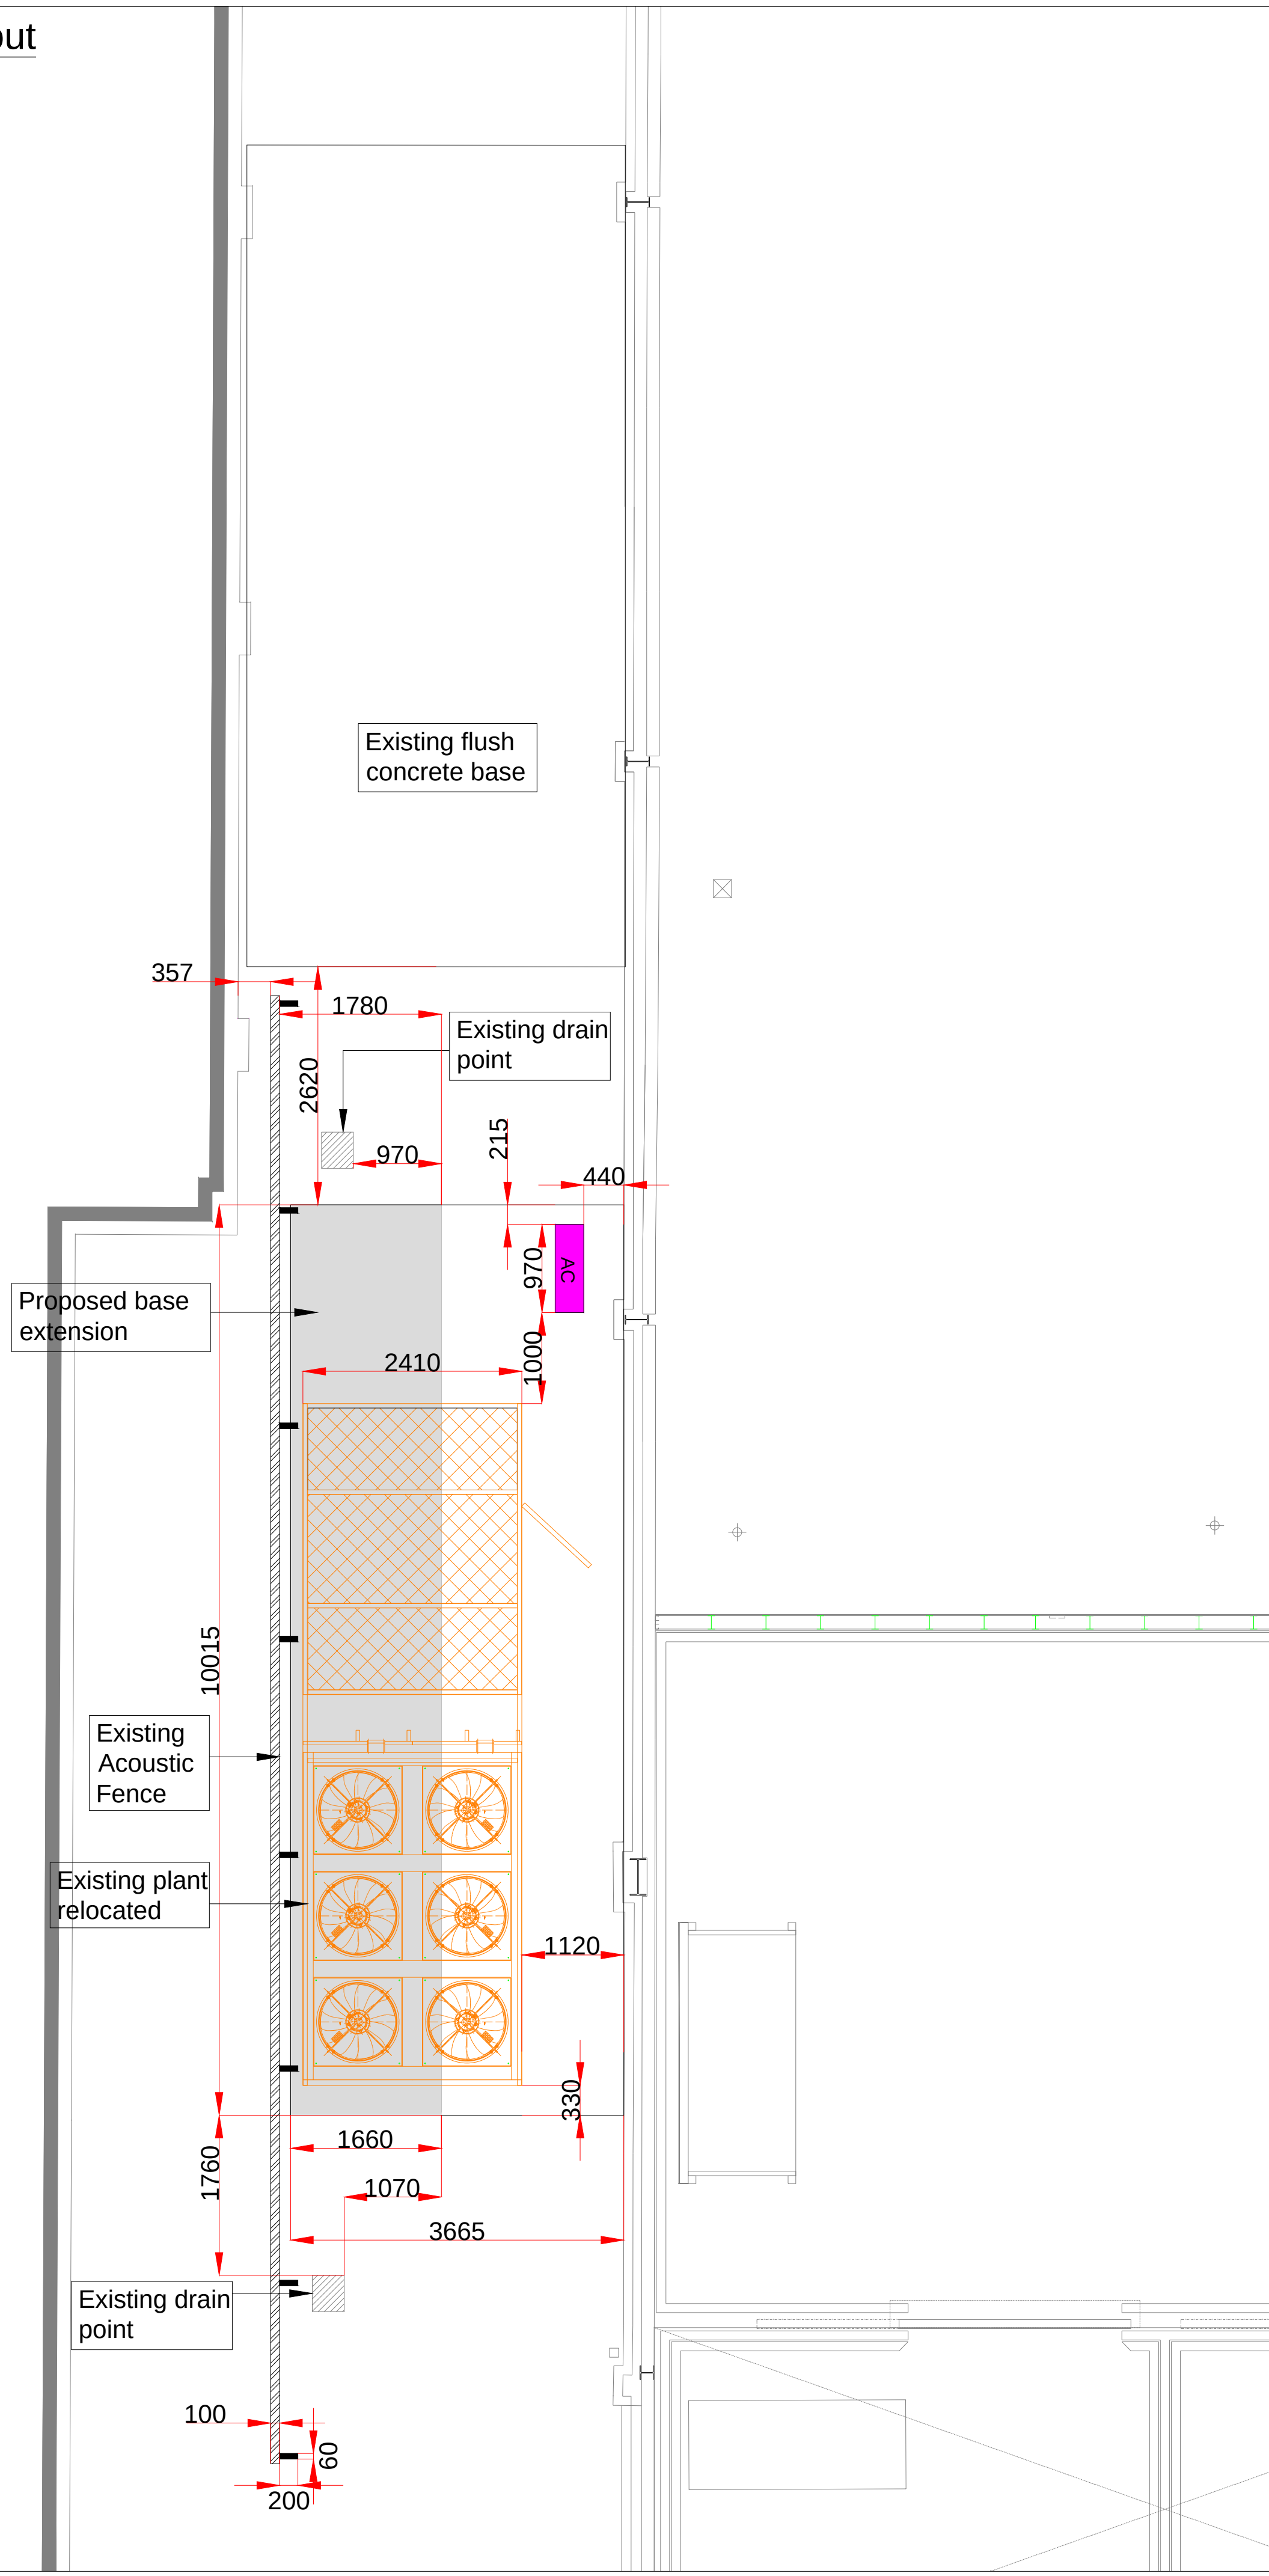

- Plant Key:
- Existing - to remain in situ
 - Existing - to be relocated
 - Existing - to be removed for refurb
 - Existing - to be removed for scrap
 - New Panasonic Condensing Units
 - Temporary units
 - New CLADE Refrigeration Pack & Gas Cooler

- Builders Work Key:
- Existing - to remain in situ
 - Existing - to be removed
 - Temporary
 - New
 - New concrete base

Client
Aldi Stores Ltd.

Project Title
DIDSBURY

Project Address
WILMSLOW ROAD,
DIDSBURY

Drawing Title

PROPOSED PLANT LAYOUT

Drawing No.
24-BOL-56-06

Revision
0

Drawn	Checked	Date	Scale	Size
AD	GE	25-07-2024	1:50	A1