


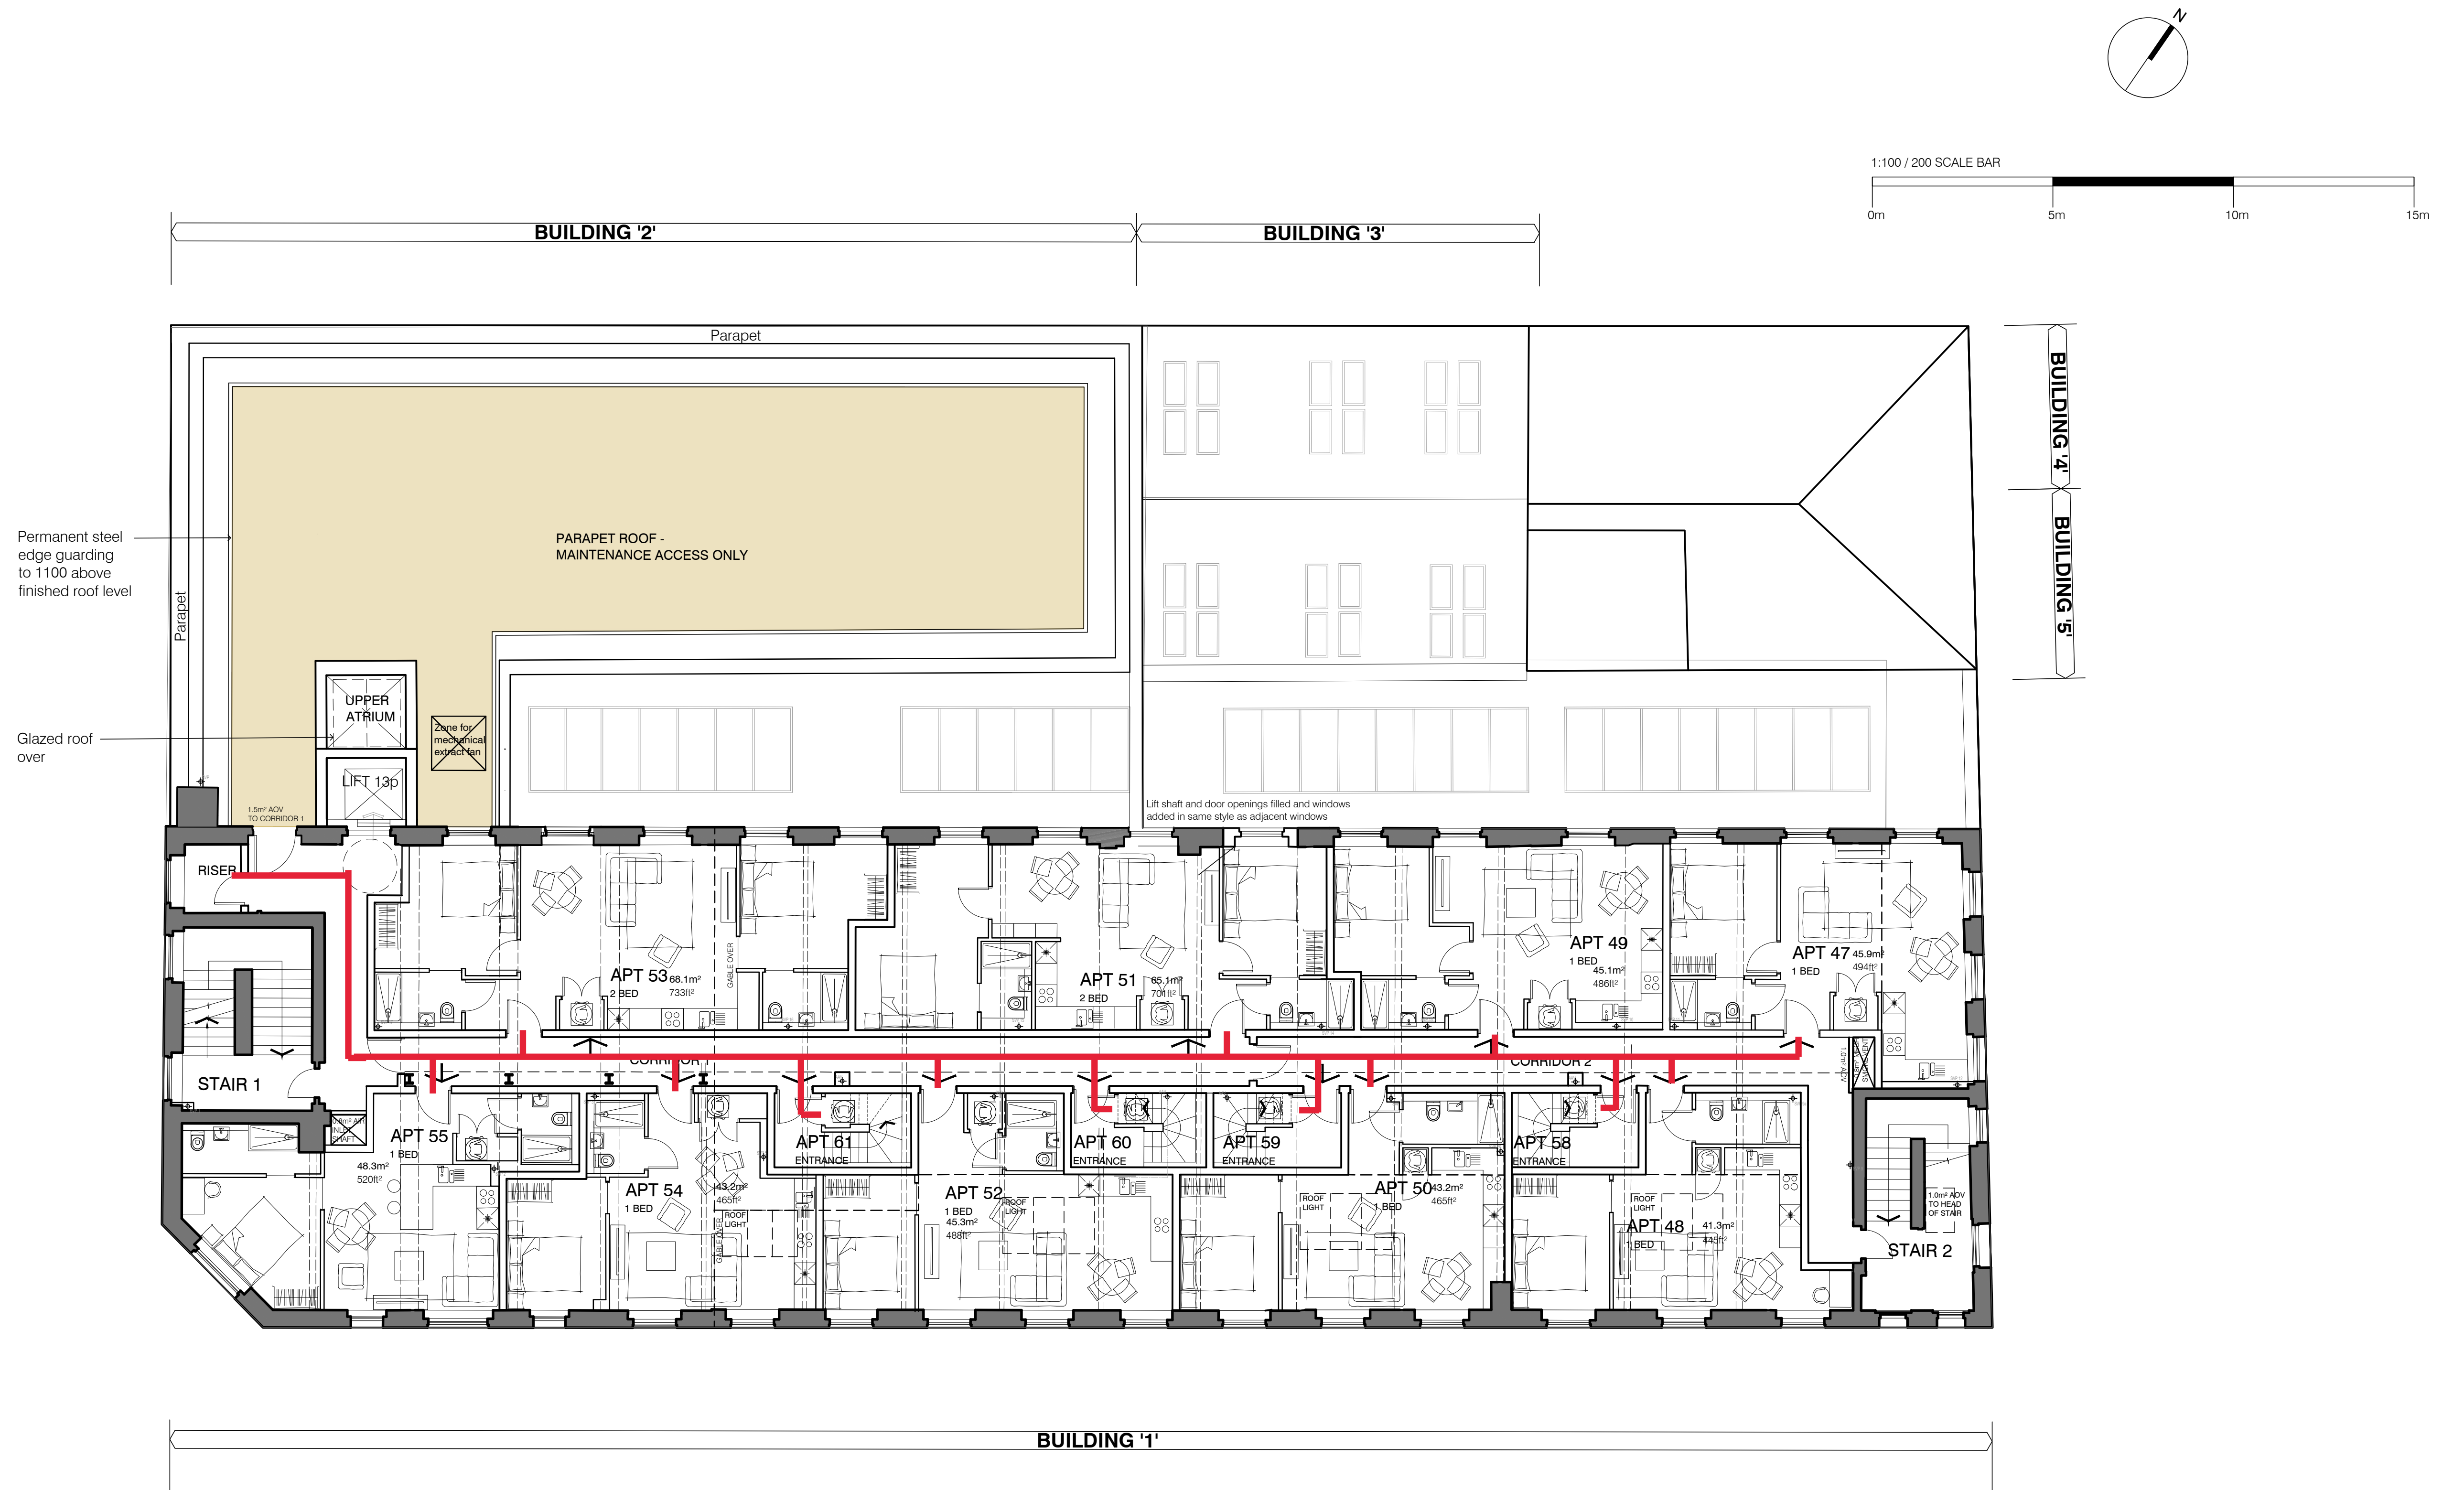

23 New Mount Street
Manchester

Proposed Third Floor