
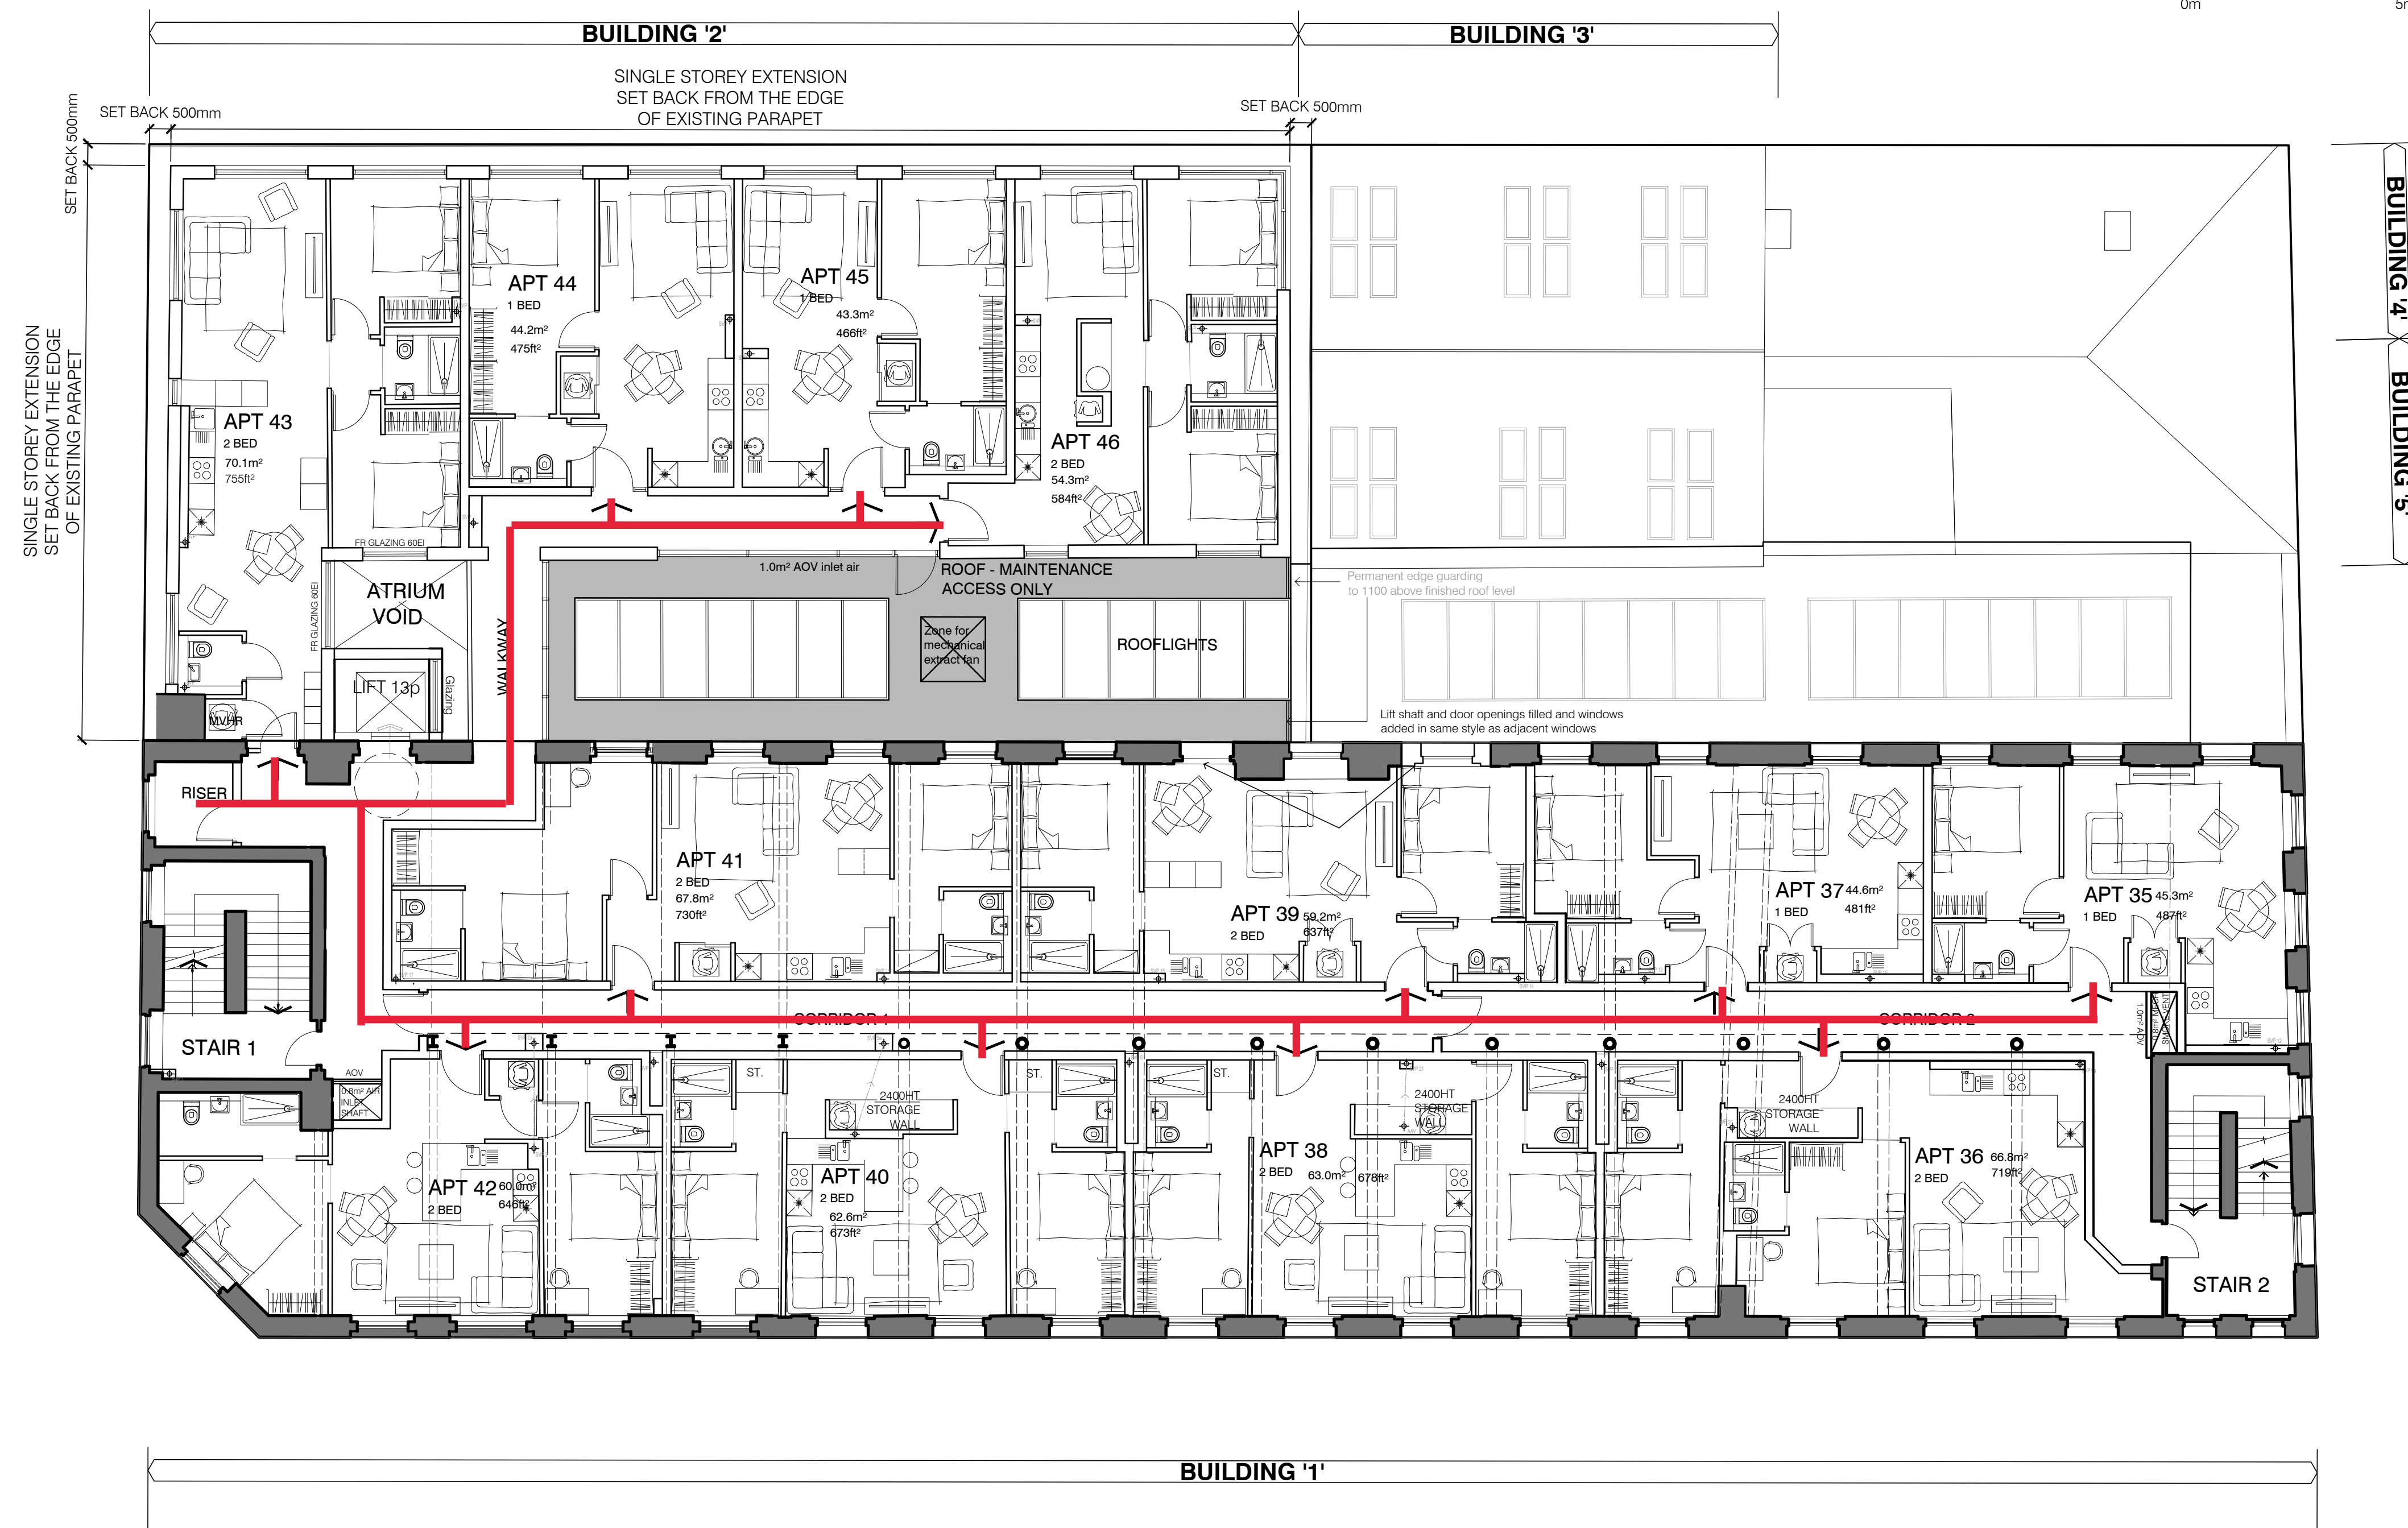


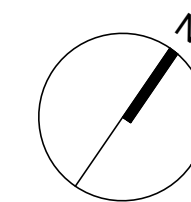

23 New Mount Street
Manchester

Proposed Second Floor

A3 Scale
1:200