


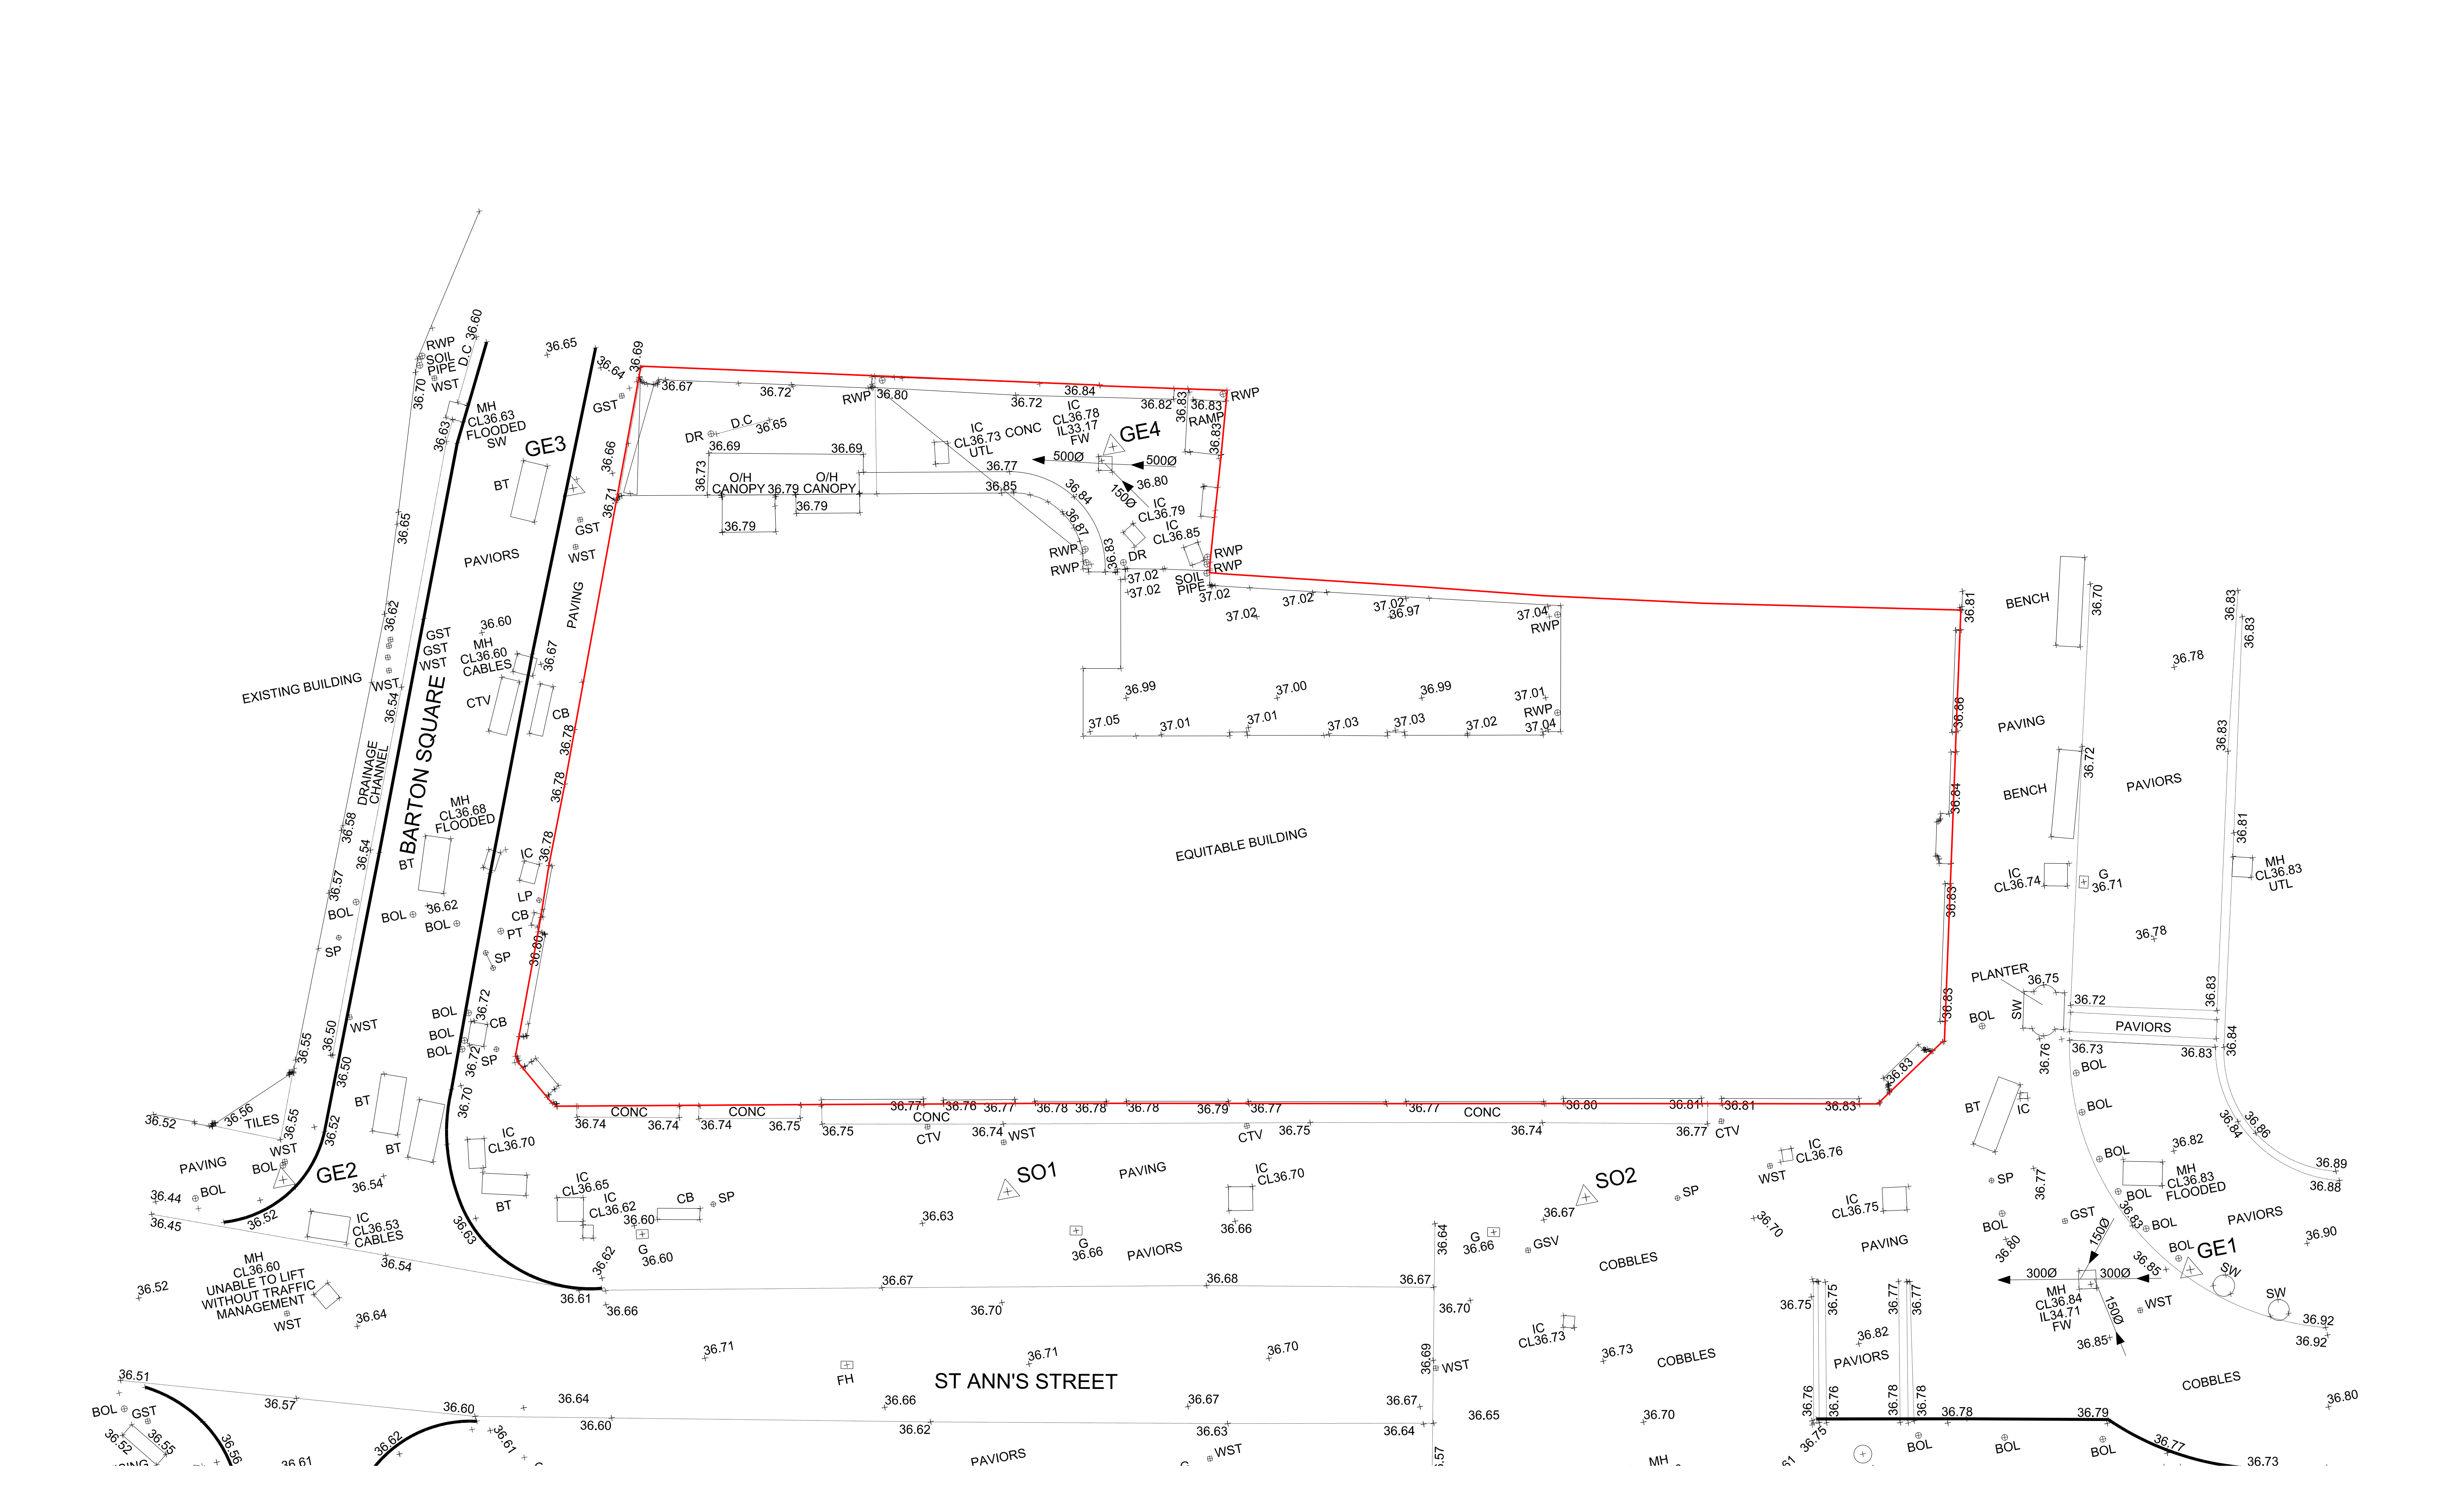

KEY		NOTES / REVISION												JB+CO ARCHITECTS + DESIGNERS	
□ REDLINE BOUNDARY														Jeffrey Bell Architects 3 Cobourg Street Manchester M1 3GY	
														t +44 [0]161 228 0651 e studio@jeffreybellarchitects.co.uk	