


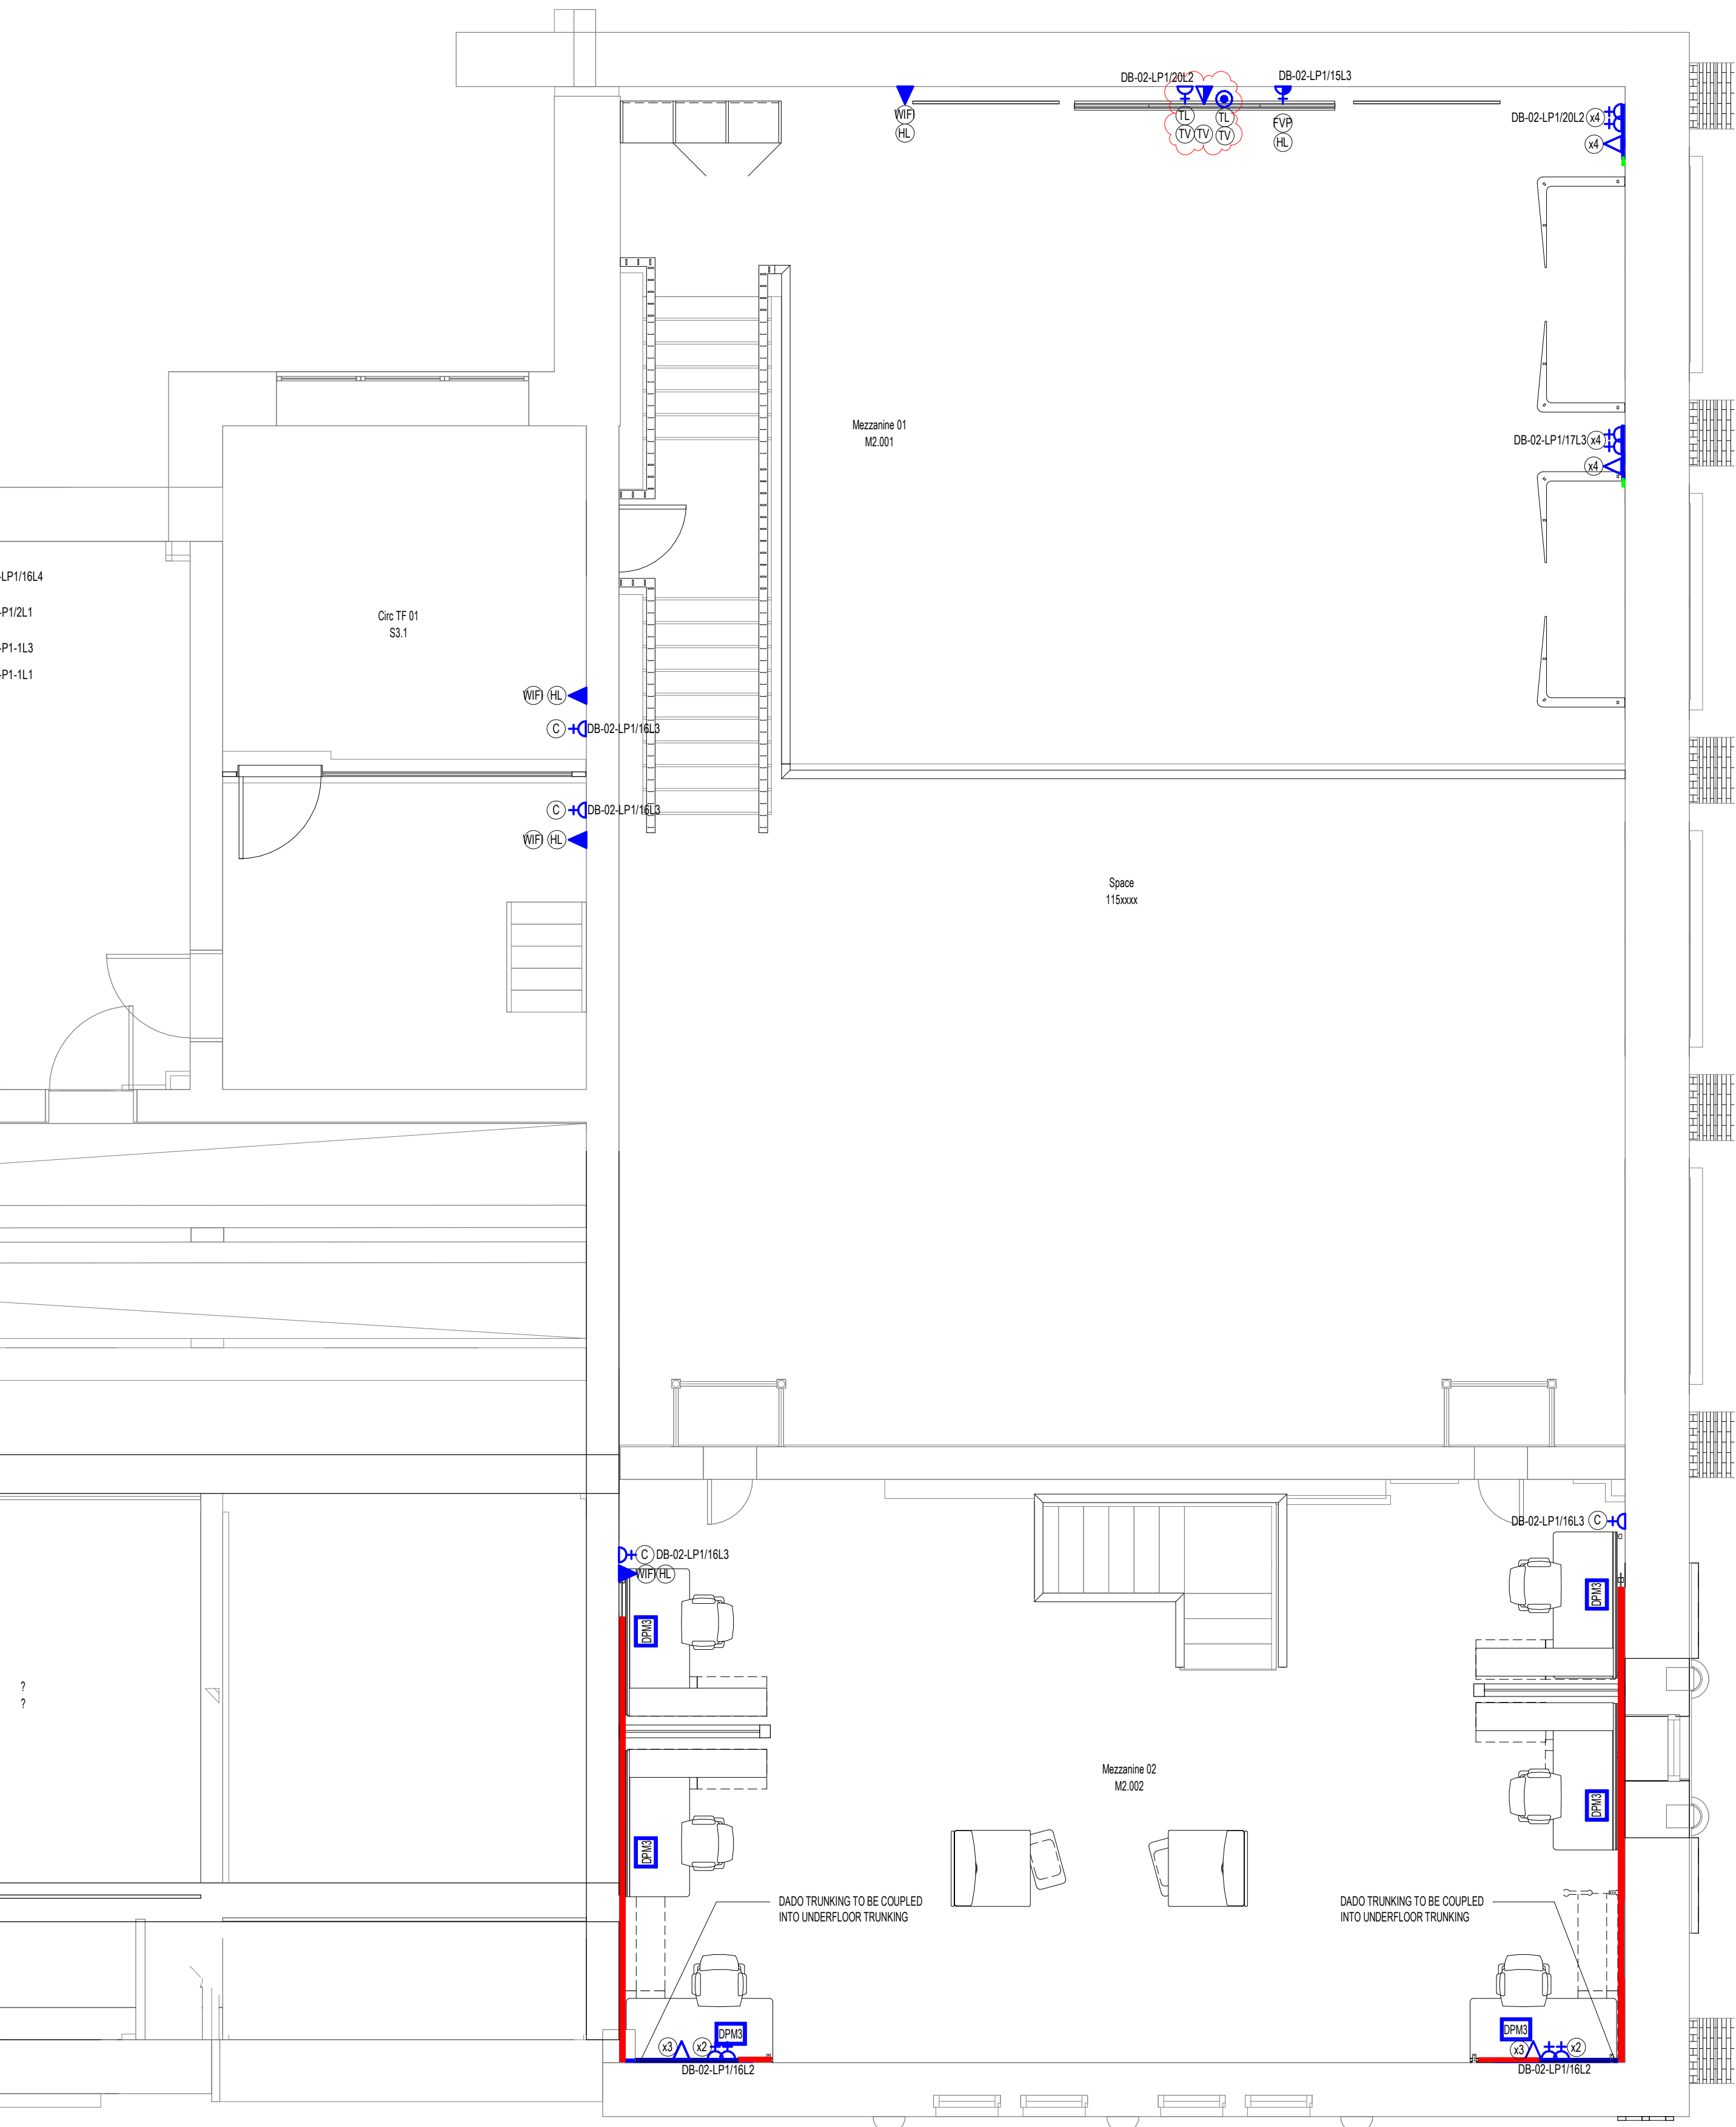

UNLESS INDICATED ON MULTI-COMPARTMENT TRUNKING OR OTHERWISE STATED ALL ACCESSORIES SHALL BE MOUNTED 450MM AFFL TO UNDERSIDE :

|       |                                                            |
|-------|------------------------------------------------------------|
| DL    | 1100MM AFFL - DESK LEVEL                                   |
| ML    | 1200MM AFFL - MD LEVEL                                     |
| TL    | 1600MM AFFL - TELEVISION LEVEL                             |
| HL    | 2200MM AFFL - HIGH LEVEL                                   |
| CV    | LOCATED WITHIN CEILING VOID                                |
| CM    | CEILING MOUNTED                                            |
| CD    | DENOTES OUTLET MOUNTED TO SERVE CLEANERS SOCKET            |
| CA    | DENOTES OUTLET MOUNTED TO SERVE DOOR ACCESS CONTROL        |
| BMS   | DENOTES OUTLET MOUNTED TO SERVE BUILDING MANAGEMENT SYSTEM |
| AD    | DENOTES OUTLET TO SERVE AUTOMATIC DOOR                     |
| FA    | DENOTES OUTLET TO SERVE FAN                                |
| FAP   | DENOTES OUTLET SERVE FIRE ALARM PANEL                      |
| FASRP | DENOTES OUTLET TO SERVE FIRE ALARM REPEATER PANEL          |
| DRS   | DENOTES OUTLET TO SERVE DISABLED REFUSE ALARM PANEL        |
| SG    | DENOTES OUTLET TO SERVE SMARTSCAN GATEWAY                  |
| ST    | DENOTES OUTLET TO SERVE SENSOR TAP                         |
| SH    | DENOTES OUTLET TO SERVE SHOWER                             |
| HD    | DENOTES OUTLET TO SERVE HAND DRYER                         |
| WF    | DENOTES OUTLET TO SERVE WIFI POINT                         |
| WH    | DENOTES OUTLET TO SERVE WATER HEATER                       |
| RF    | DENOTES OUTLET TO SERVE REFRIGERATOR                       |
| DC    | DENOTES OUTLET TO SERVE DATA CABINET                       |
| UPS   | UNINTERRUPTED POWER SUPPLY                                 |
| PDU   | POWER DISTRIBUTION UNIT                                    |
| SPN   | SINGLE POLE AND NEUTRAL                                    |
| T3N   | THREE POLE AND NEUTRAL                                     |
| FVP   | OUTLET TO SERVE FACADE VENTILATION LOUVRE PANEL            |
| DTA   | OUTLET TO SERVE DISABLED TOILET ALARM                      |
| PL    | OUTLET TO SERVE AD PLOTTER                                 |
| MFP   | OUTLET TO SERVE MULTIFUNCTIONAL PRINTER                    |
| INT   | OUTLET TO SERVE INTERCOM SYSTEM/SCREEN                     |

|         |                                                              |          |                |         |  |
|---------|--------------------------------------------------------------|----------|----------------|---------|--|
| Rev C03 | STAGE 4 ISSUE - ACCESS CONTROL POINTS REVISED                |          |                |         |  |
|         | By: KO                                                       | Chkd: DH | Date: 08.01.25 | App: AD |  |
| Rev C02 | STAGE 4 ISSUE - UPDATED TO SUIT ARCHITECTS C-SHEETS COMMENTS |          |                |         |  |
|         | By: KO                                                       | Chkd: DH | Date: 08.11.24 | App: AD |  |
| Rev C01 | STAGE 4 CONTRACT ISSUE                                       |          |                |         |  |
|         | By: JN                                                       | Chkd: DH | Date: 16.08.24 | App: AD |  |

|              |   |            |
|--------------|---|------------|
| Status<br>A4 | Description<br>STAGE 4A COMPLETED                                                                                         | Stage<br>4 |
| Client       |  <p>The University of Manchester</p> |            |

Project UNIVERSITY OF MANCHESTER RUTHERFORD BUILDING

Drawing

ELECTRICAL SERVICES  
SMALL POWER, DATA & SECURITY  
THIRD FLOOR  
GENERAL ARRANGEMENT LAYOUT



**CAD 21 LTD**  
**BUILDING**  
**SERVICES**  
**& ENERGY**  
CONSULTING ENGINEERS

NEWCASTLE ■ TEESSIDE ■ YORKSHIRE ■ NORTH WEST

|                            |          |
|----------------------------|----------|
| Drawing Number             | Revision |
| UOMRB-CAD-XX-03-DR-E-62003 | C03      |

|              |      |
|--------------|------|
| Scale        | Size |
| As indicated | A1   |

Drawing Origins :  
RBUM-IBI-XX-XX-M3-A-000002 Rev 241108