


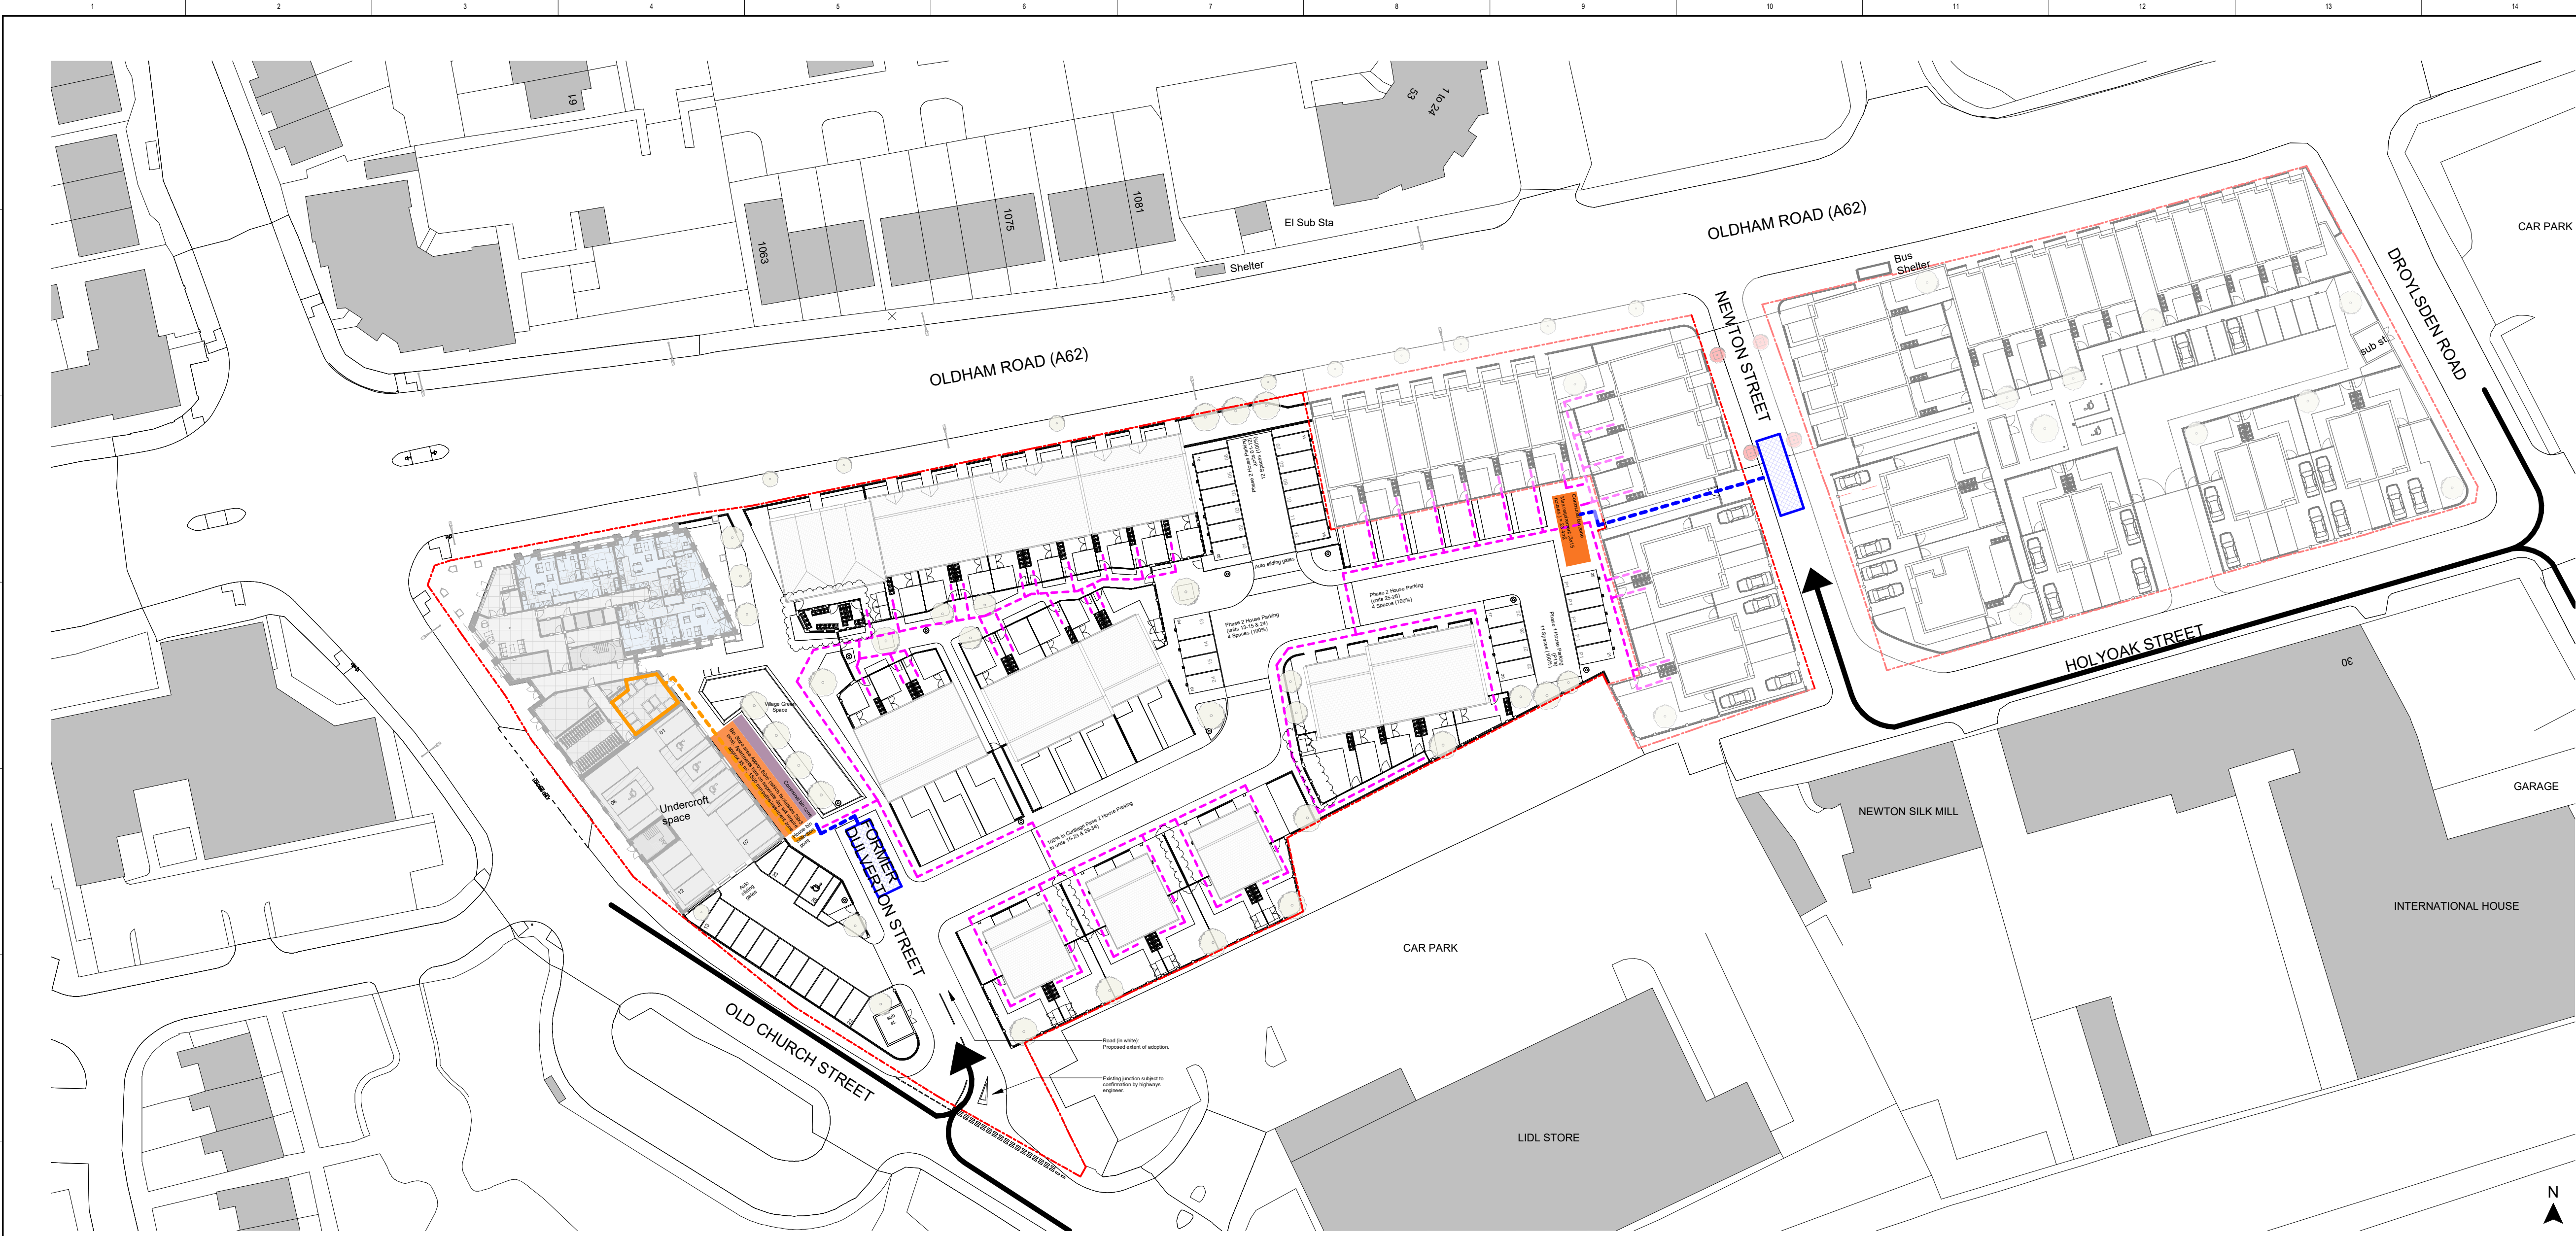

1 Proposed Waste Management Strategy
1:500


- Waste Management Strategy
- Refuse vehicle site access
 - Apartment bin stores
 - Bin collection zone
 - Refuse vehicle zone
 - Route from individual houses to collection points
 - Refuse collection route

CLIENT
One Manchester

STRUCTURAL ENGINEER
Curtins Consulting

SERVICES ENGINEER
TBC

CONSULTANT
Wilkinson Cowan Partnership Ltd

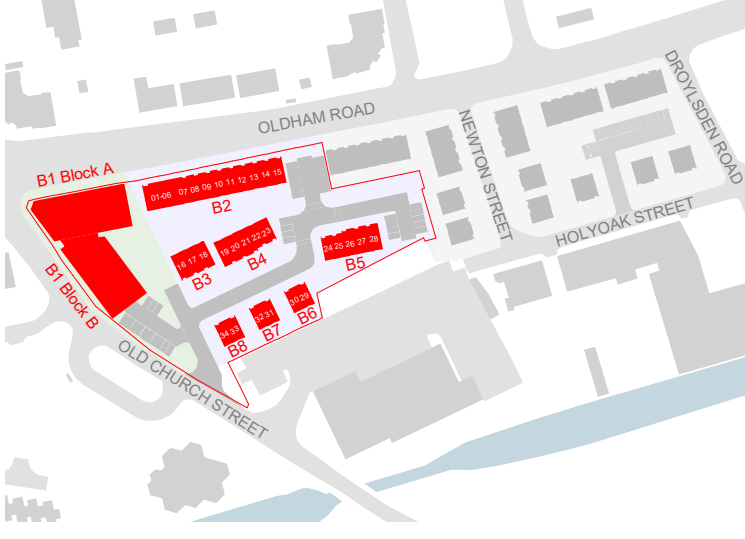

NOTES:
DO NOT SCALE. FIGURED DIMENSIONS ONLY TO BE TAKEN FROM THIS DRAWING. CHECK DIMENSIONS ON SITE AND REPORT DISCREPANCIES TO THE ARCHITECT.

THIS DRAWING IS PROTECTED BY COPYRIGHT.

ALL AREAS HAVE BEEN MEASURED FROM CURRENT DRAWINGS. THEY MAY VARY BECAUSE OF (EG) SURVEY, DESIGN DEVELOPMENT, CONSTRUCTION TOLERANCES, STATUTORY REQUIREMENTS OR RE-DEFINITION OF THE AREAS TO BE MEASURED.

14	08-07-2024	Updated for planning. Building and site levels updated to integrate with existing road. Stepped level change included between dwellings. Boundary treatments updated to accommodate level changes.	JGE	ADV
13	16-11-2023	Updates for Planning. Revision clouds omitted for presentation clarity.	JMG	AJL
12	15-11-2023	Issue for client review.	JMG	AJL
11	28-07-2023	Issued for Planning	DJW	AJL

Information

tp bennett
architecture
interiors
planning

Royal Mills Unit 2B 17 Redhill Street Manchester M4 5BA | UK +44 (0) 161 694 7700
www.tp-bennett.com

Project
**Residential Development
Phase 2 & 3
Newton Heath, Manchester**

Drawing Title
**Proposed Waste Management
Strategy**

Drawn	Date	Scale @ A1	Alt. Ref.
JMG	15/01/2020	1:500	

tp-bennett Project No.	Series	Zone	Drawing Number	Rev.
T8170	D	0	041	I4

NOTE: All dimensions are approximate only