

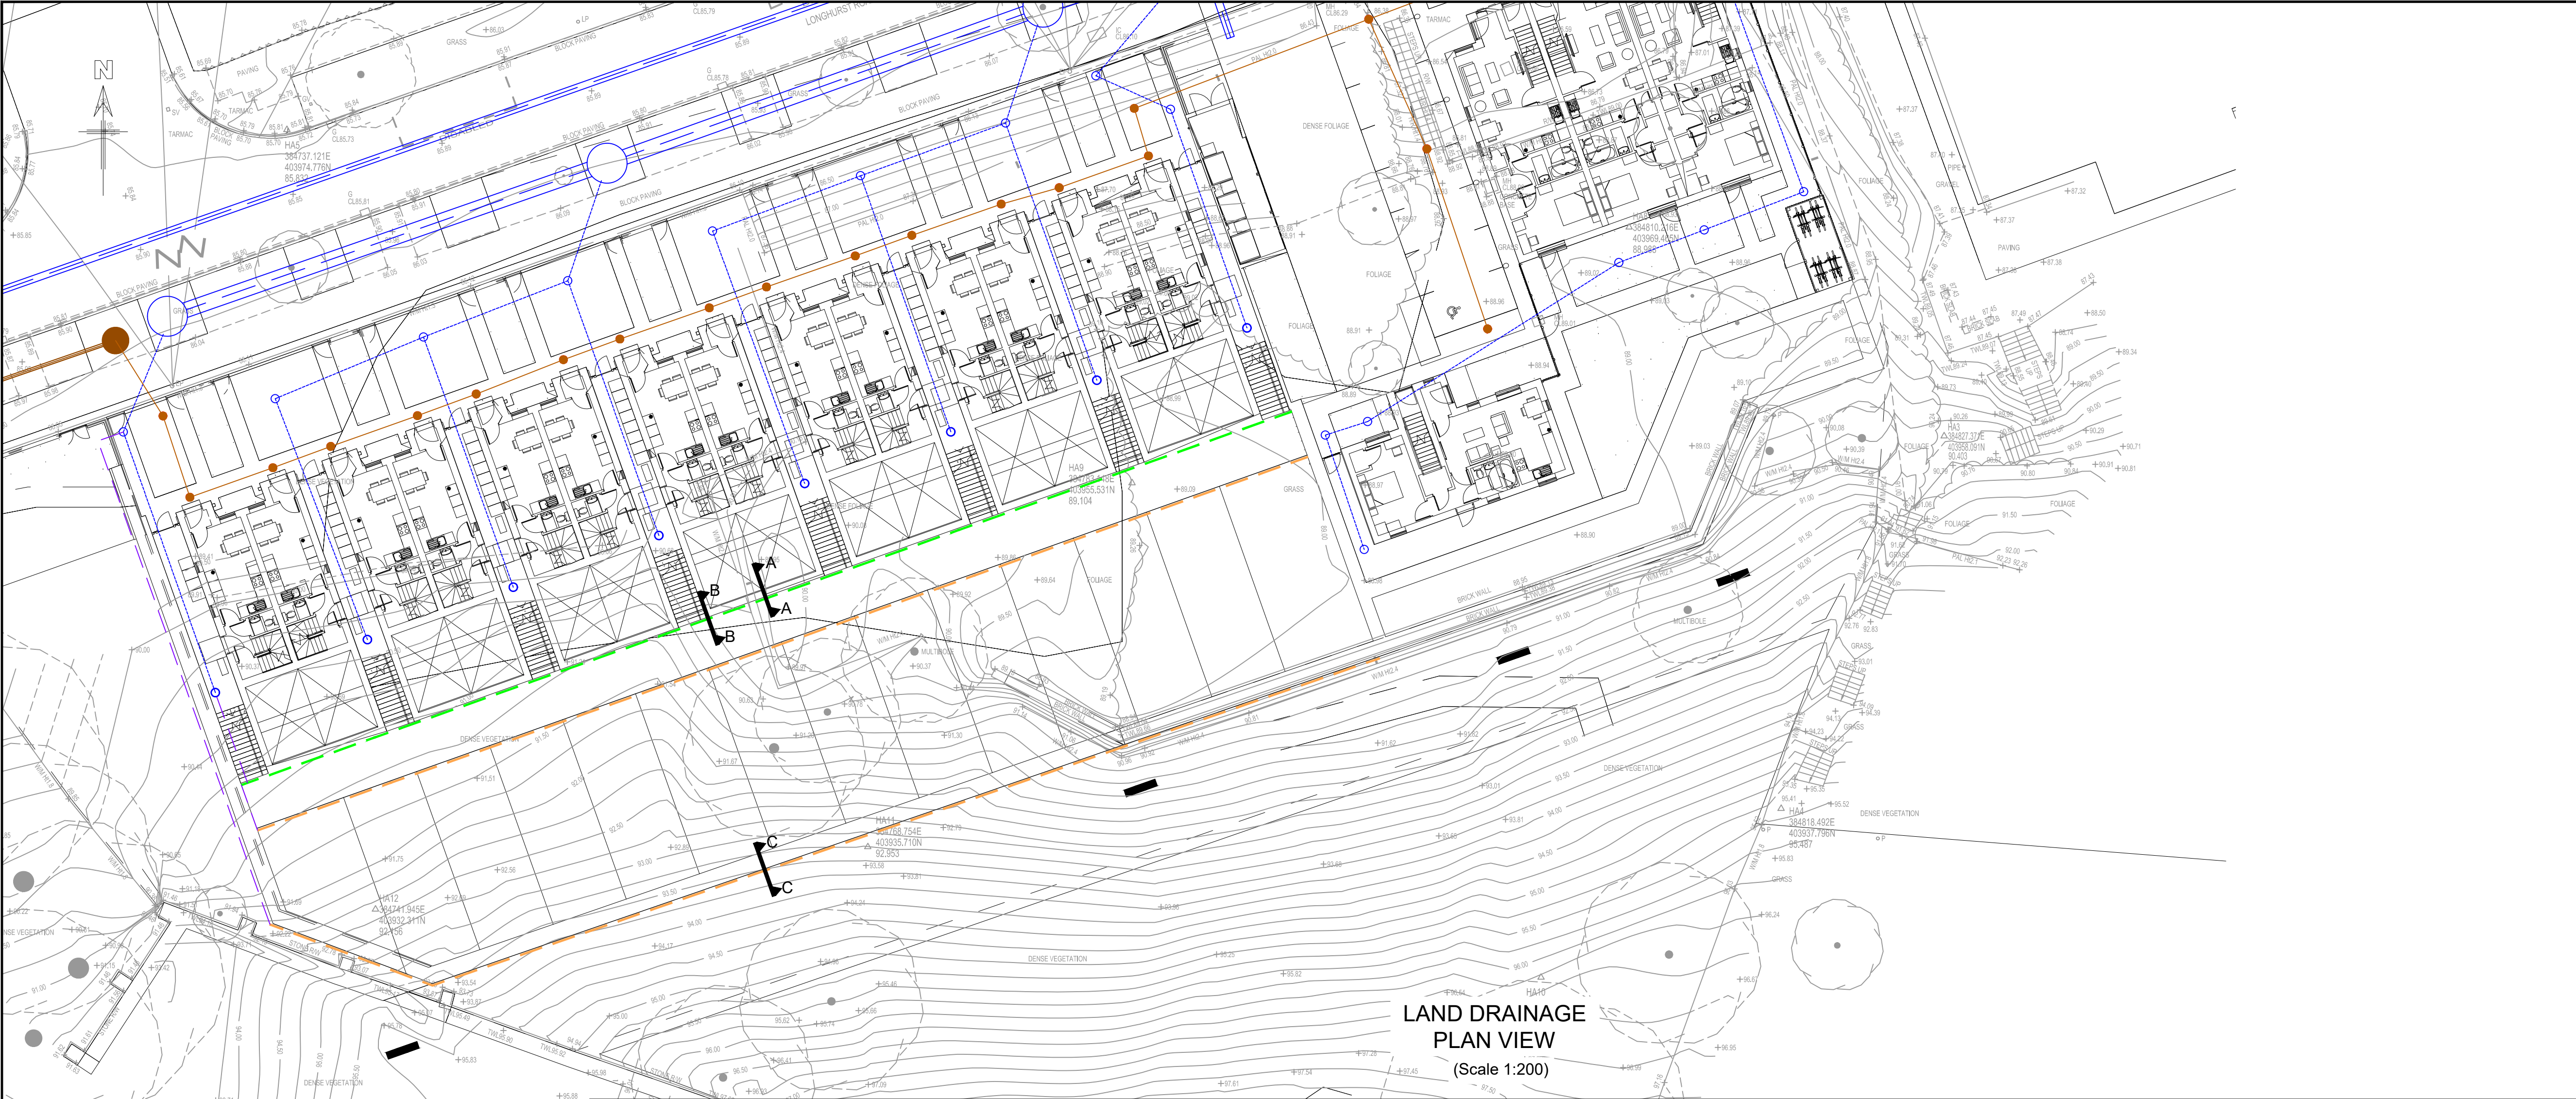
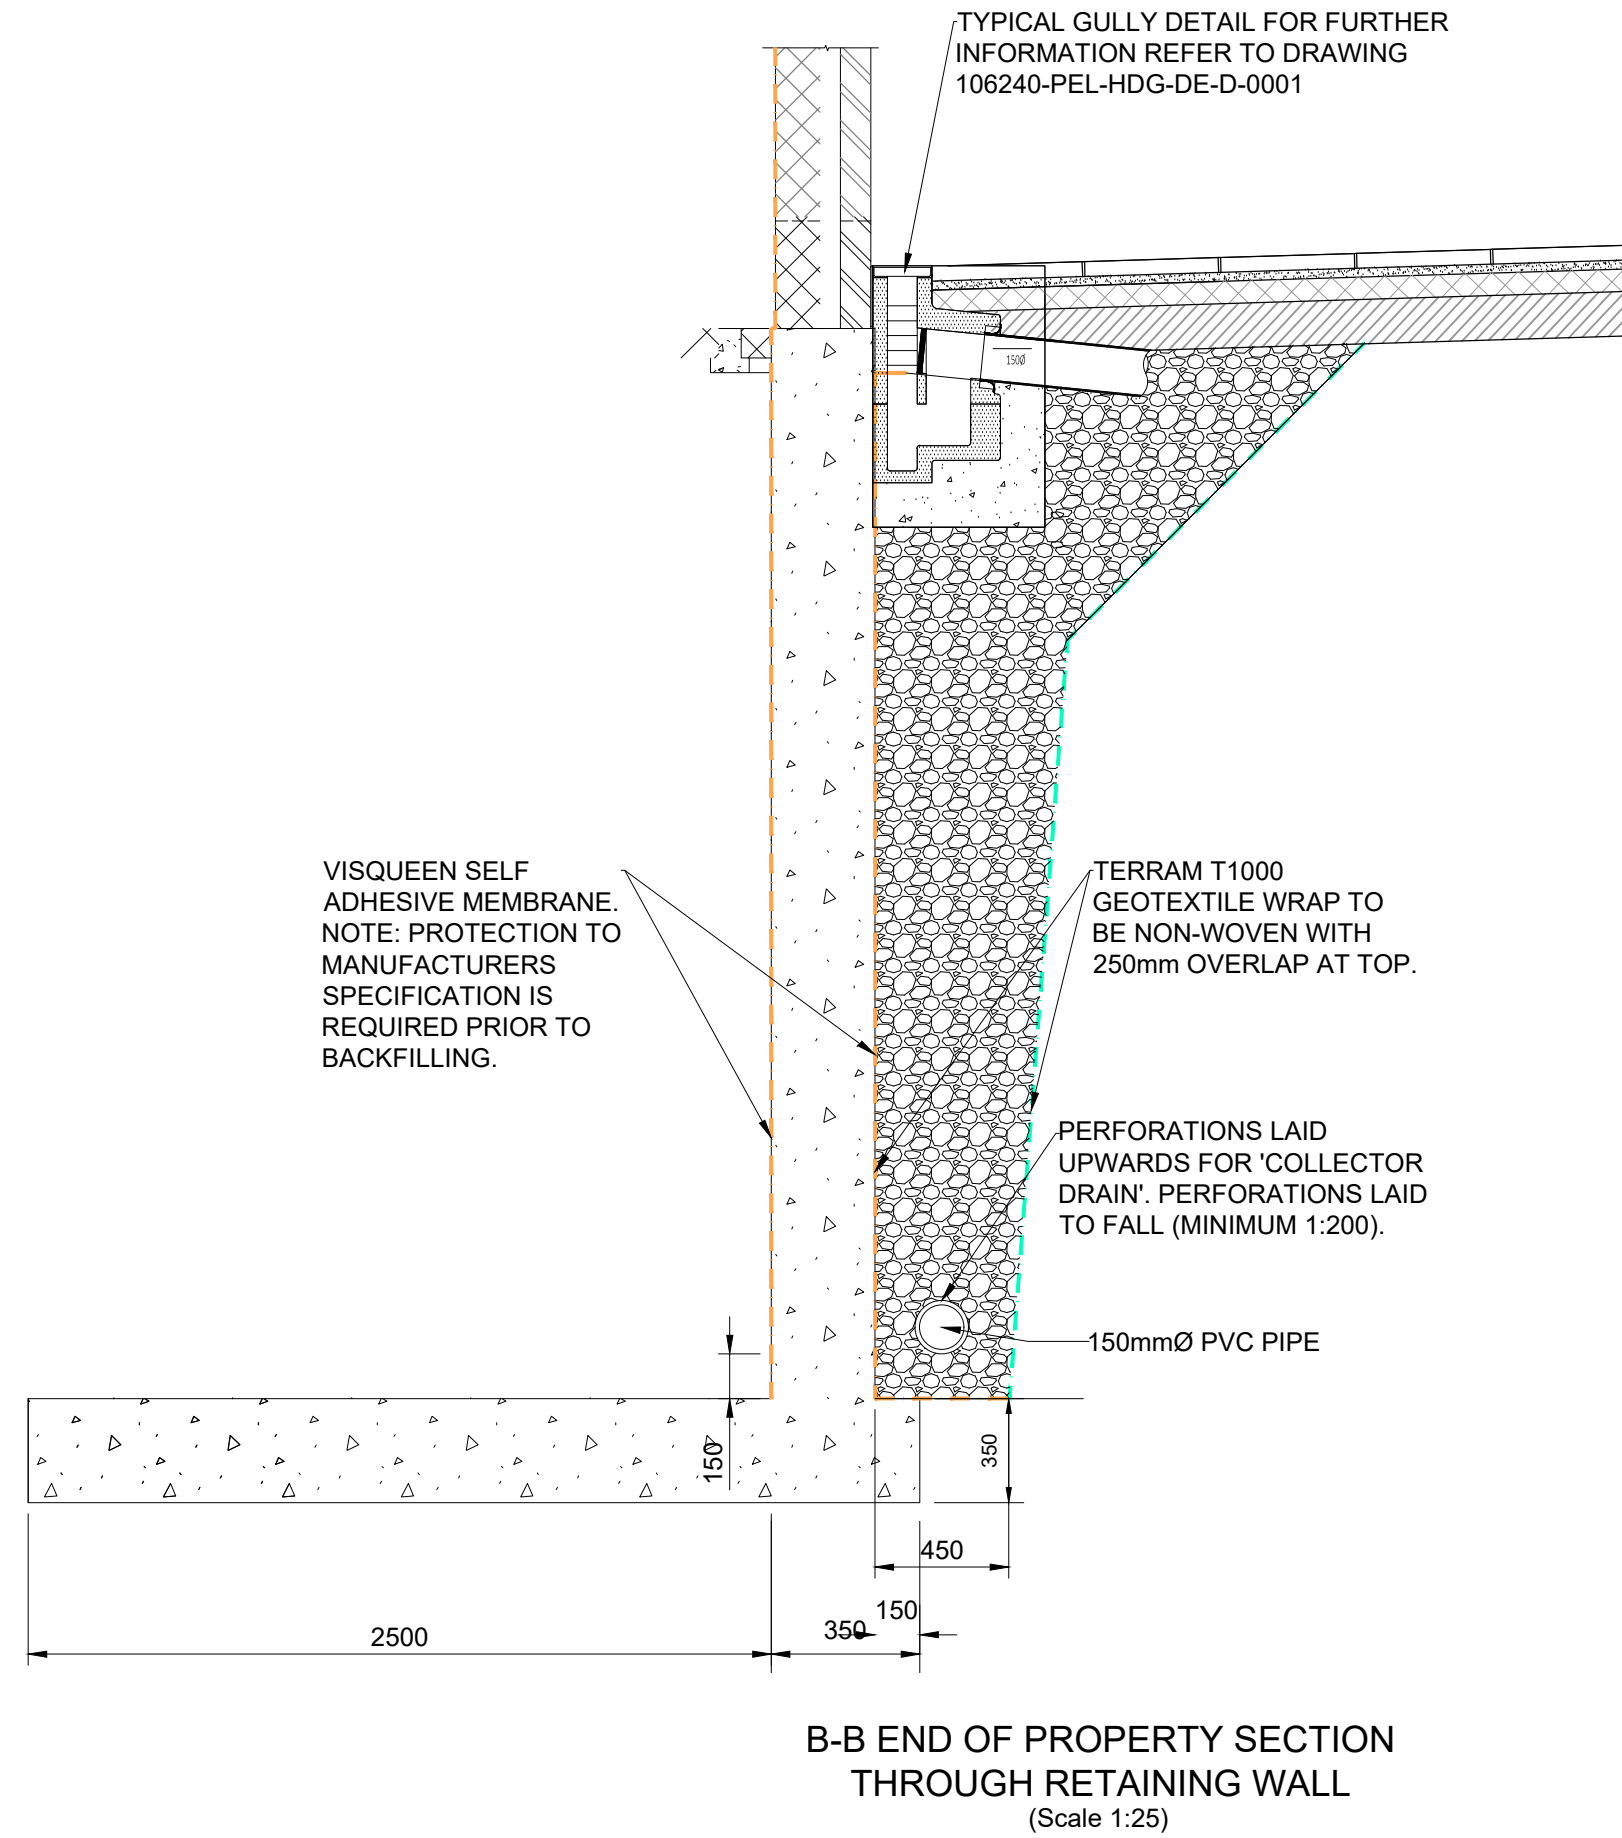


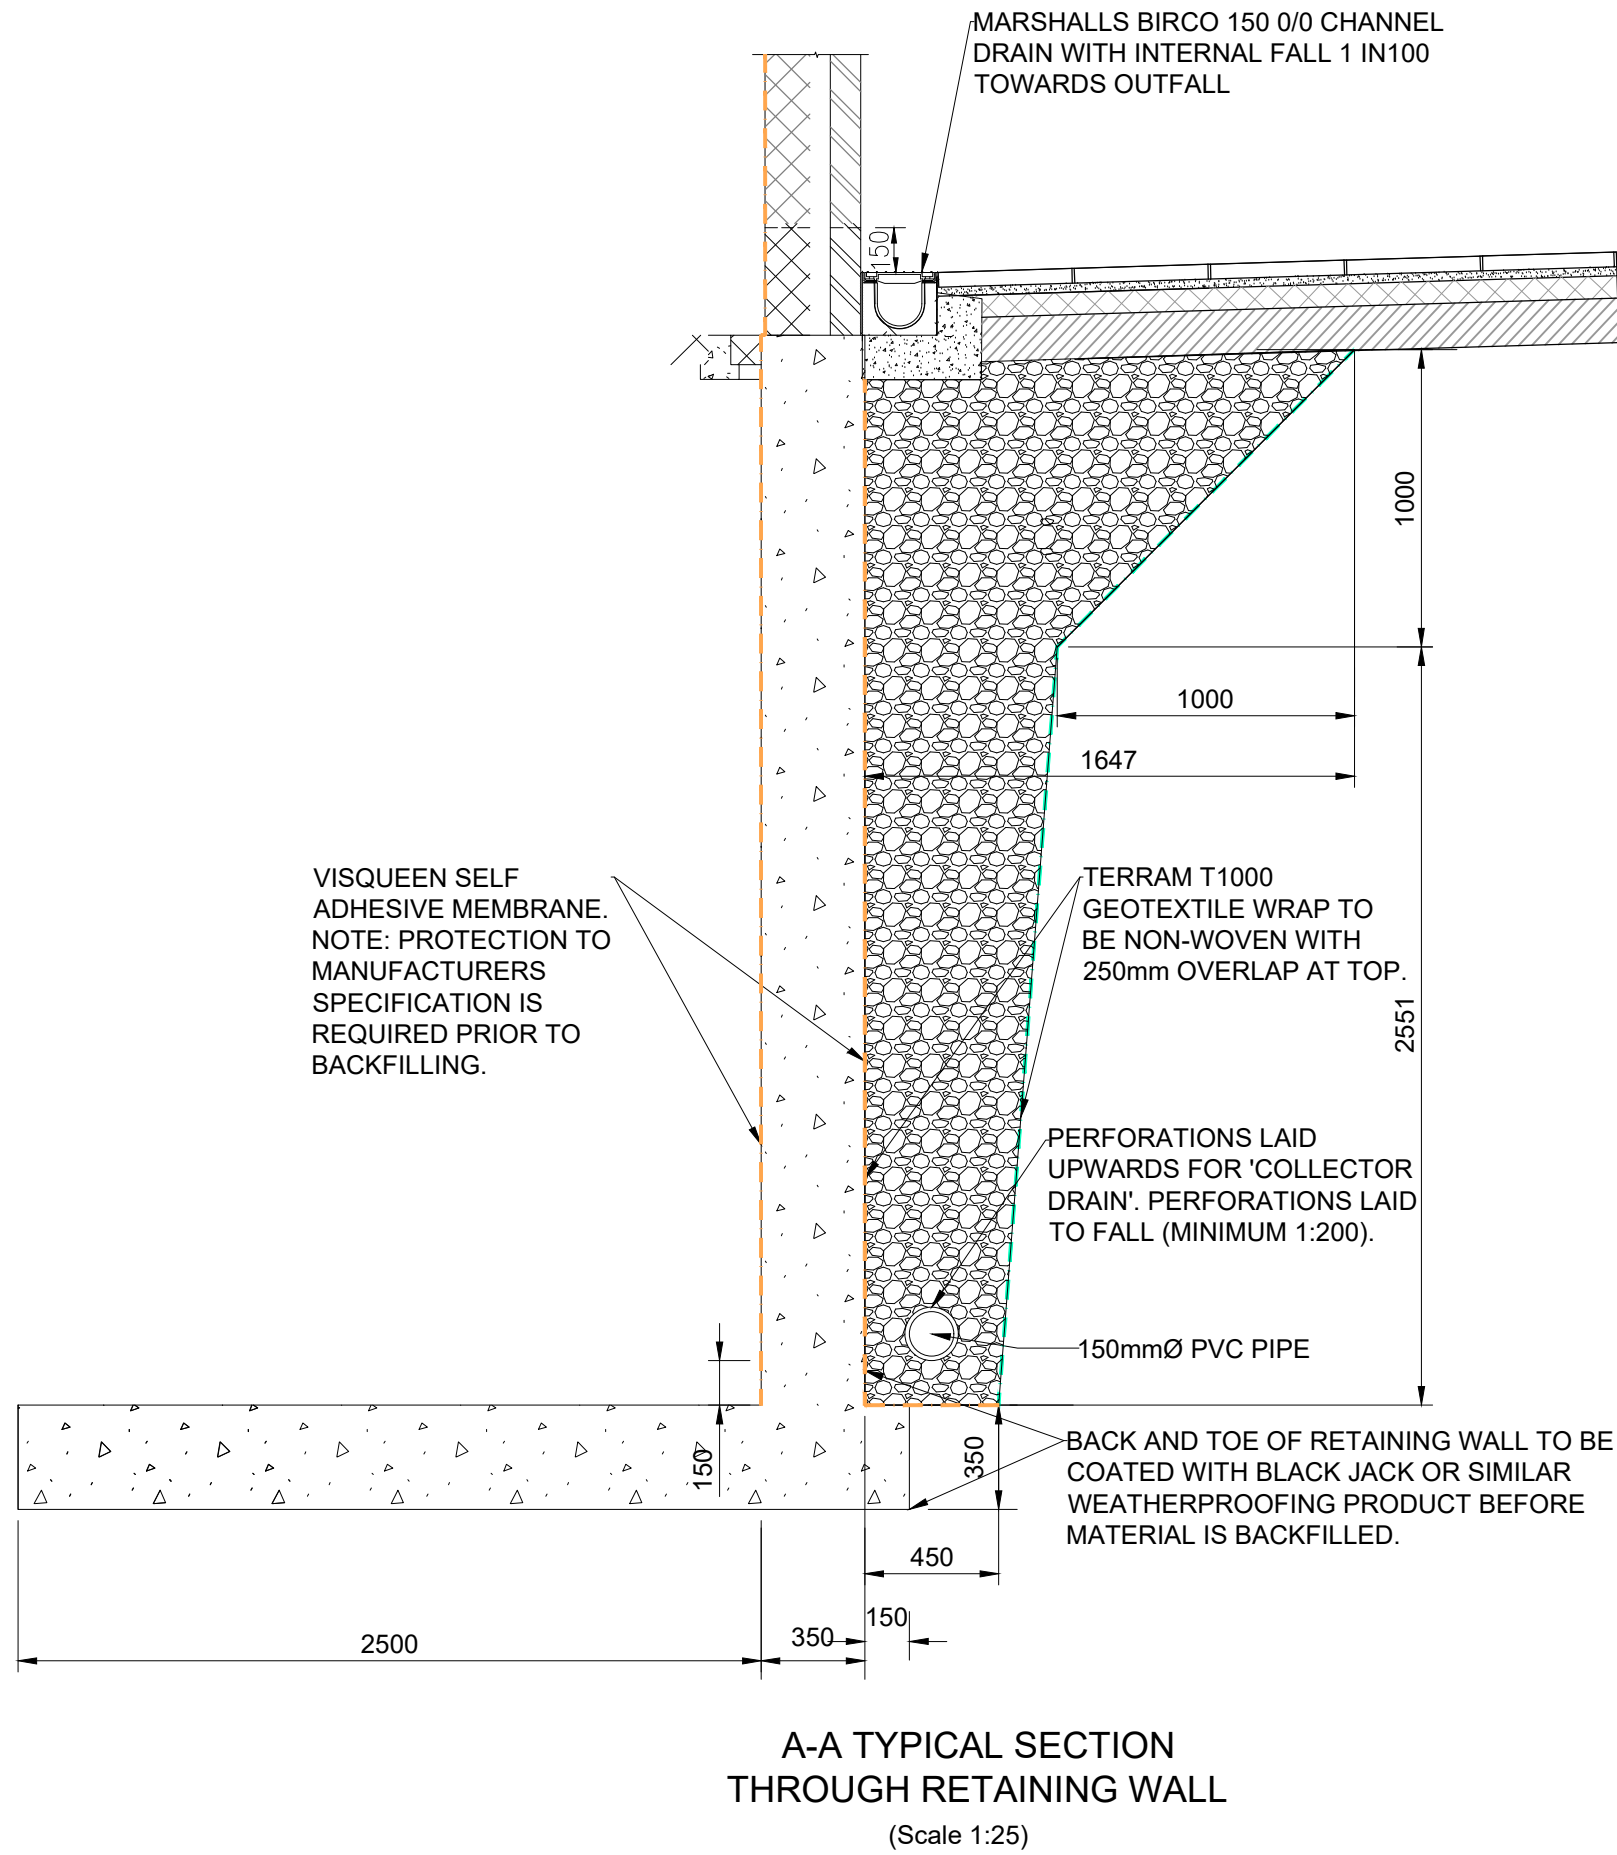

- GENERAL NOTES
- G1. DO NOT SCALE THIS DRAWING.
- G2. ANY DIMENSIONAL DISCREPANCIES SHOULD BE NOTIFIED TO THE ENGINEER IMMEDIATELY.
- G3. ALL DIMENSIONS ARE IN MILLIMETRES - (mm)
ALL LEVELS ARE IN METRES - (m) AND ARE ABOVE ORDNANCE DATUM AT NEWLYN, CORNWALL UNLESS NOTED OTHERWISE.
- G4. NORTH SHOWN INDICATIVE ONLY
- G5. THIS DRAWING IS TO BE READ IN CONJUNCTION WITH ALL RELEVANT SPECIFICATIONS, DRAWINGS, DETAILS AND OTHER DESIGN INFORMATION.
- G6. ALL DRAWINGS AND WRITTEN MATERIAL CONTAINED WITHIN, CONSTITUTE ORIGINAL AND UNPUBLISHED WORK OF THE ENGINEER AND MAY NOT BE DUPLICATED, USED, REPRODUCED OR DISCLOSED WITHOUT WRITTEN CONSENT OR EXPRESS PERMISSION FROM THE ENGINEER.
- G7. ALL INFORMATION CONTAINED IN THIS DOCUMENT IS COPYRIGHT ©
- G8. WHERE THE CONTRACTOR UNDERTAKES OR ENGAGES A THIRD PARTY TO UNDERTAKE TEMPORARY WORKS DESIGN, OR VARIES THE PELL FRISCHMANN DESIGN IN ANY WAY, THEN THE CONTRACTOR WILL TAKE FULL RESPONSIBILITY AND LIABILITY FOR ALL DESIGN ASPECTS, INCLUDING A DESIGN RISK ASSESSMENT. THE CONTRACTOR SHALL INFORM PELL FRISCHMANN OF ANY PROPOSED VARIANCES TO THE DESIGN.

- PROPOSED FILTER DRAIN
- PROPOSED FILTER DRAIN CONNECTION
- PRIVATE DRAINAGE CHAMBER

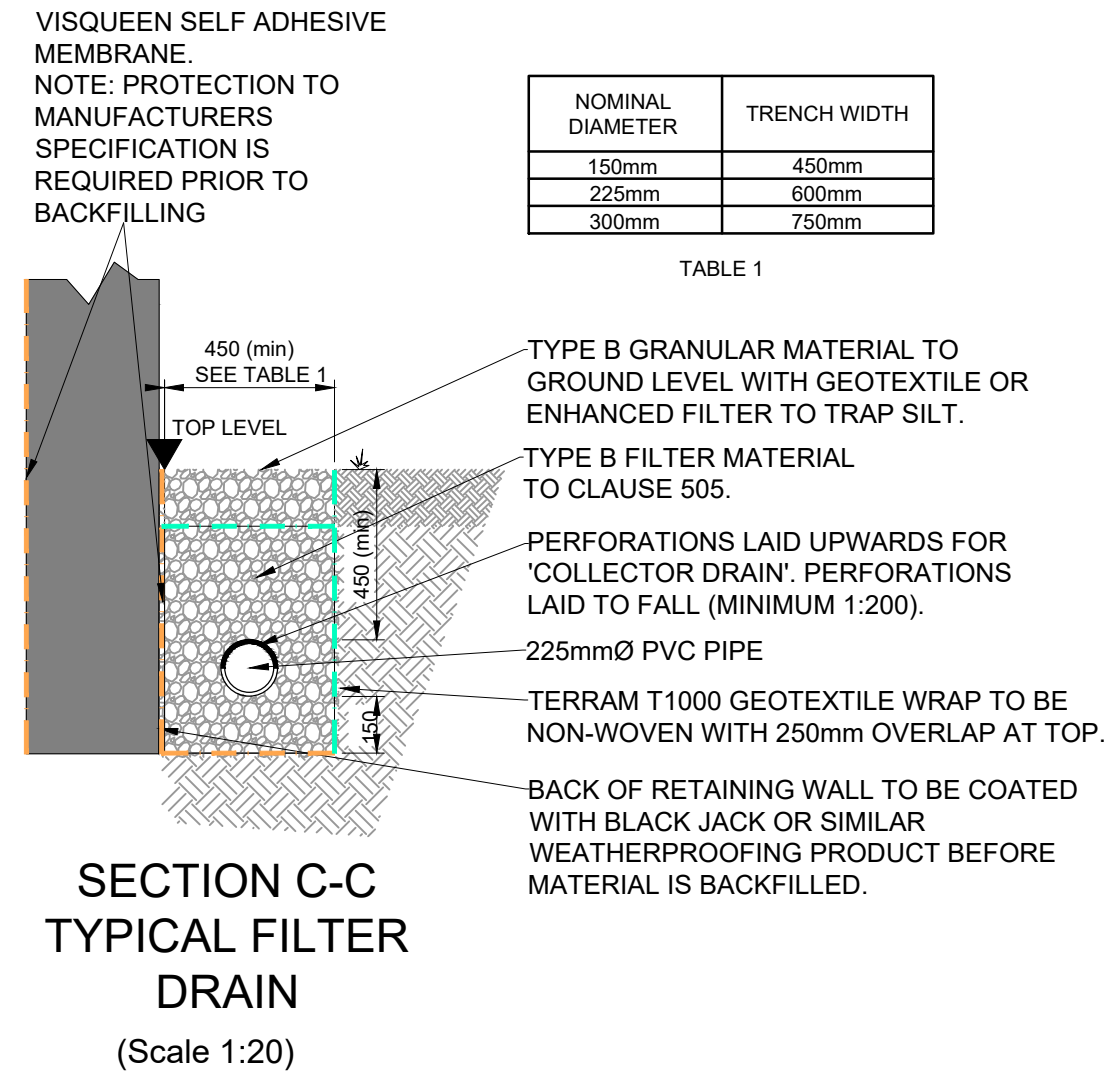

P05	WATERPROOF MEMBRANE UPDATES	PC	AH	AH	30.01.25
P04	ADDITIONAL DETAILS ADDED	PC	AH	AH	12.12.24
P03	FILTER DRAIN DETAIL ADDED	PC	RM	AH	08.10.24
P02	ADDITIONAL INFORMATION ADDED	PC	AH	AH	16.07.24
P01	FIRST ISSUE	PC	NB	AH	30.04.24
REV	DESCRIPTION	DRN	CHK	APP	DATE

Pell Frischmann
4th FLOOR, ONE ST JAMES SQUARE, MANCHESTER, M2 6DN
Telephone +44 (0)161 826 9400
Email: pfmmanchester@pellfrischmann.com
www.pellfrischmann.com

Architect/Client/Contractor

greatplaces
HOUSING GROUP

Project

LONGHURST ROAD

Drawing Title

**LAND DRAINAGE
GENERAL ARRANGEMENT**

Drawing Status				
PRELIMINARY				
Drawn	Name	Date	Status Code	S03 Scale 1:200 Revision P05
Designed	P. CLARK	30.04.24		
Eng Chk	A. HALL	30.04.24		
Approved	A. HALL	30.04.24		

Drawing No.
106240 - PEL - HDG - 01 - DR - D - 1006