


RESIN

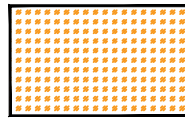

AUTUMN QUARTZ



GREEN QUARTZ

PLANTING KEY:

PLANTER (A).


2No. PHORMIUM YELLOW WAVE 1M TALL, 15I POT.
10No. LAVANDER HIDCOTE, 20-30cm, 2I POT.

PLANTER (B). 3.5M LONG x 1M WIDE.

2No. PYRAMID BAYS, 1.2M HIGH 15I POTS.
6No. CAREX EVERGOLD, 20-30cm, 2I POTS.
6No. PIERIS FOREST FLAME, 30-40cm, 3I POTS.
2No. CORDYLINE AUSTRALIS, 90cm TALL, 15I POTS.

TREES.

PLANT TREES IN 1M x 1M PLANTERS, SPECIES
2No. CARPINUS & FASTIGATA, 10-12cm GIRTH, SINGLE
STAKE AND TIE. USE A TREE AND SHRUB COMPOST
WITH SLOW RELEASE FERTILIZER IN THE POTS.

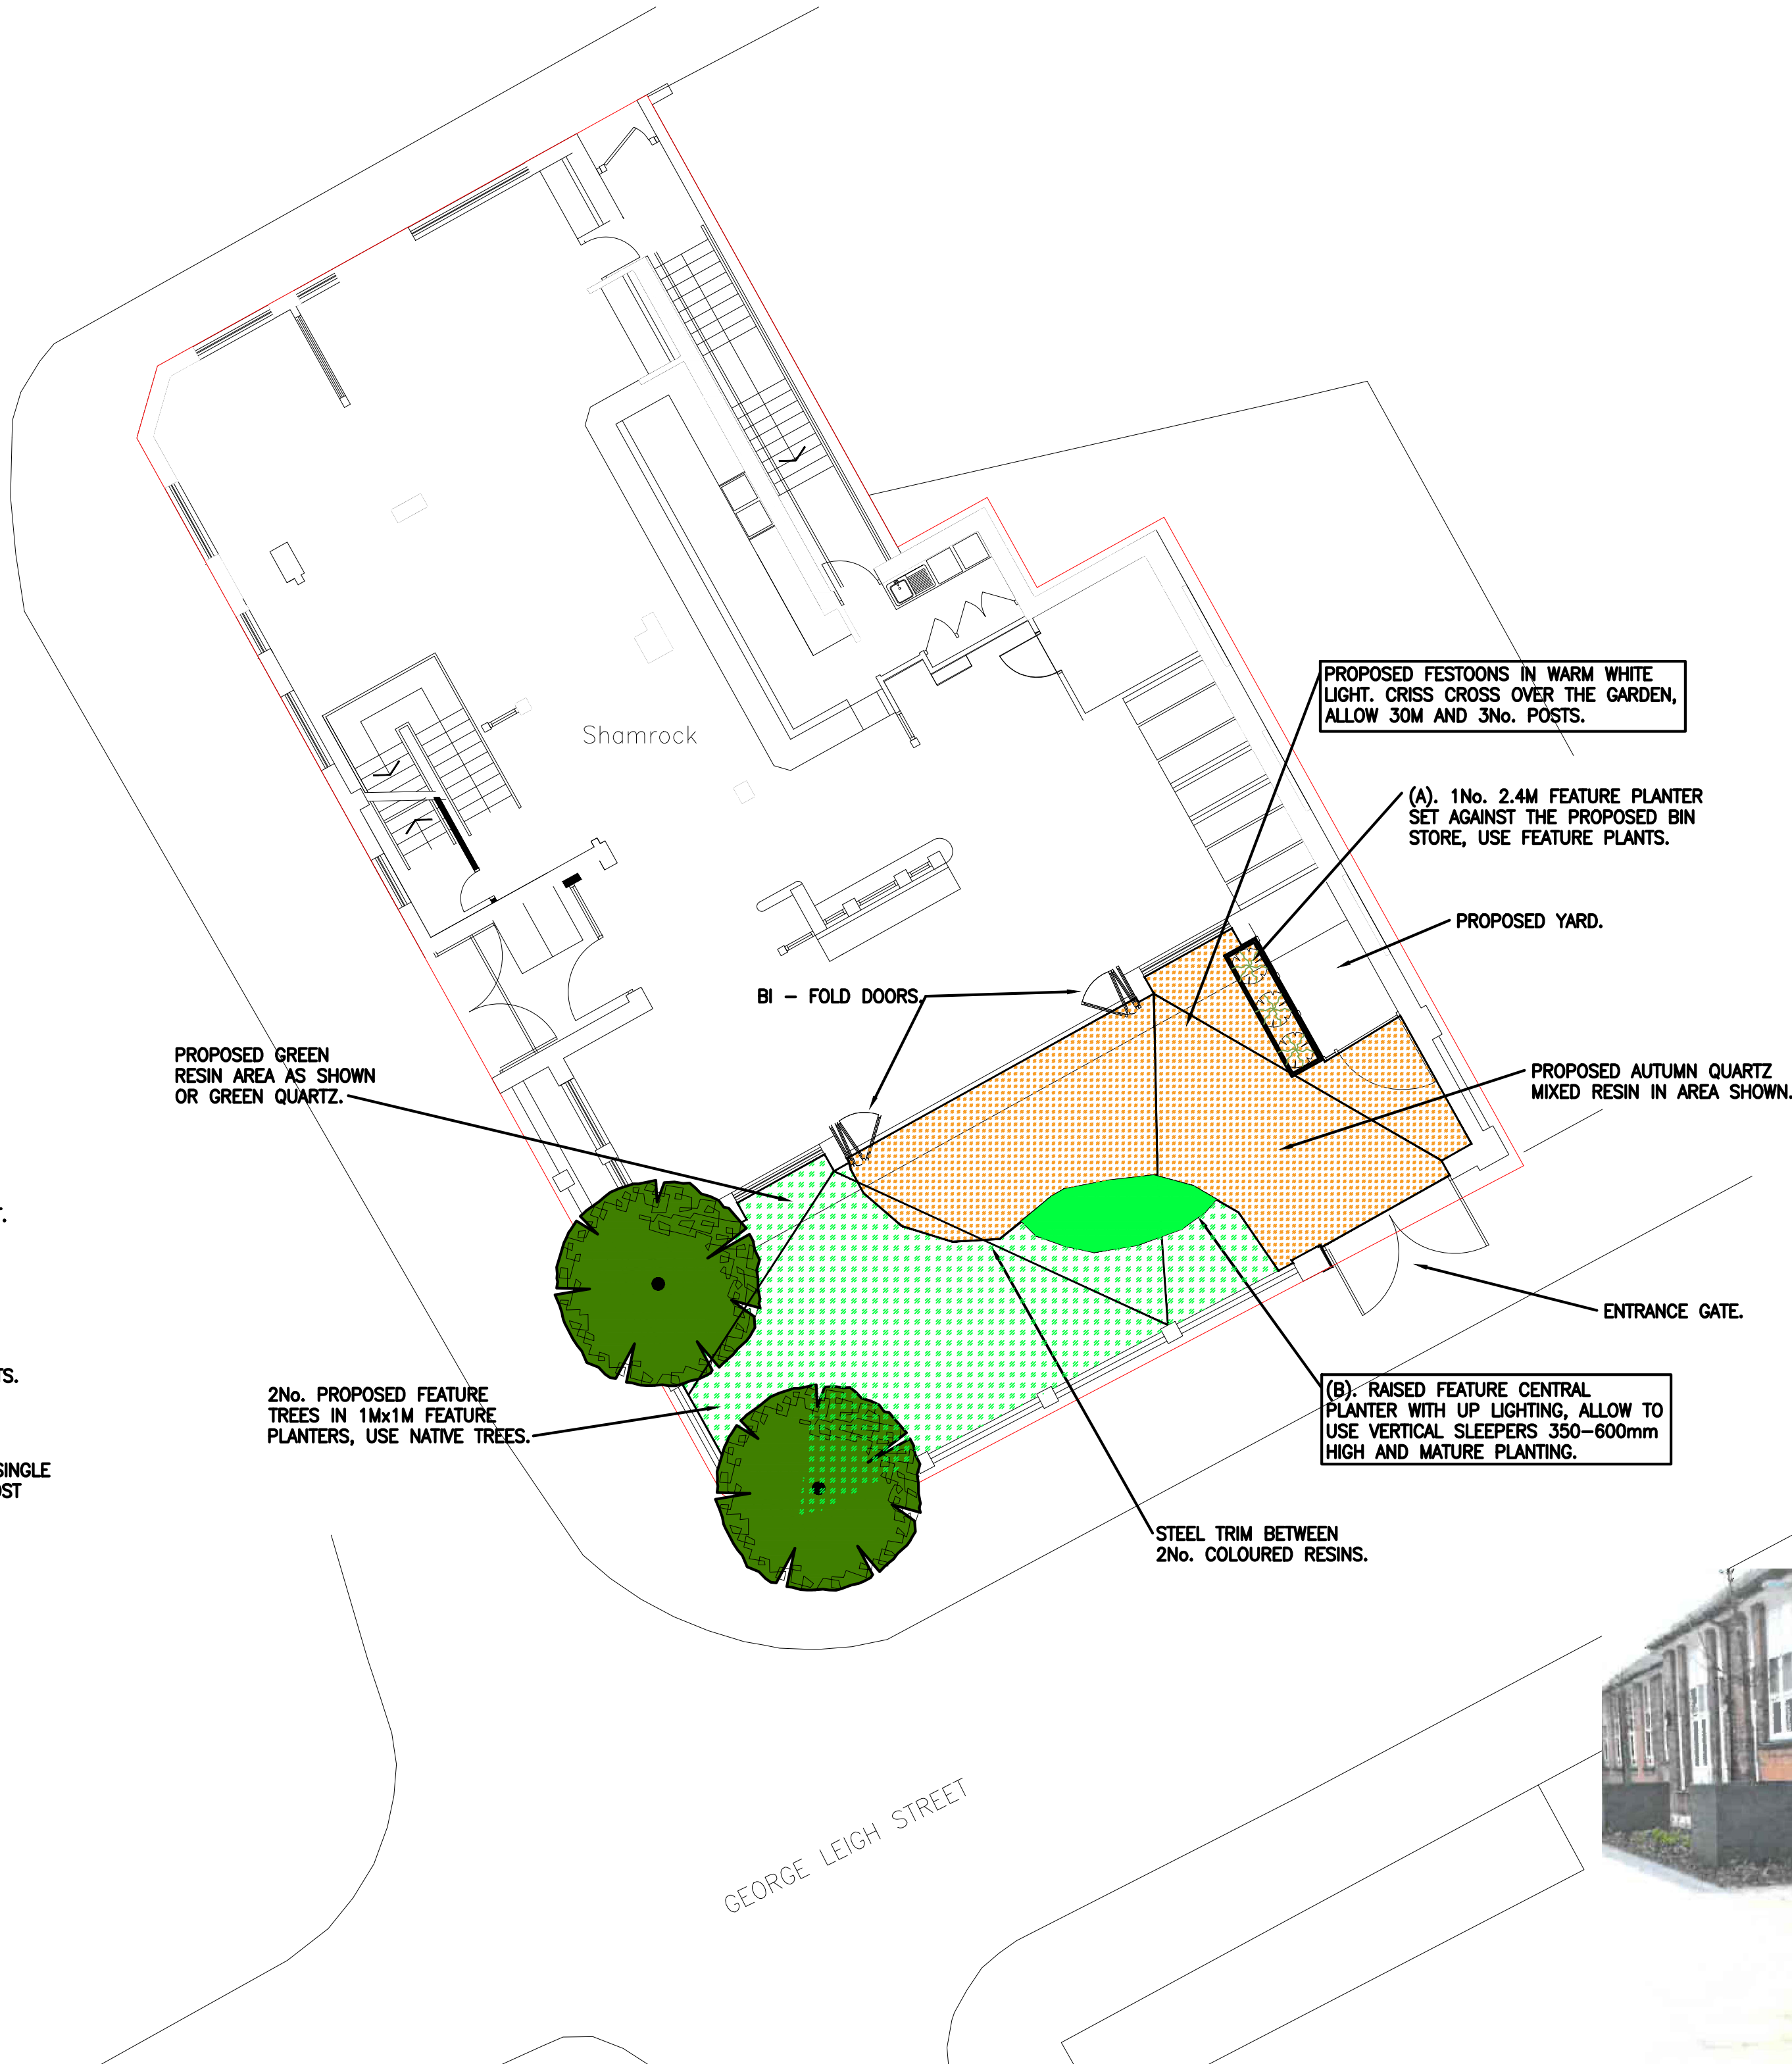

NOTE: RESIN COLOURS


- MAIN AREA THROUGH GATE AUTUMN QUARTZ.
- AREA TO THE RIGHT GREEN QUARTZ.
- USE STEEL TRIM IN-BETWEEN THEM.

PLANTERS:

2No. 1Mx1Mx1M LEAD LOOK
PLANTERS FOR 2No. TREES.
(SEE NOTES).

DETAILED PLANTING NOTES.
PREPARED BY BRANCHING OUT TWO LIMITED.

- All tree, shrub planting and turfing to be carried out in accordance with British Standards 3936 and 4428.
 - Soil : Use imported and screened topsoil, it should be free from weed and builders rubble, larger than 50mm in any direction. Topsoil areas to be cultivated prior to planting. Compaction by machine is not acceptable. Specified Depths :
 - + 450mm Ornamental Planting.
 - + 300mm Structure Shrub beds.
 - + 150mm for Turf and seeded area.
 - + 900mm Tree Planting.
 - Shrub Planting : All pot grown shrubs to be planted in a 300 x 300mm prepared pit or one large enough to take the plant's roots without damaging them. Unless specified use pot grown stock, 2-3 litre pot size. Plants to be firmed in well after planting, water well and remove any dead or damaged branches.
 - Mulching: All planted areas to be covered with an Ornamental dark mulch or similar to an overall depth of 75mm unless specified otherwise. Water shrubs prior to mulching, care must be taken when covering low ground cover shrubs. Rake even over beds at end.
 - Maintenance : All areas of tree and shrub planting are to be subject to a 12 months defect liability period, or defects period length specified by others. At the end of this period any losses are to be replaced with a stock of similar size and quality. Water trees, shrubs and grass during drought periods for the first 12 months, this must be done by the tenant / landlord. Keep beds free from weeds, by hand cultivation or use of an approved contact weed killer. Number of visits for weeding in 12 months period - 4 / 5 no. Check trees and shrubs for wind rock, check stakes and ties. Remove any dead or damaged branches, prune if required. Hand remove any litter that has collected in beds and take away from site. During periods of extreme drought, extra watering visits may be required. This will be charged to the client at a pre-agreed rate, as would extra grass cutting visits. At end of 12 month period a site visit must be made to check condition of site, replace any trees, shrubs. Top up bark mulch in any places, to the previous depth of 50mm unless specified.
- NOTE: The defects liability period may be requested to be extended but this will depend on location and site requirement.

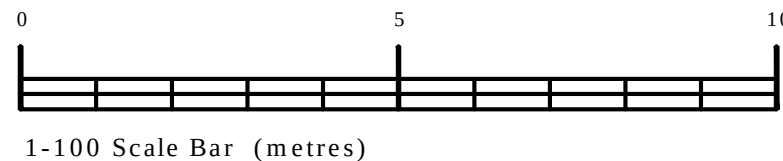

REV	DESCRIPTION
1	DRAWING DESCRIPTION
2	PROPOSED LANSCAPE PLANS

JOB TITLE
THE SHAMROCK
MANCHESTER

CLIENT
JOSEPH HOLT

DRAWN BY PAUL	SCALE 1:100 @ A1
DATE Jan 2025	DRAWING NO. T-Sham-01
CHECKED	REVISION A

Branching Out
TWO LTD
■ LANDSCAPE ARCHITECTS
■ COMMERCIAL AND PRIVATE LANDSCAPING
■ DESIGN AND CONSTRUCTION
Branching Out Two Limited
Sunrise House
Hully Road
Macclesfield
SK10 2LP

TEL : 01625 505919
FAX : 01625 626208
E-MAIL : enquiries@branchingouttwo.co.uk