


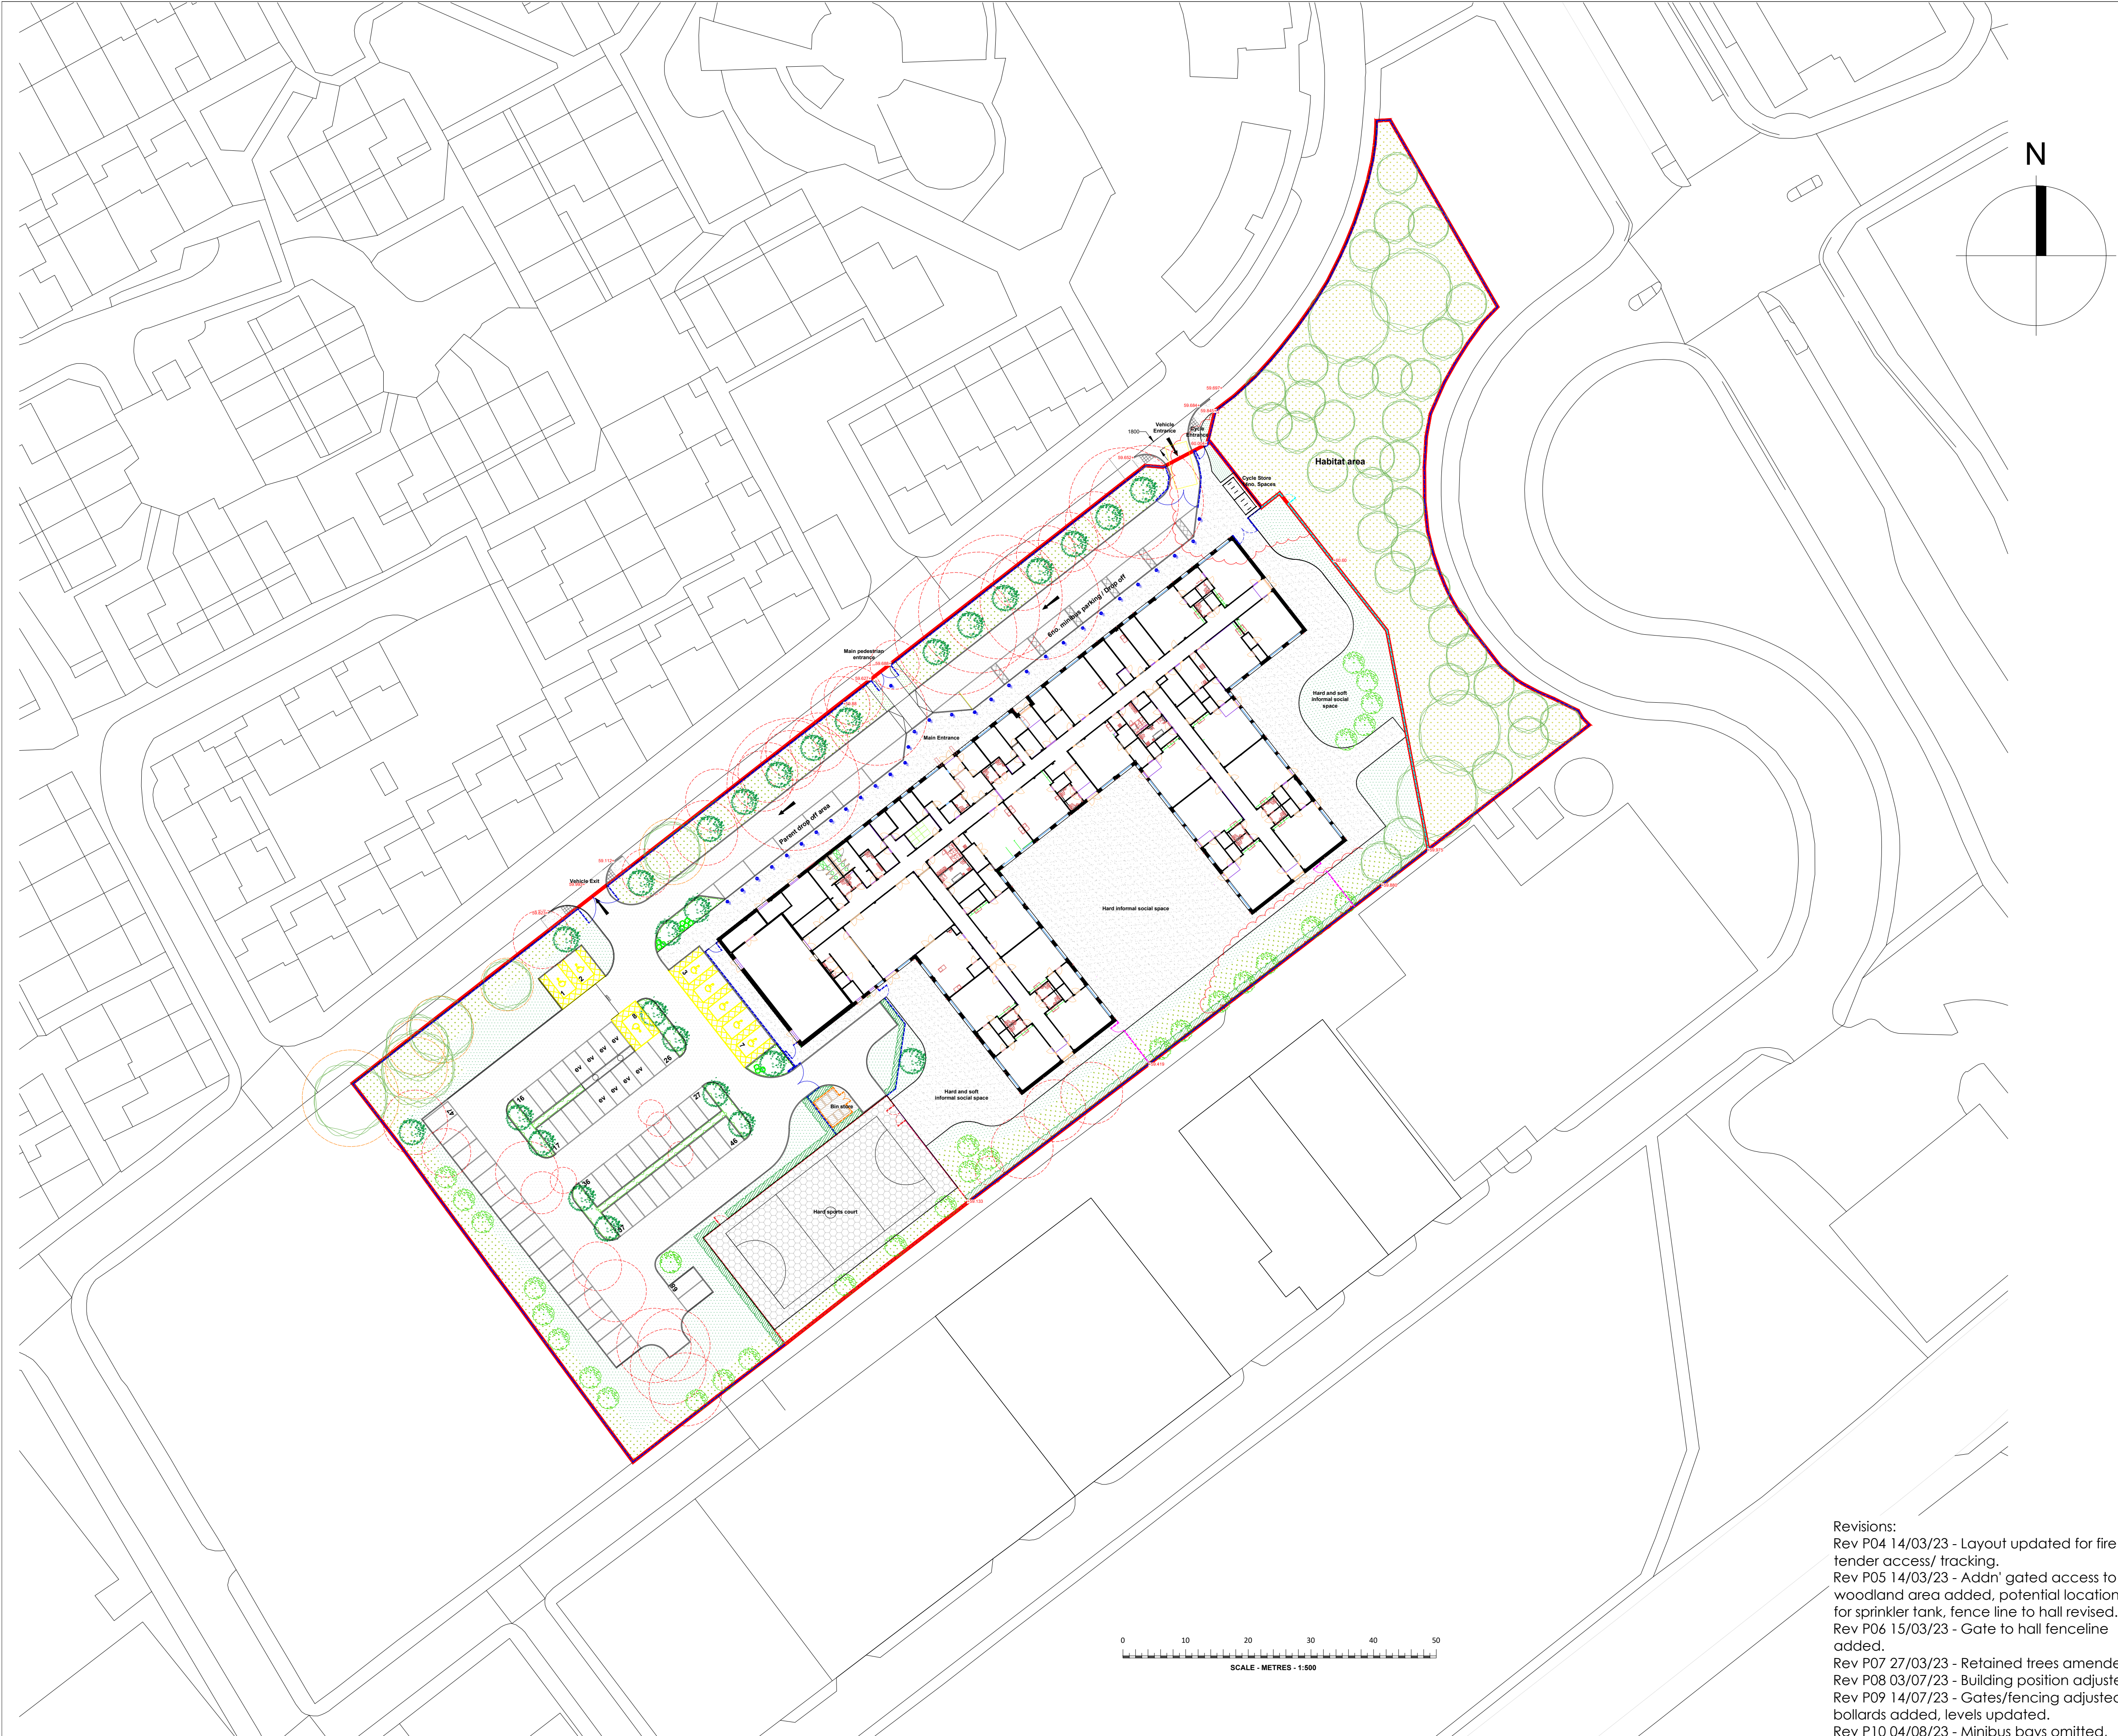

LEGEND

Surfaces

Pedestrian asphalt to footpaths and hard play area

Vehicular asphalt to parking area, access roads and service yard

Porous pedestrian asphalt surface to hard surface games court

Concrete surface

Boundaries

Secure Line: 2.4m height weldmesh fence (Colour TBC)

2.0m Close-boarded timber fence to bin store

1.2m Vertical bar railings (Colour TBC)

1.2m Timber post and rail fencing

3.0m height weldmesh fencing fencing to games court

Soft Landscaping

Existing trees to be retained (TBC)

Existing trees to be removed (TBC)

Proposed tree planting - 14-16cm girth

Proposed tree planting - 10-12cm girth

Native hedge 100-120cm height

Ornamental planting beds, 5L stock

Grass seeding: Eco-rich amenity seed mix

Grass seeding: Flowering meadow mix

Landscape Features

External benches TBC

Cycle store

EV Charging 8No.

Accessible parking bay 8No.

Parking bay 68No.

Revisions:
Rev P04 14/03/23 - Layout updated for fire tender access/ tracking.
Rev P05 14/03/23 - Addn' gated access to woodland area added, potential location for sprinkler tank, fence line to hall revised.
Rev P06 15/03/23 - Gate to hall fenceline added.
Rev P07 27/03/23 - Retained trees amended.
Rev P08 03/07/23 - Building position adjusted.
Rev P09 14/07/23 - Gates/fencing adjusted, bollards added, levels updated.
Rev P10 04/08/23 - Minibus bays omitted, parking bays and gates adjusted.

Client	ISG		
Job	Varley Street School		
Drawing	Landscape Layout		
IS Ref	5155	Rev	P10
DEP Ref	VAR-DEP-XX-XX-DR-L-00001		
Date	02/02/23	Scale	1:500 @ A1
3D CoOrd	2D CoOrd	AH	
Project Status	Planning	Tender	Construction
Design	Contract	As Built	



DEP LANDSCAPE ARCHITECTURE LTD
2 COMMERCIAL STREET, CASTLEFIELD
MANCHESTER, M15 4RQ
T: 0161 241 9878
E: info@dep.co.uk
W: www.dep.co.uk

All levels and dimensions to be checked on site by contractor prior to commencement. Any variations to be reported to the client. This drawing is to be read in conjunction with all others relating to the project and all information derived accordingly; any anomalies to be reported to the client. Do not scale from this drawing. Use figured dimensions only. Work shown on this drawings to be carried out in accordance with current British Standards and Codes of Practice.

© Copyright to DEP Landscape Architecture Limited. The information shown on this drawing shall not be reproduced or copied in any form without prior written consent from DEP Landscape Architecture Limited.