


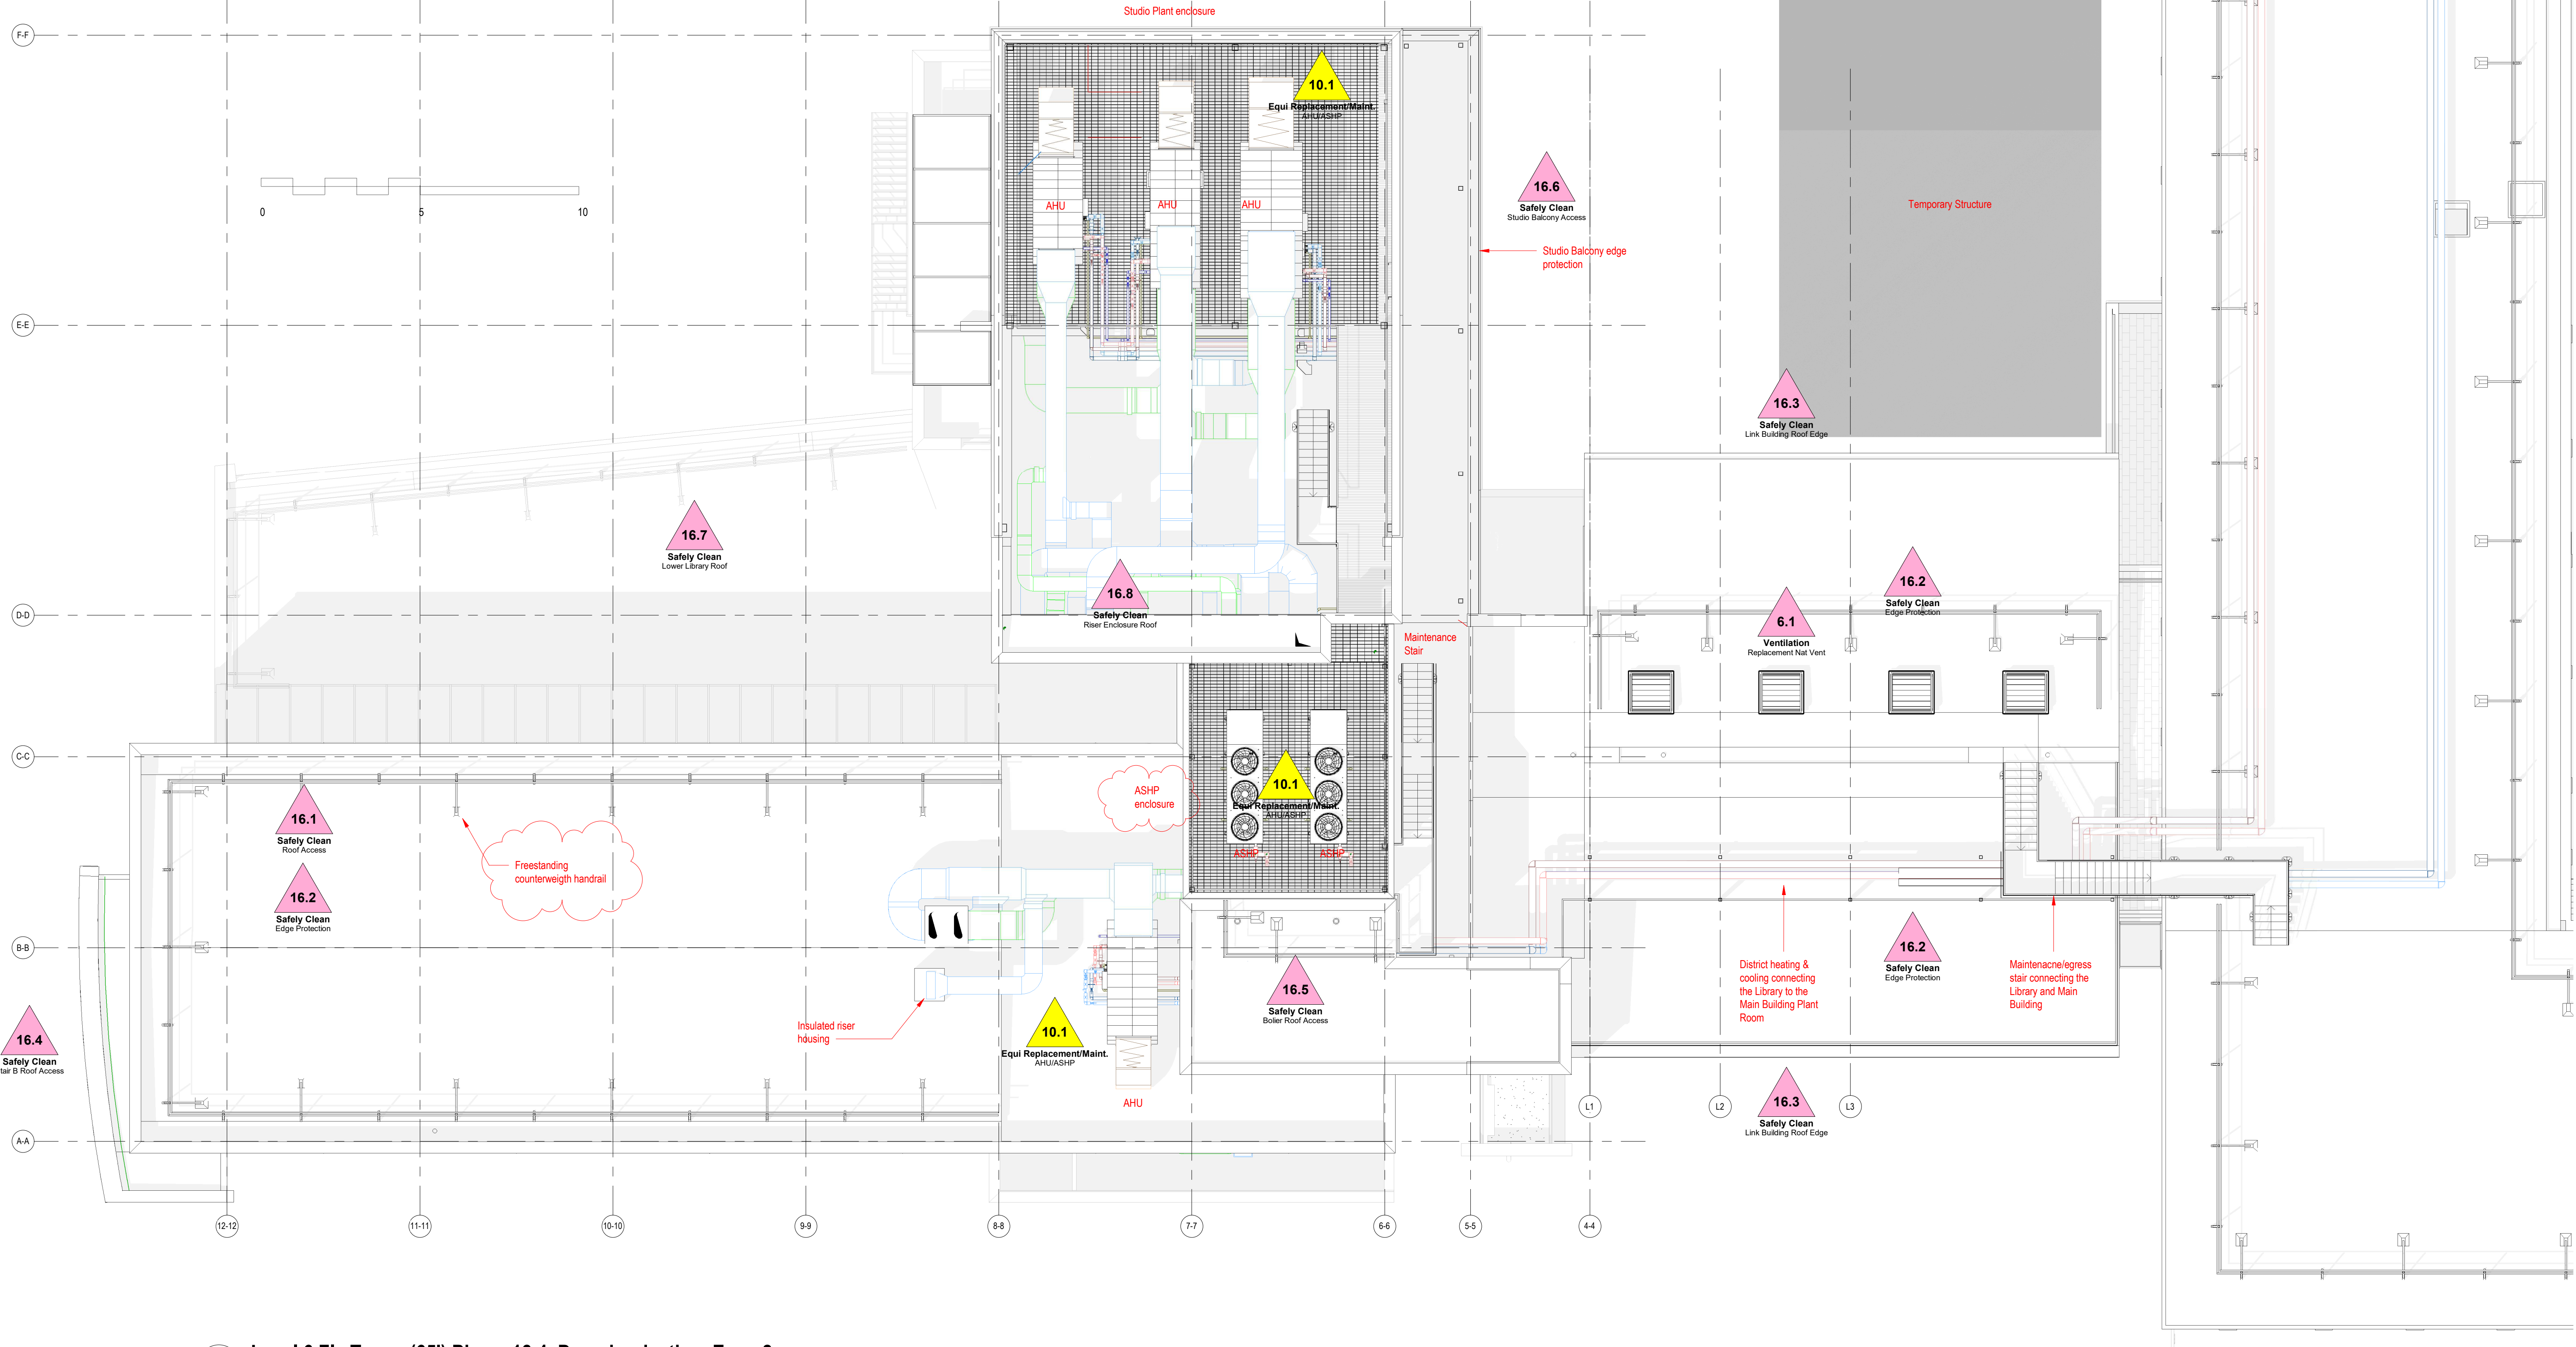

1 Level 6 Fly Tower (65') Phase 18.4 Decarbonisation Zone 2
1 : 100

IAN PALMER ARCHITECTS SHALL HAVE NO RESPONSIBILITY FOR ANY USE MADE OF THIS DOCUMENT OTHER THAN FOR THAT WHICH IT WAS PREPARED AND ISSUED. ALL DIMENSIONS SHOULD BE CHECKED ON SITE. DO NOT SCALE FROM THIS DRAWING ANY DRAWING ERRORS OR DIVERGENCES SHOULD BE BROUGHT TO THE ATTENTION OF IAN PALMER ARCHITECTS AT THE ADDRESS SHOWN BELOW. BEFORE WORK COMMENCES ALL DRAWINGS SHALL BE READ IN CONJUNCTION WITH ALL RELEVANT INFORMATION INCLUDING: DESIGN RISK MANAGEMENT TOOLKIT (DRM)001 & 002												Refer to Design Risk Management Toolkit P230721(DRM)A001 Significant Design Risk (SDR) Significant Workplace Design Risk (WDR) DRM & WDR 1 : 50												C03 ASHP enclosure, Stair D & roof guarding ICP ICP 23.12.24 C02 Stair A1 Omitted ICP ICP 10.06.24 C01 Construction Issue ICP ICP 03.06.24 P03 Fire Escape added ICP ICP 10.04.24 P02 General updates ICP ICP 19.03.24 P01 First issue ICP ICP 05.01.24												CLIENT											
REVISION / DESCRIPTION DRAWN CHECKED DATE												
IAN PALMER ARCHITECTS Haweswater Moss Lane Silverdale Camforth Lancashire LA5 0SS Info@ianpalmerarchitects.com www.ianpalmerarchitects.com																								PROJECT TITLE Royal Northern College of Music P000001 DRAWING TITLE Library Roof Proposed DRAWING NO. PR1- IPA- Z1-18_4-GA-A-200299												SCALE As indicated DATE FIRST ISSUED 12.03.24 REVISION C03											