




Disclaimer :
COPYRIGHT of PoGo Charge. All right reserved. Details of this drawing must not be reproduced or copied without prior written consent. Do not scale from this drawing, use figured dimensions only. All dimensions to be checked on site.

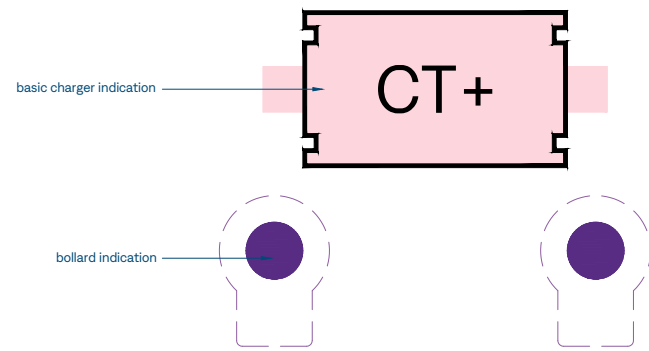


Key

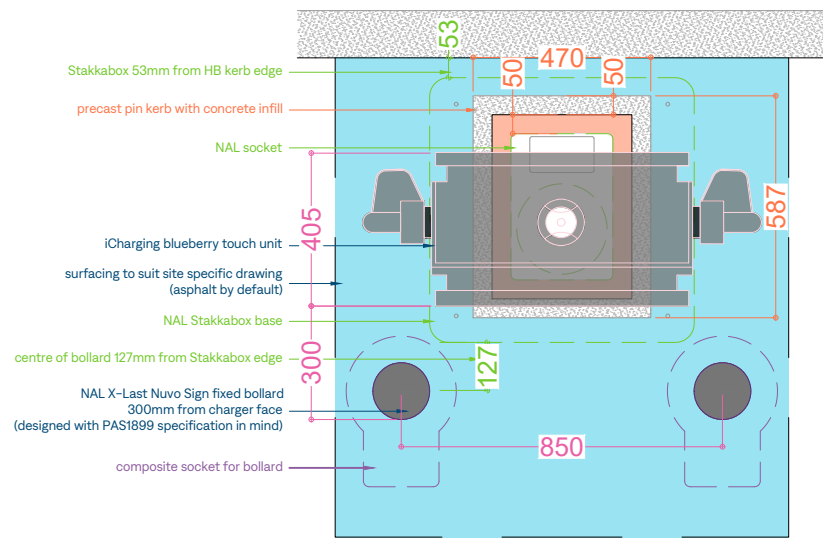


Plan

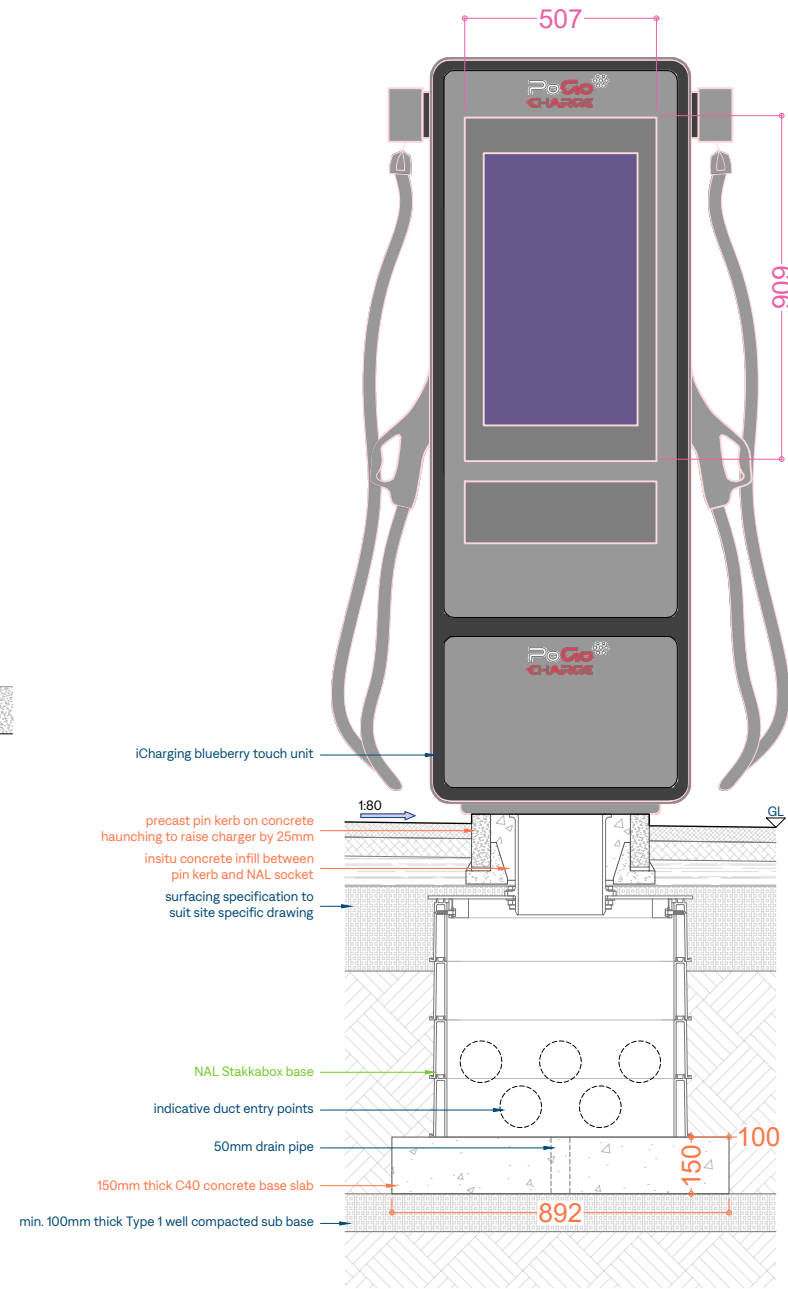


Front Sectional Elevation

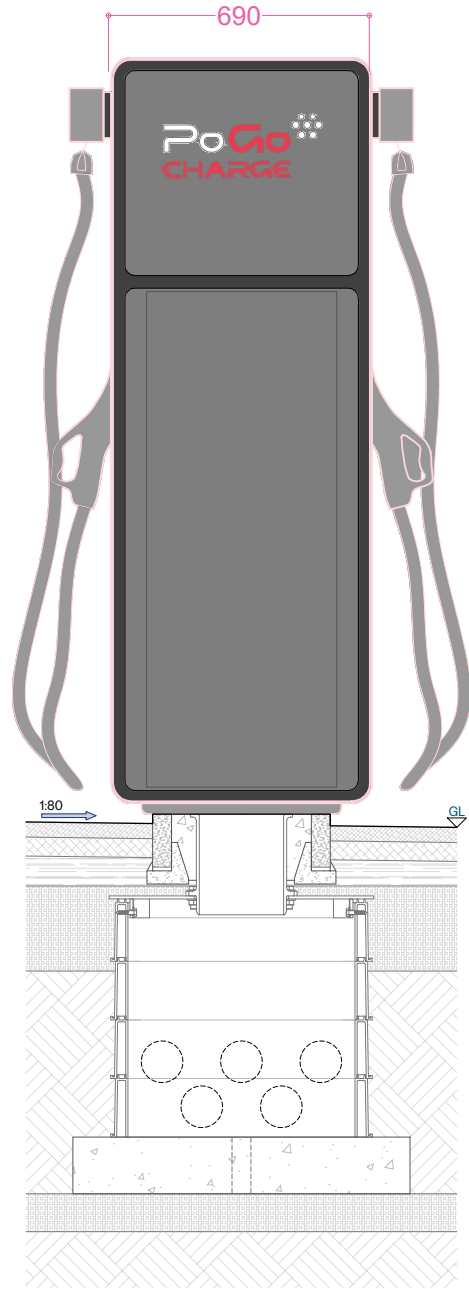


Rear Sectional Elevation

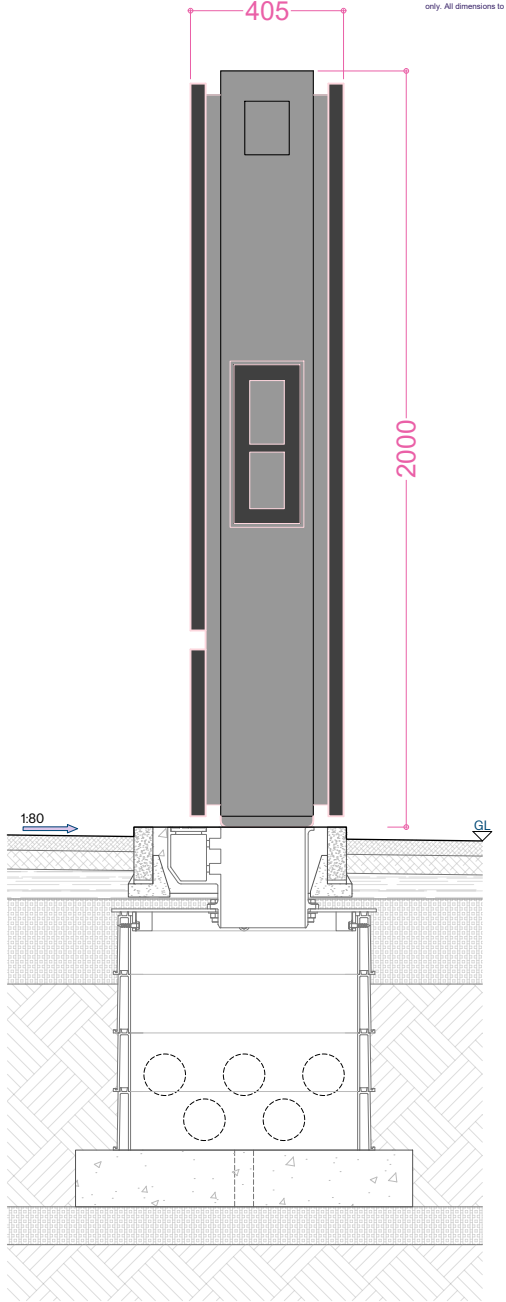


Side Sectional Elevation

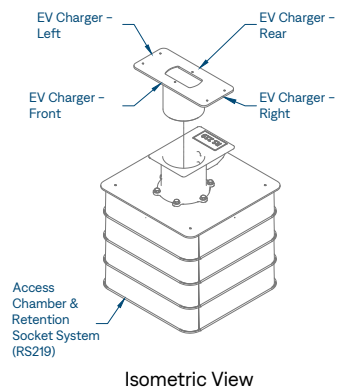


Isometric View

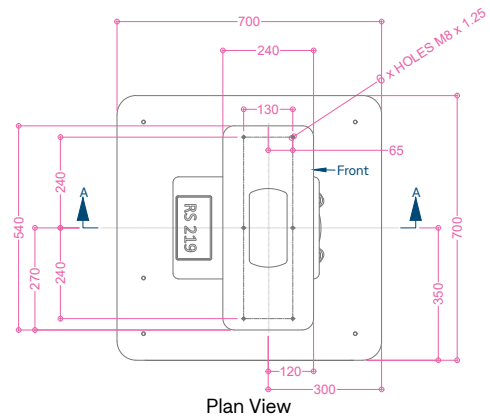

Plan View

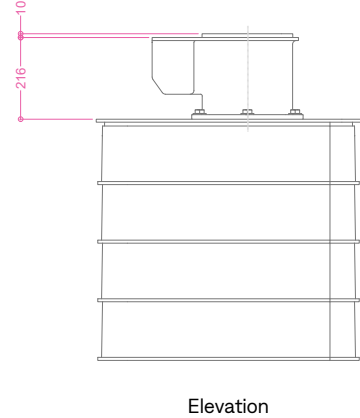


Elevation

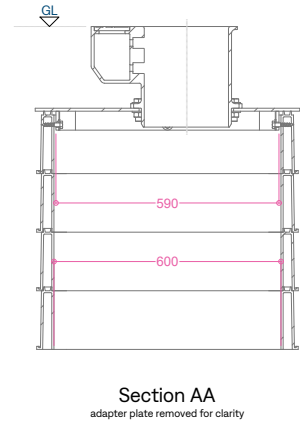

Section AA
adapter plate removed for clarity

NAL EV HPC Foundation – iCharging Blueberry Touch

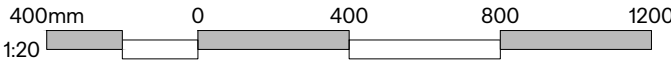

E	21/10/24	AJ	Minor revision
D	02/08/24	MT	Minor revision
C	27/05/24	MT	Bollards switched to X-Last
B	01/04/24	MT	Distance of the bollards modified
A	01/03/24	MT	PoGo branding updated
rev	date	by	description

Drawing Title: EV Chargers iCharging Blueberry Touch 50KW – 600KW			
 Unit 1, Maxted Corner, Maxted Road, Hemel Hempstead, HP2 7RA +44 20 8421 2411 support@PoGoCharge.com			
Stage: STANDARDS			
Date: January 2024	Drawn By: MT	Size: A3	
Scale: 1:20	Drawing Number: SI24-SD-11-01	Rev: E	