


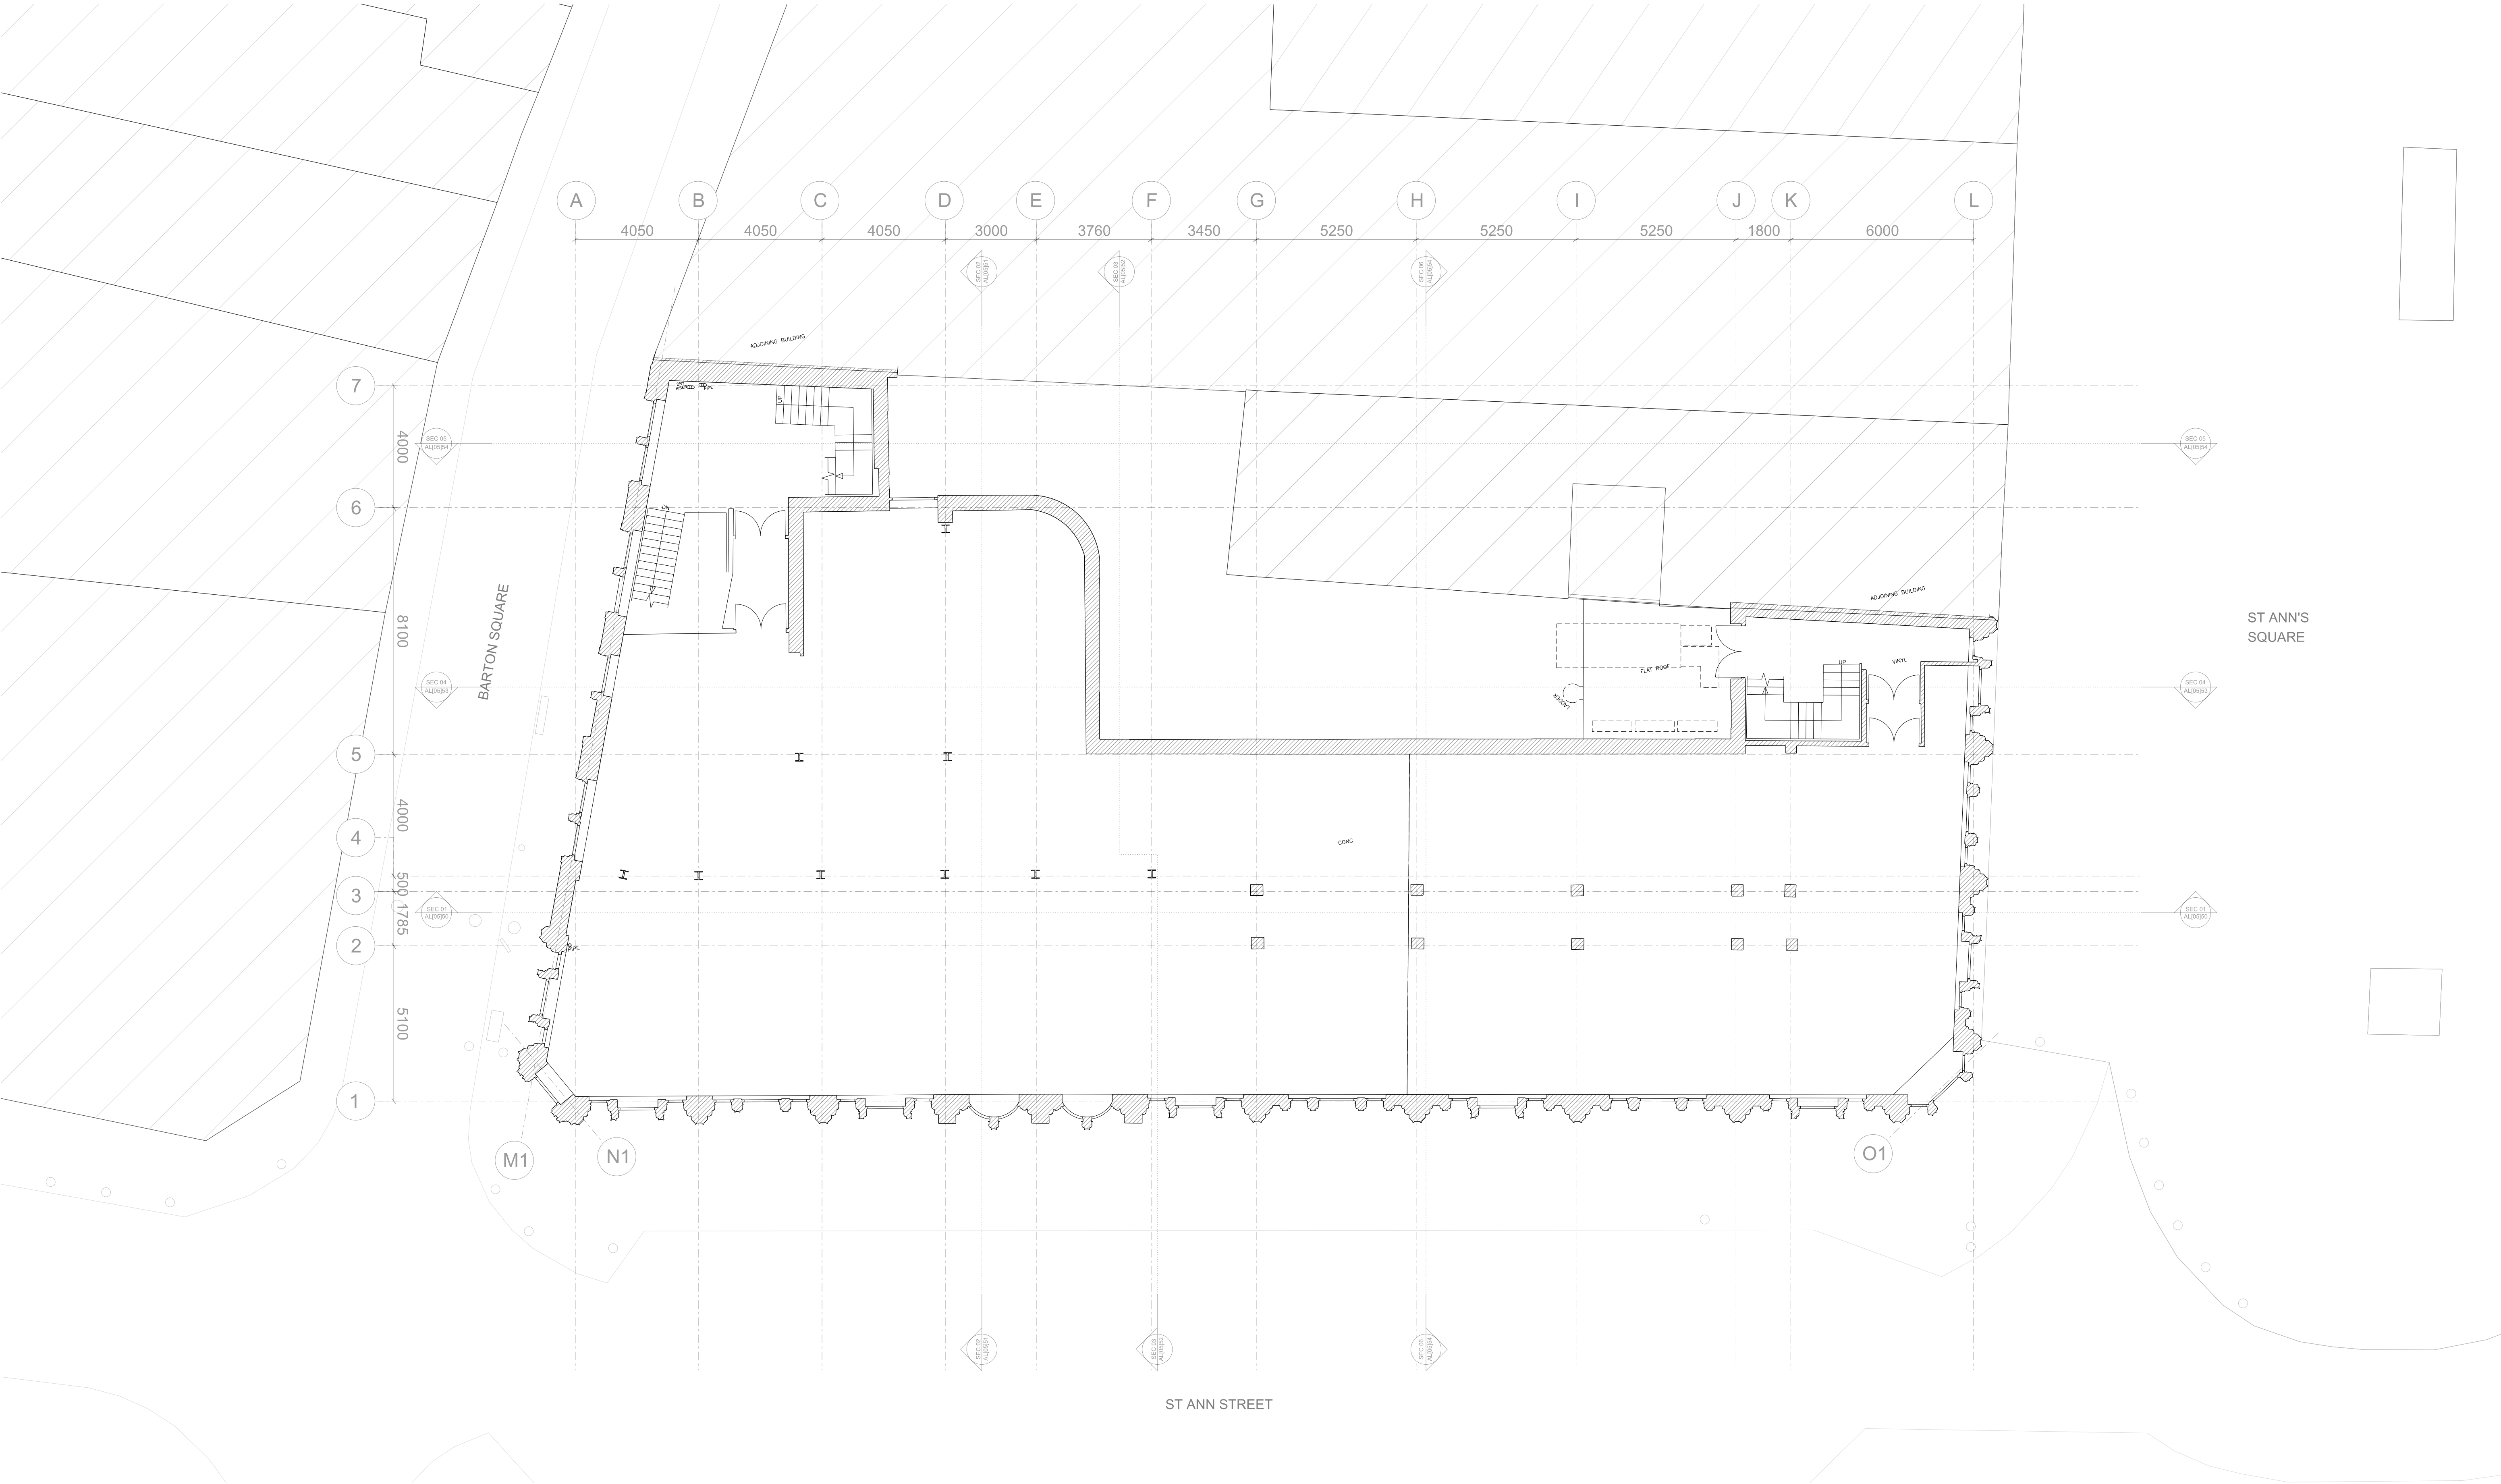

NOTES / REVISION	012345						10	15		JB+CO ARCHITECTS + DESIGNERS Jeffrey Bell Architects 3 Cobourg Street Manchester M1 3GY t +44 [0]161 228 0651 e studio@jeffreymbellarchitects.co.uk				
	PROJECT							SCALE			DATE			
	EQUITABLE BUILDINGS, MANCHESTER							1:100@A1 1:200@A3			NOV 2024			
	CLIENT							JOB No			DWG No		REV	
	PH PROPERTY HOLDINGS							1572			AL[05]013		*	
	TITLE							ISSUE FOR						
	EXISTING PLAN FIRST FLOOR							PLANNING DOCUMENT						