


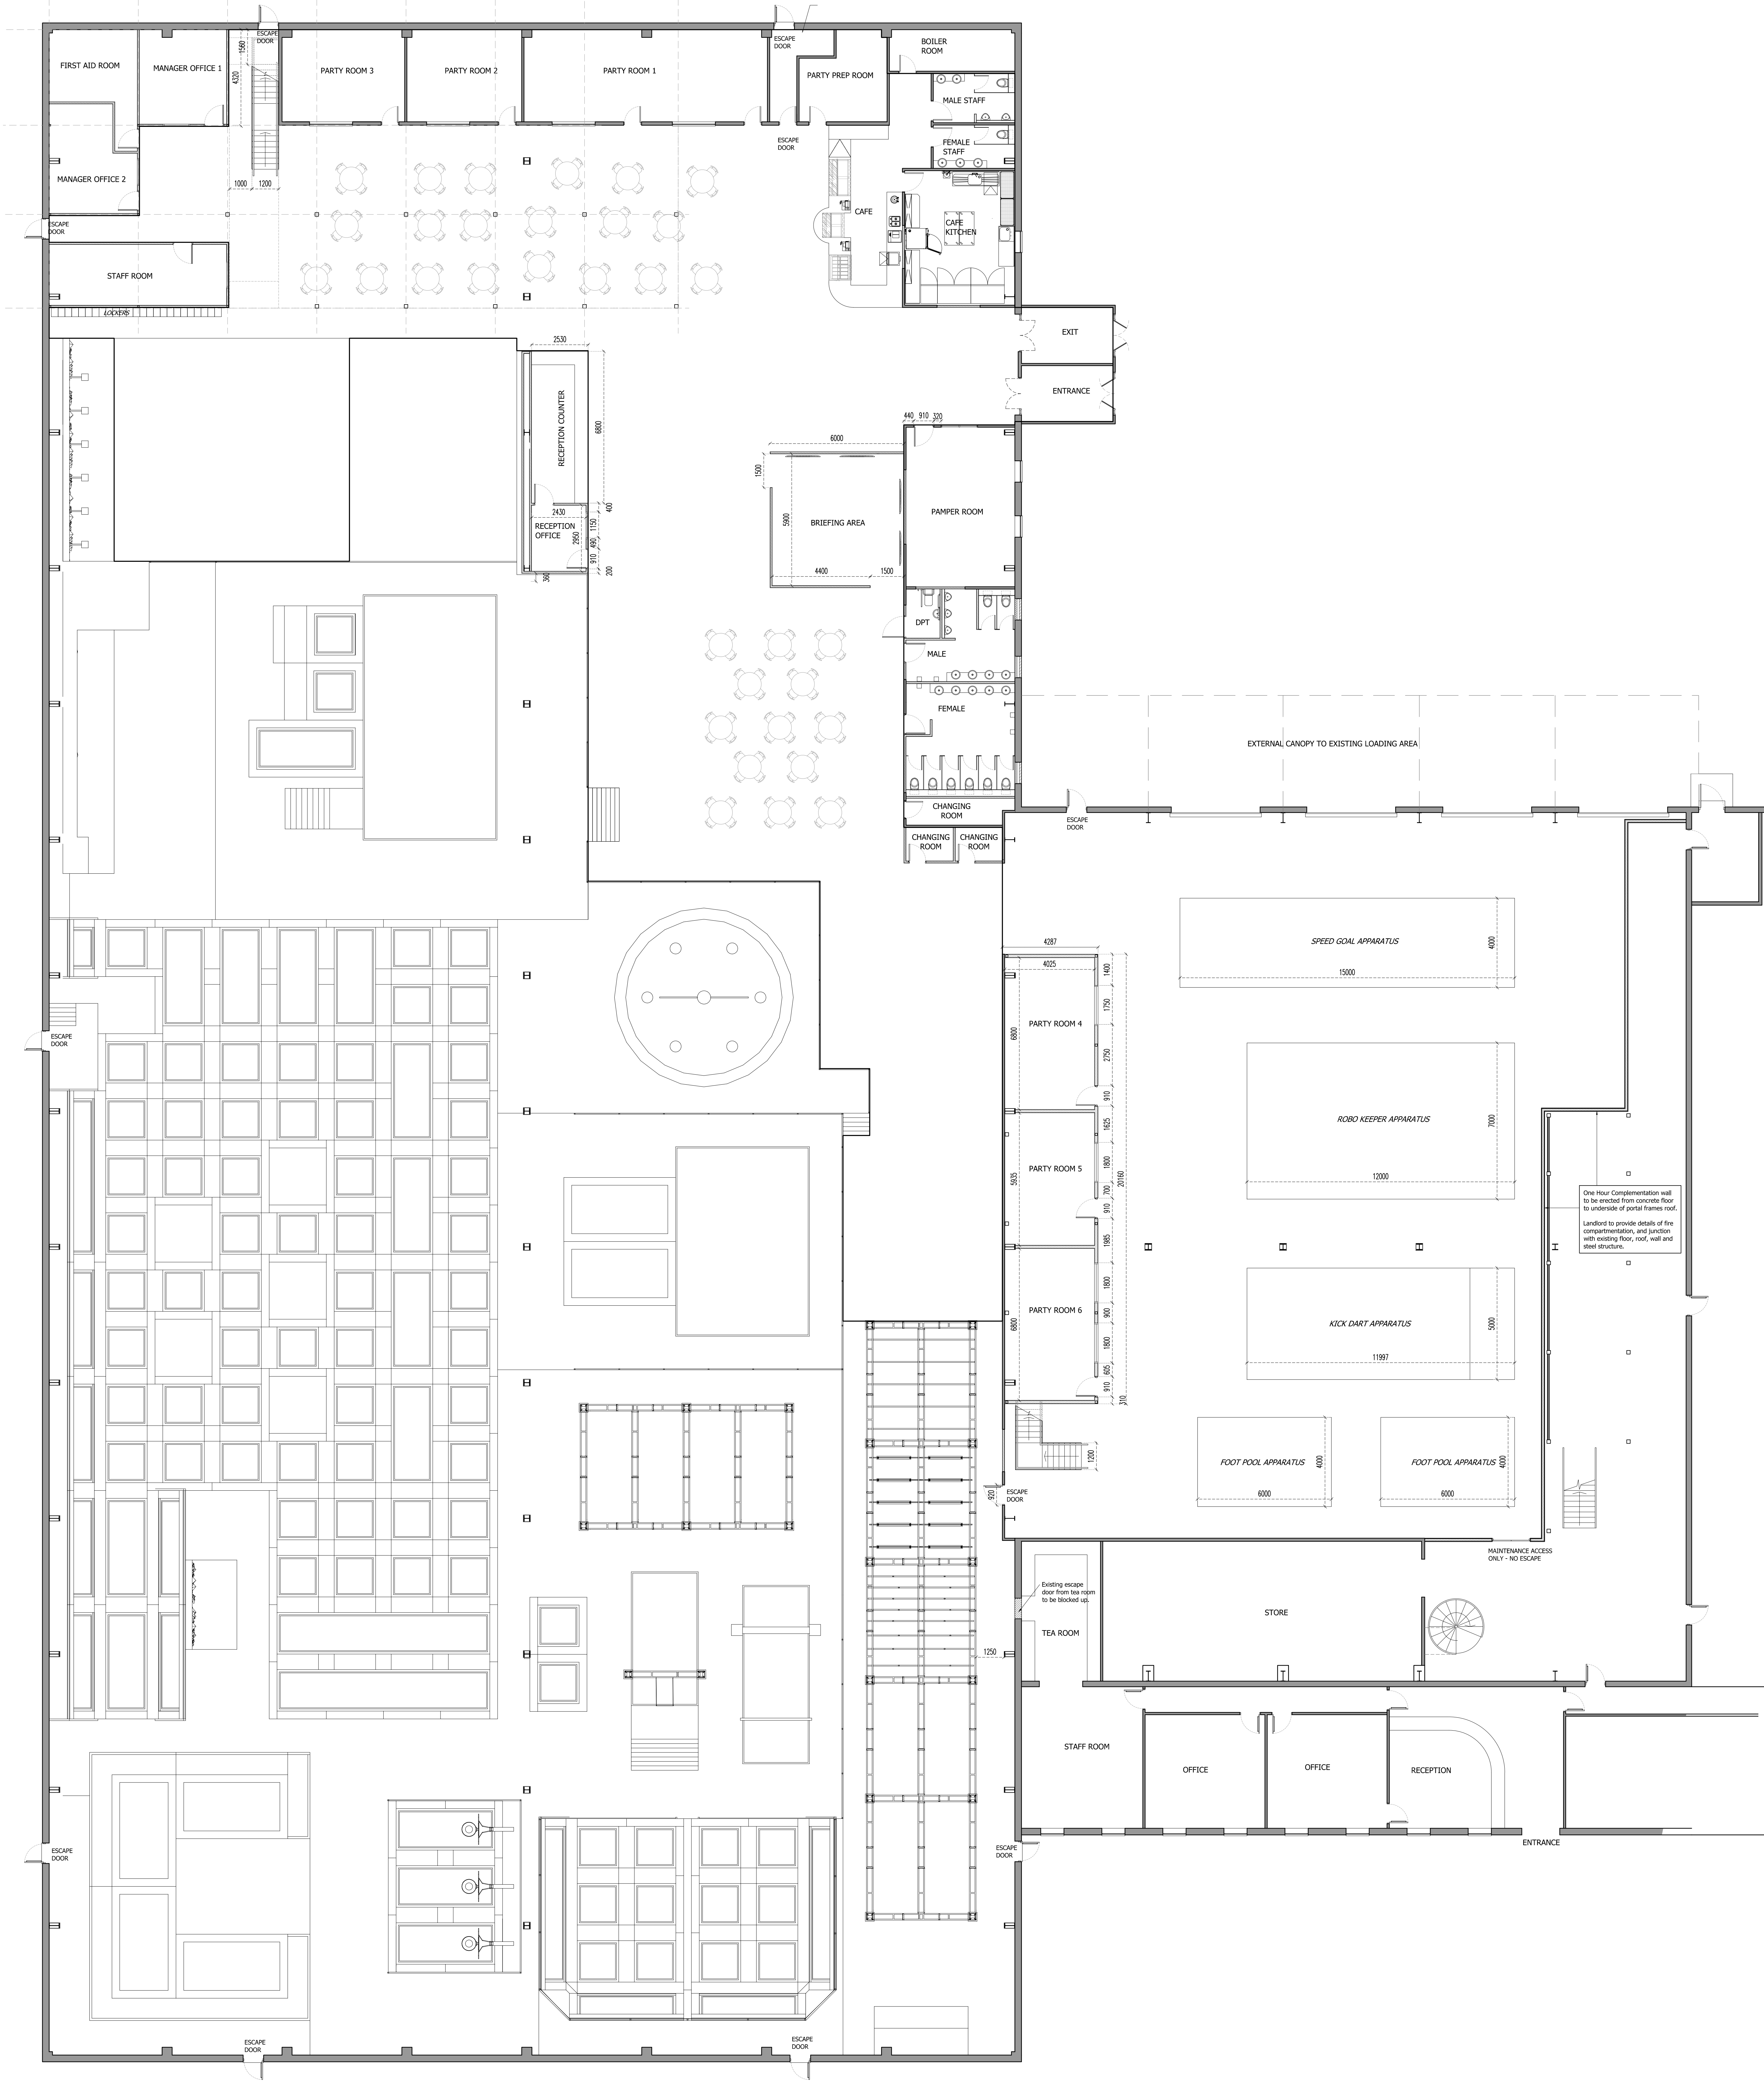

PROPOSED GROUND FLOOR PLAN

|             |                                          |
|-------------|------------------------------------------|
| PROJECT:    | TRAMPOLINE PARK                          |
| ADDRESS:    | 61 GREAT DUCIE STREET                    |
| DRG:        | GENERAL ARRANGEMENT<br>GROUND FLOOR PLAN |
| DRG STATUS: | PLANNING                                 |
| DATE:       | JAN 2020                                 |
| SCALE:      | 1:100                                    |
| SIZE:       | A0                                       |