
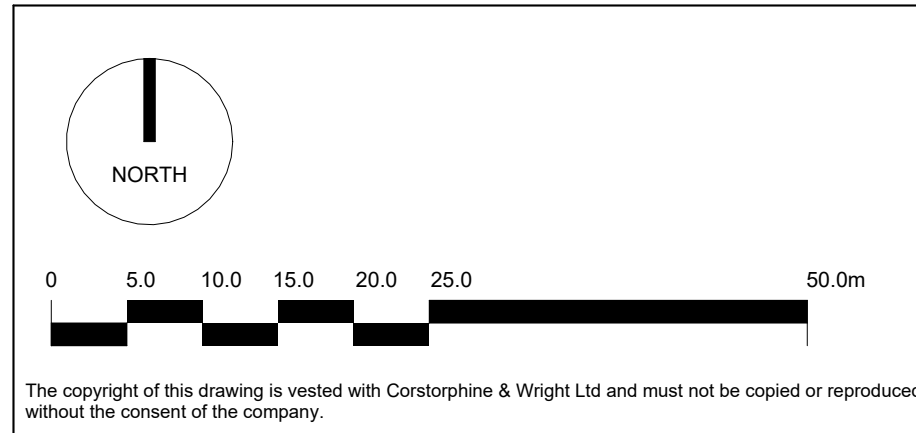


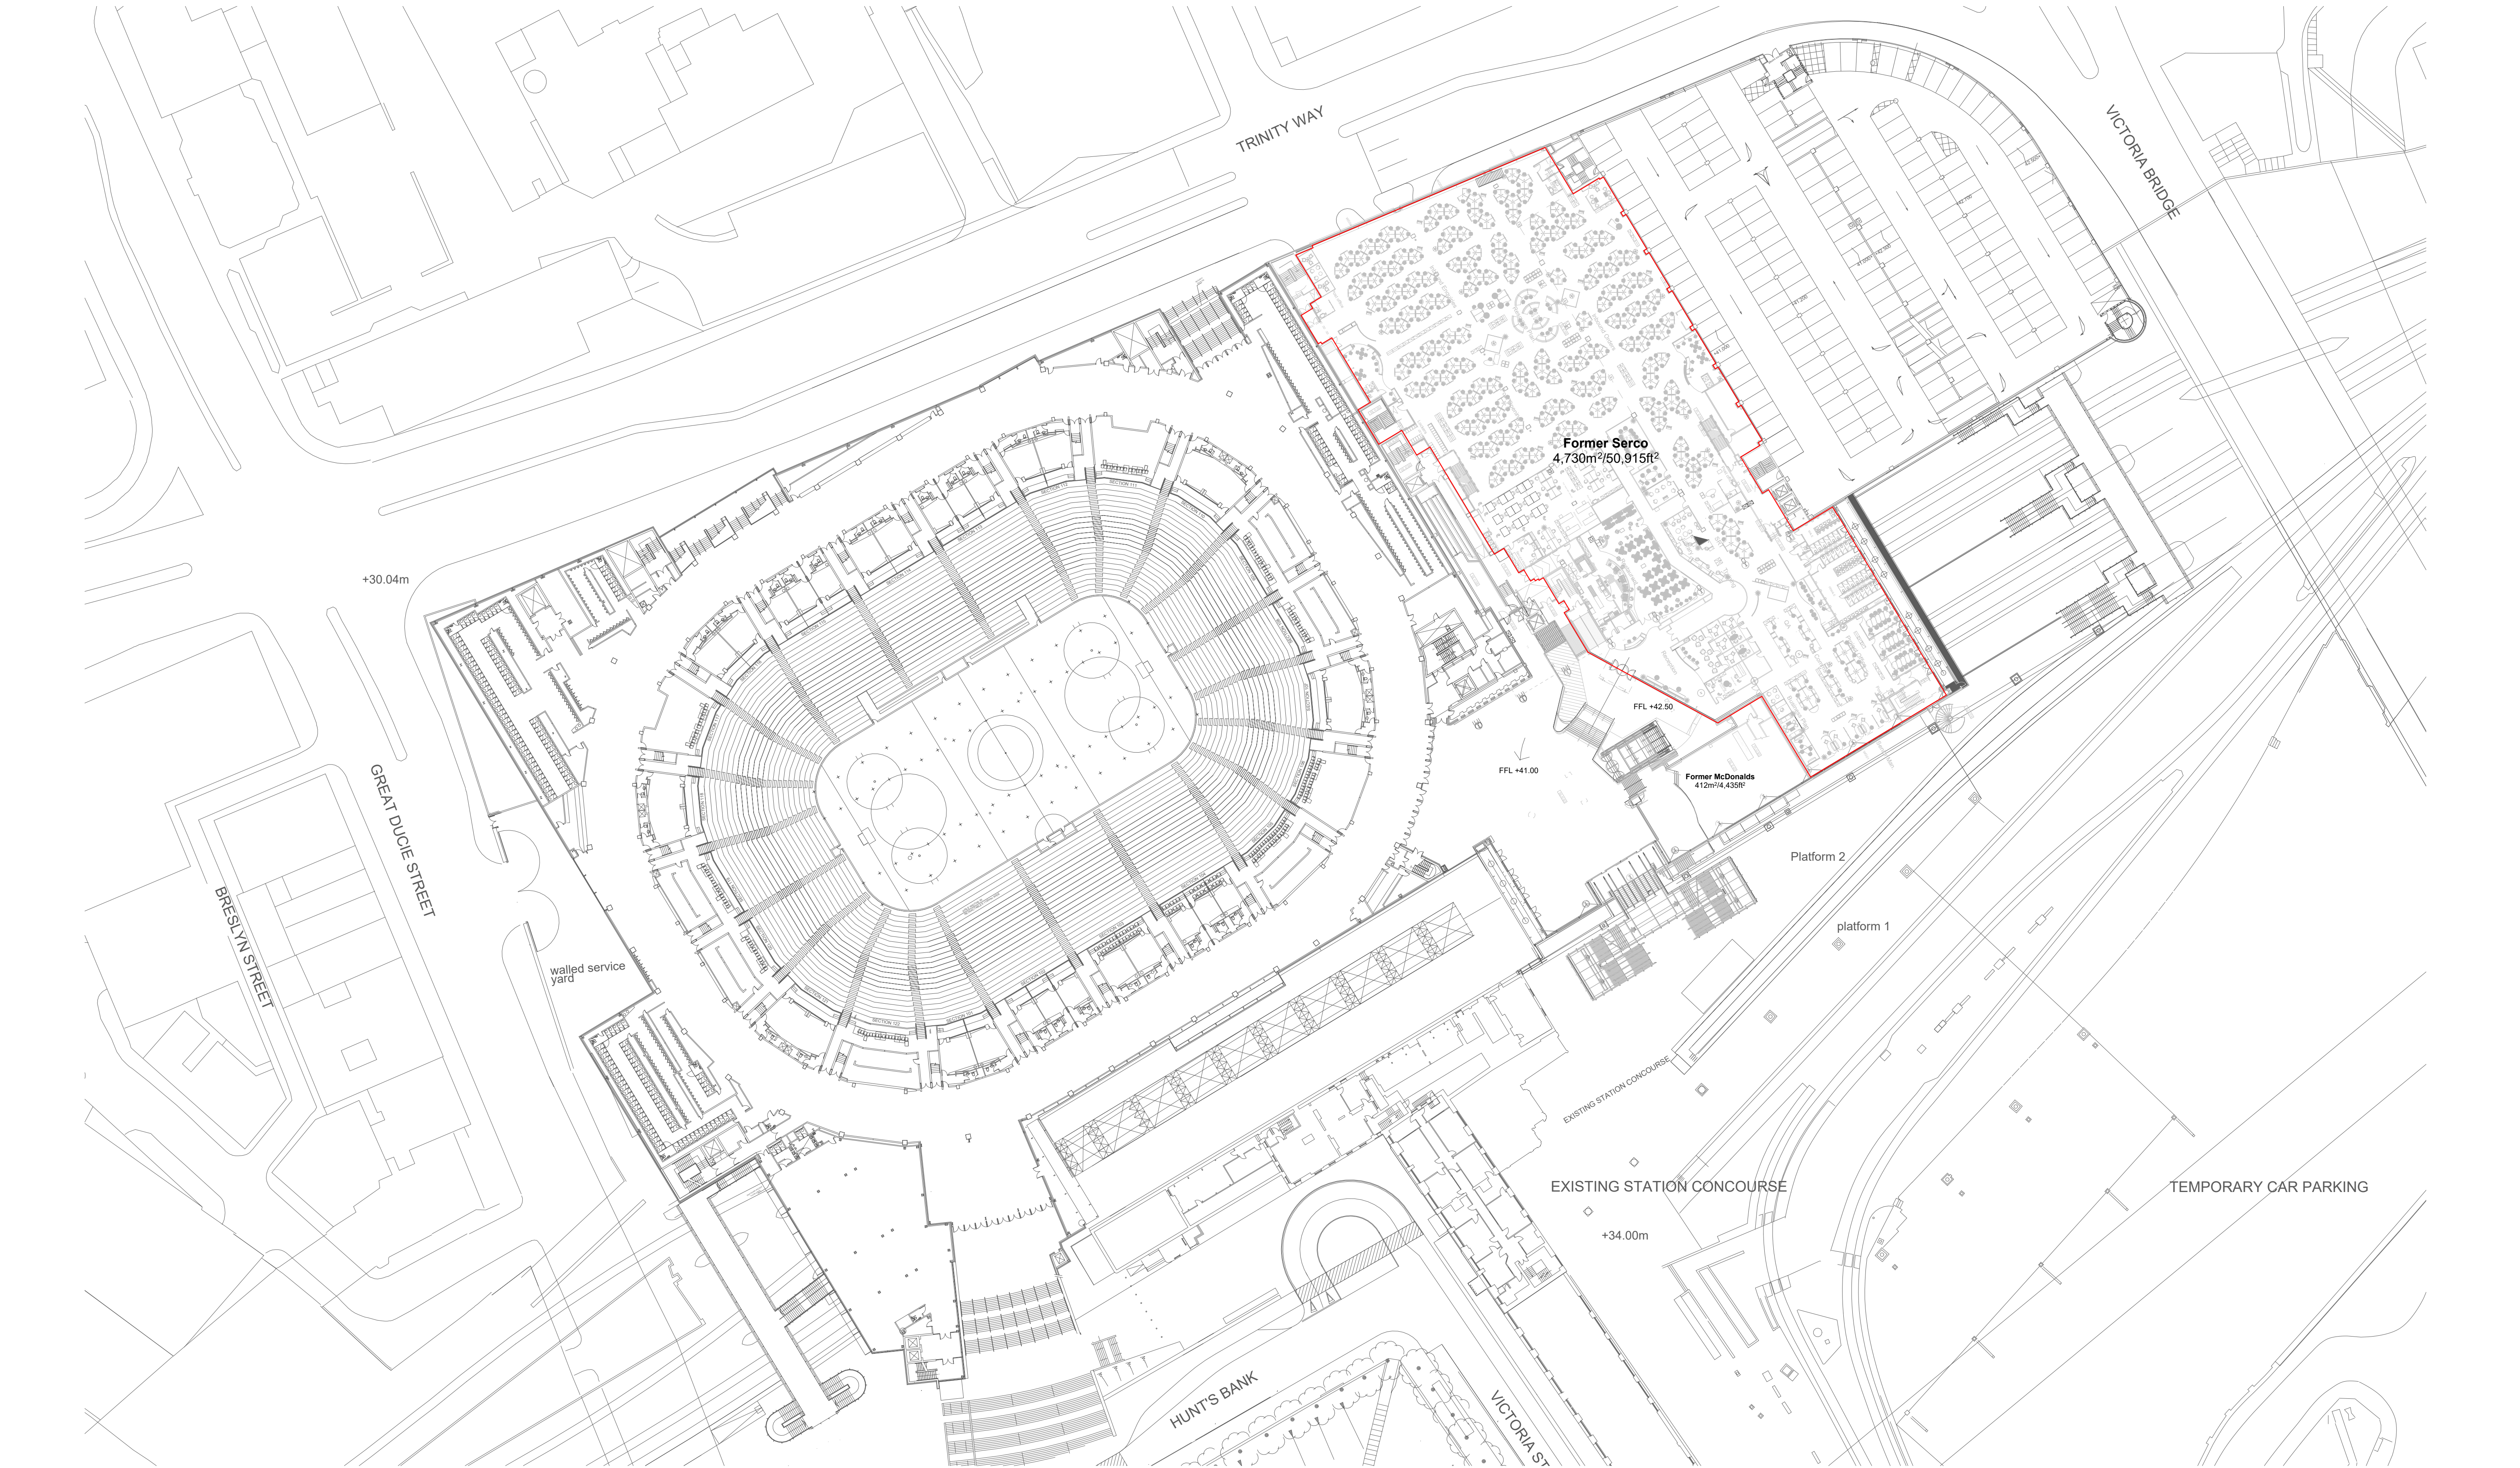

The copyright of this drawing is vested with Corstorphine & Wright Ltd and must not be copied or reproduced without the consent of the company.

00	Issued for Information	10.01.25	AC	JD
Rev.	Description	Date	Drw.	Chk.

NOTE:
Layout information is based on drawing 1050-SK003-Existing Plan-Level 41.00 by Stephenson Bell Architects and Planners dated 15.10.2007

Office layout is based on drawing AUTOCAD 2005 - G-G001-01-A1 by Fulfilment Logistics dated 23 April 2003

Information is subject to survey

— Former Serco
demise boundary

— Former McDonalds
demise

Client:
LONDONMETRIC

Project:
Victoria Exchange

Drawing Title:
First Floor - Demise Plan

Drawing Status:
PRELIMINARY

Corstorphine & Wright

Warwick Studio
Brook Hall, Brook Street, Warwick, CV34 4BL
01926 658 444

corstorphine-wright.com

Drawing No.
23925-7003

Project No.	Drawn	Checked	Size	Scale	Date
23925	AC	JD	A1	1 : 500	10.01.25



Revision
00