


PLAN SHOWING EXTRACT ~ 1ST FLOOR PLANTROOM

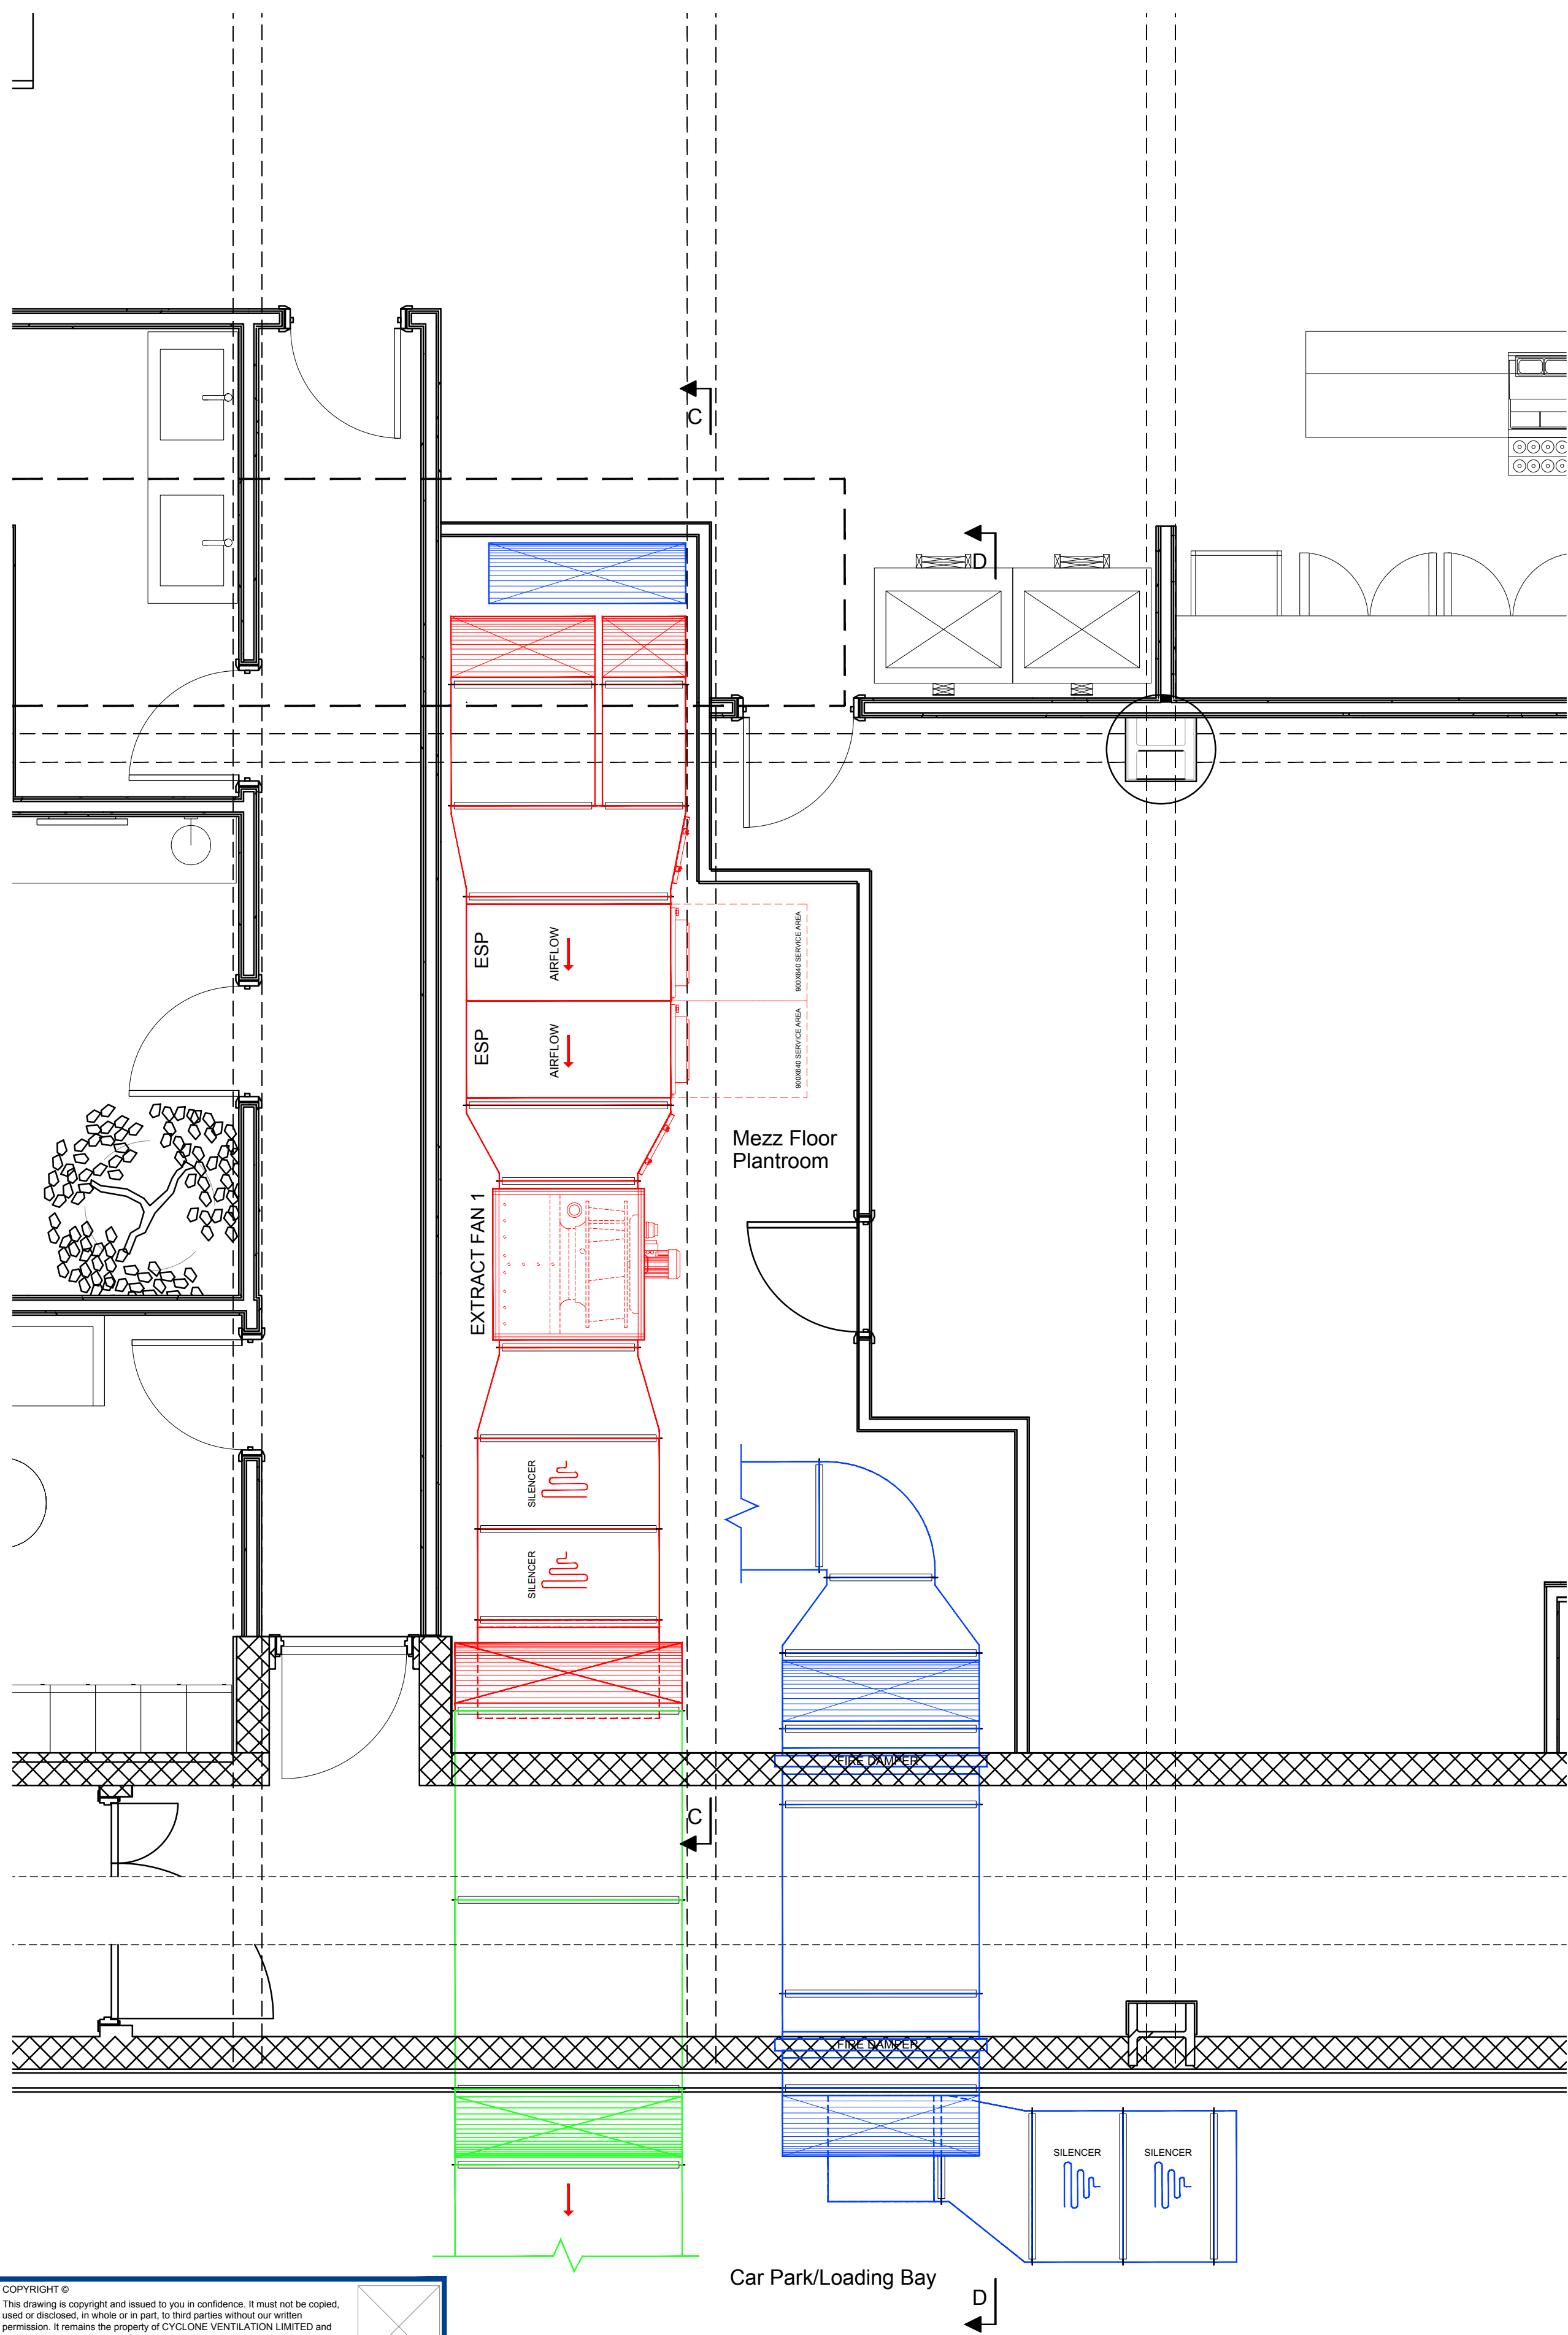


COPYRIGHT ©
This drawing is copyright and issued to you in confidence. It must not be copied, used or disclosed, in whole or in part, to third parties without our written permission. It remains the property of CYCLONE VENTILATION LIMITED and must be returned on request. ©
NOTE: All dimensions are in millimetres unless stated otherwise. If in doubt ask. Do not scale from this drawing.
DRAWING INFORMATION
This CAD drawing is plotted from file: CV24-1285-001
This CAD drawing contains the following 'xref's: CV24-1285-001

LAYER KEY

FIRE RATED DUCTWORK	EXTRACT DUCTWORK	SUPPLY DUCTWORK
---------------------	------------------	-----------------

PLAN SHOWING SUPPLY ~ 1ST FLOOR PLANTROOM

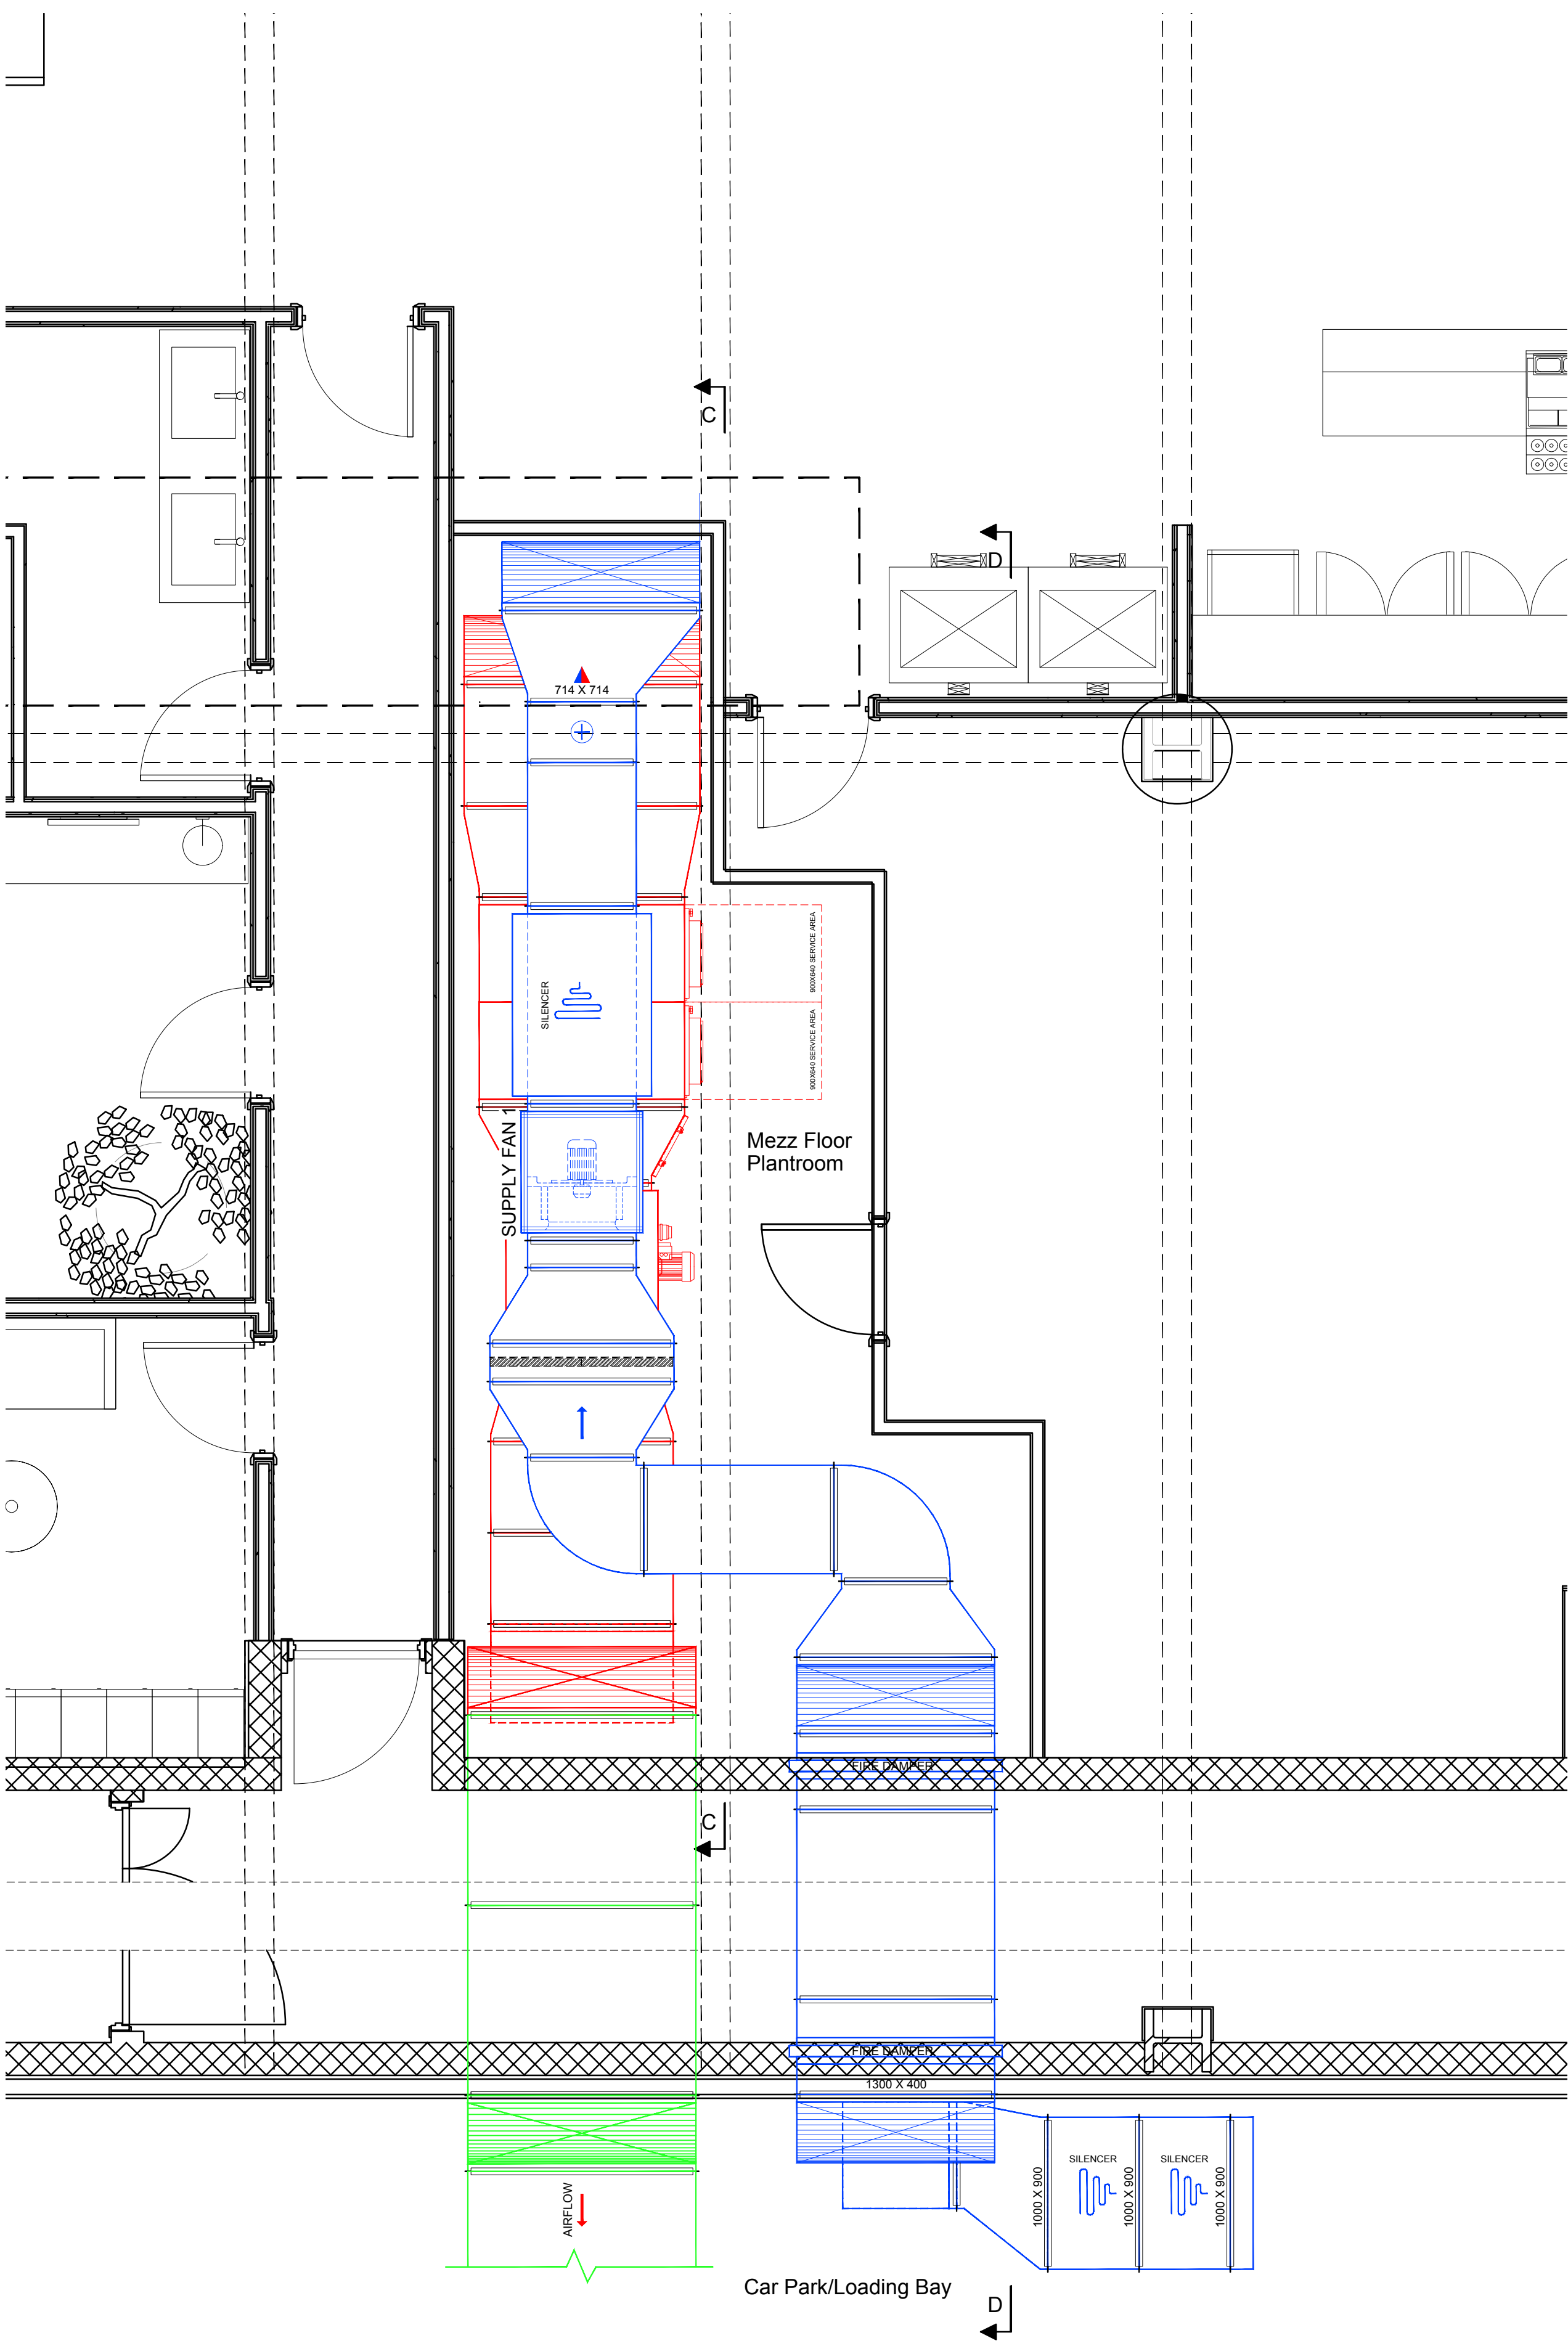

STATUS
PRELIMINARY

DESCRIPTION
NEW KITCHEN VENTILATION SYSTEM

CLIENT
BLUE SUKURA

PROJECT
BLUE SUKURA, MANCHESTER

DRAWING
NEW KITCHEN VENTILATION SYSTEM

SCALE
1:28@A1

DATE
OCT 2024

DRAWN
CJW

CHECKED
RPW

REV.
002

Original sheet size A1