
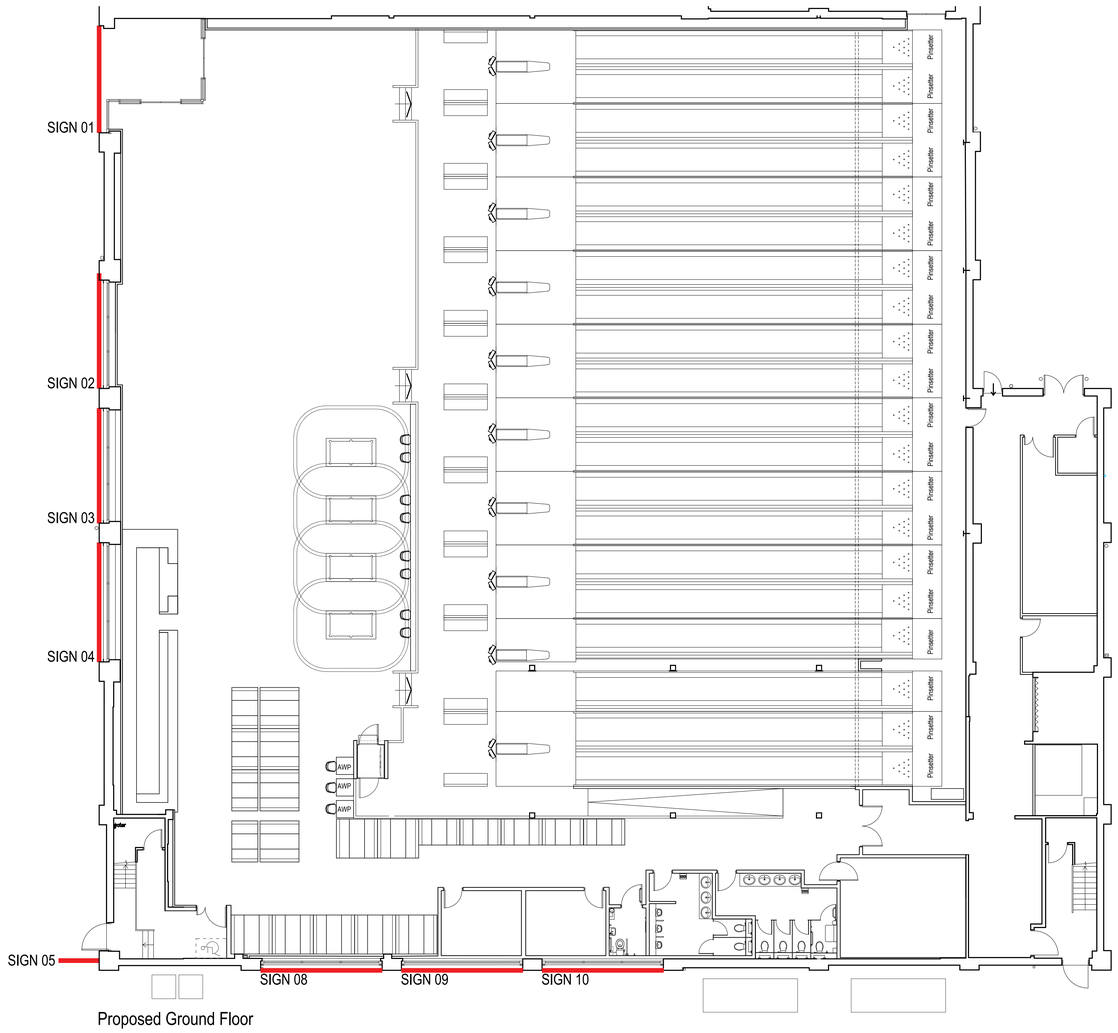


Proposed Ground Floor
Scale 1:100@A0
Subject to LA Approval

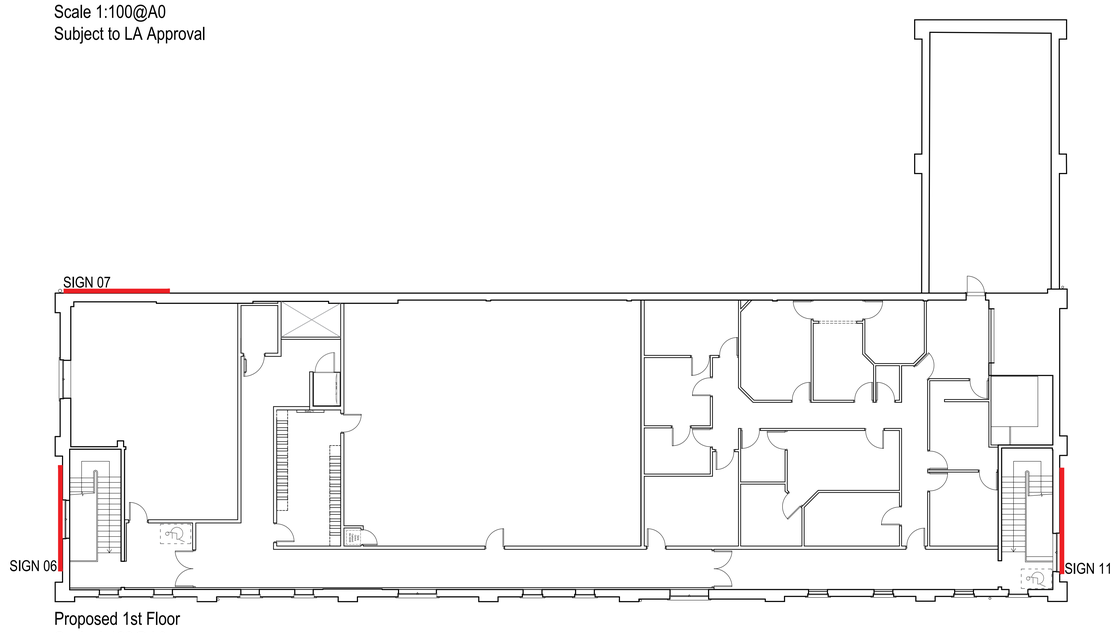

Proposed 1st Floor
Scale 1:100@A0
Subject to LA Approval

REVISION	DATE

bignell shacklady ewing
Architects Interior Designers
95 Spencer Street, Birmingham, B18 6DA
0121 523 1121 | www.bignellshackladyewing.com

Client
Tenpin Limited

Job
Harpurhey

Drawing Title
Signage Location Plan

Scale
1:100 @A0

Date
January 2024

Drawn By
MIW

Job Number
2024-2043

Drawing Number.
2043-205

Status
Preliminary

Bignell Shacklady Ewing shall have no liability whatsoever in respect of any claim, loss, liability or other cost arising directly or indirectly out of, or in connection with, any aspect of the fire safety or fire performance of a building, including combustibility, fire protection, fire resistance of any external cladding or roofing system or internal fire protection.

Copyright is reserved by them and the drawing is issued on the condition that it is not copied, reproduced, retained or rented without the written consent in writing of Bignell Shacklady and Ewing Ltd. Figured dimensions to take preference over those scaled. All dimensions to be checked on site before commencement of any work or shop drawings. This drawing is to be read in conjunction with the specification when existing.

RIBA Chartered Practice