


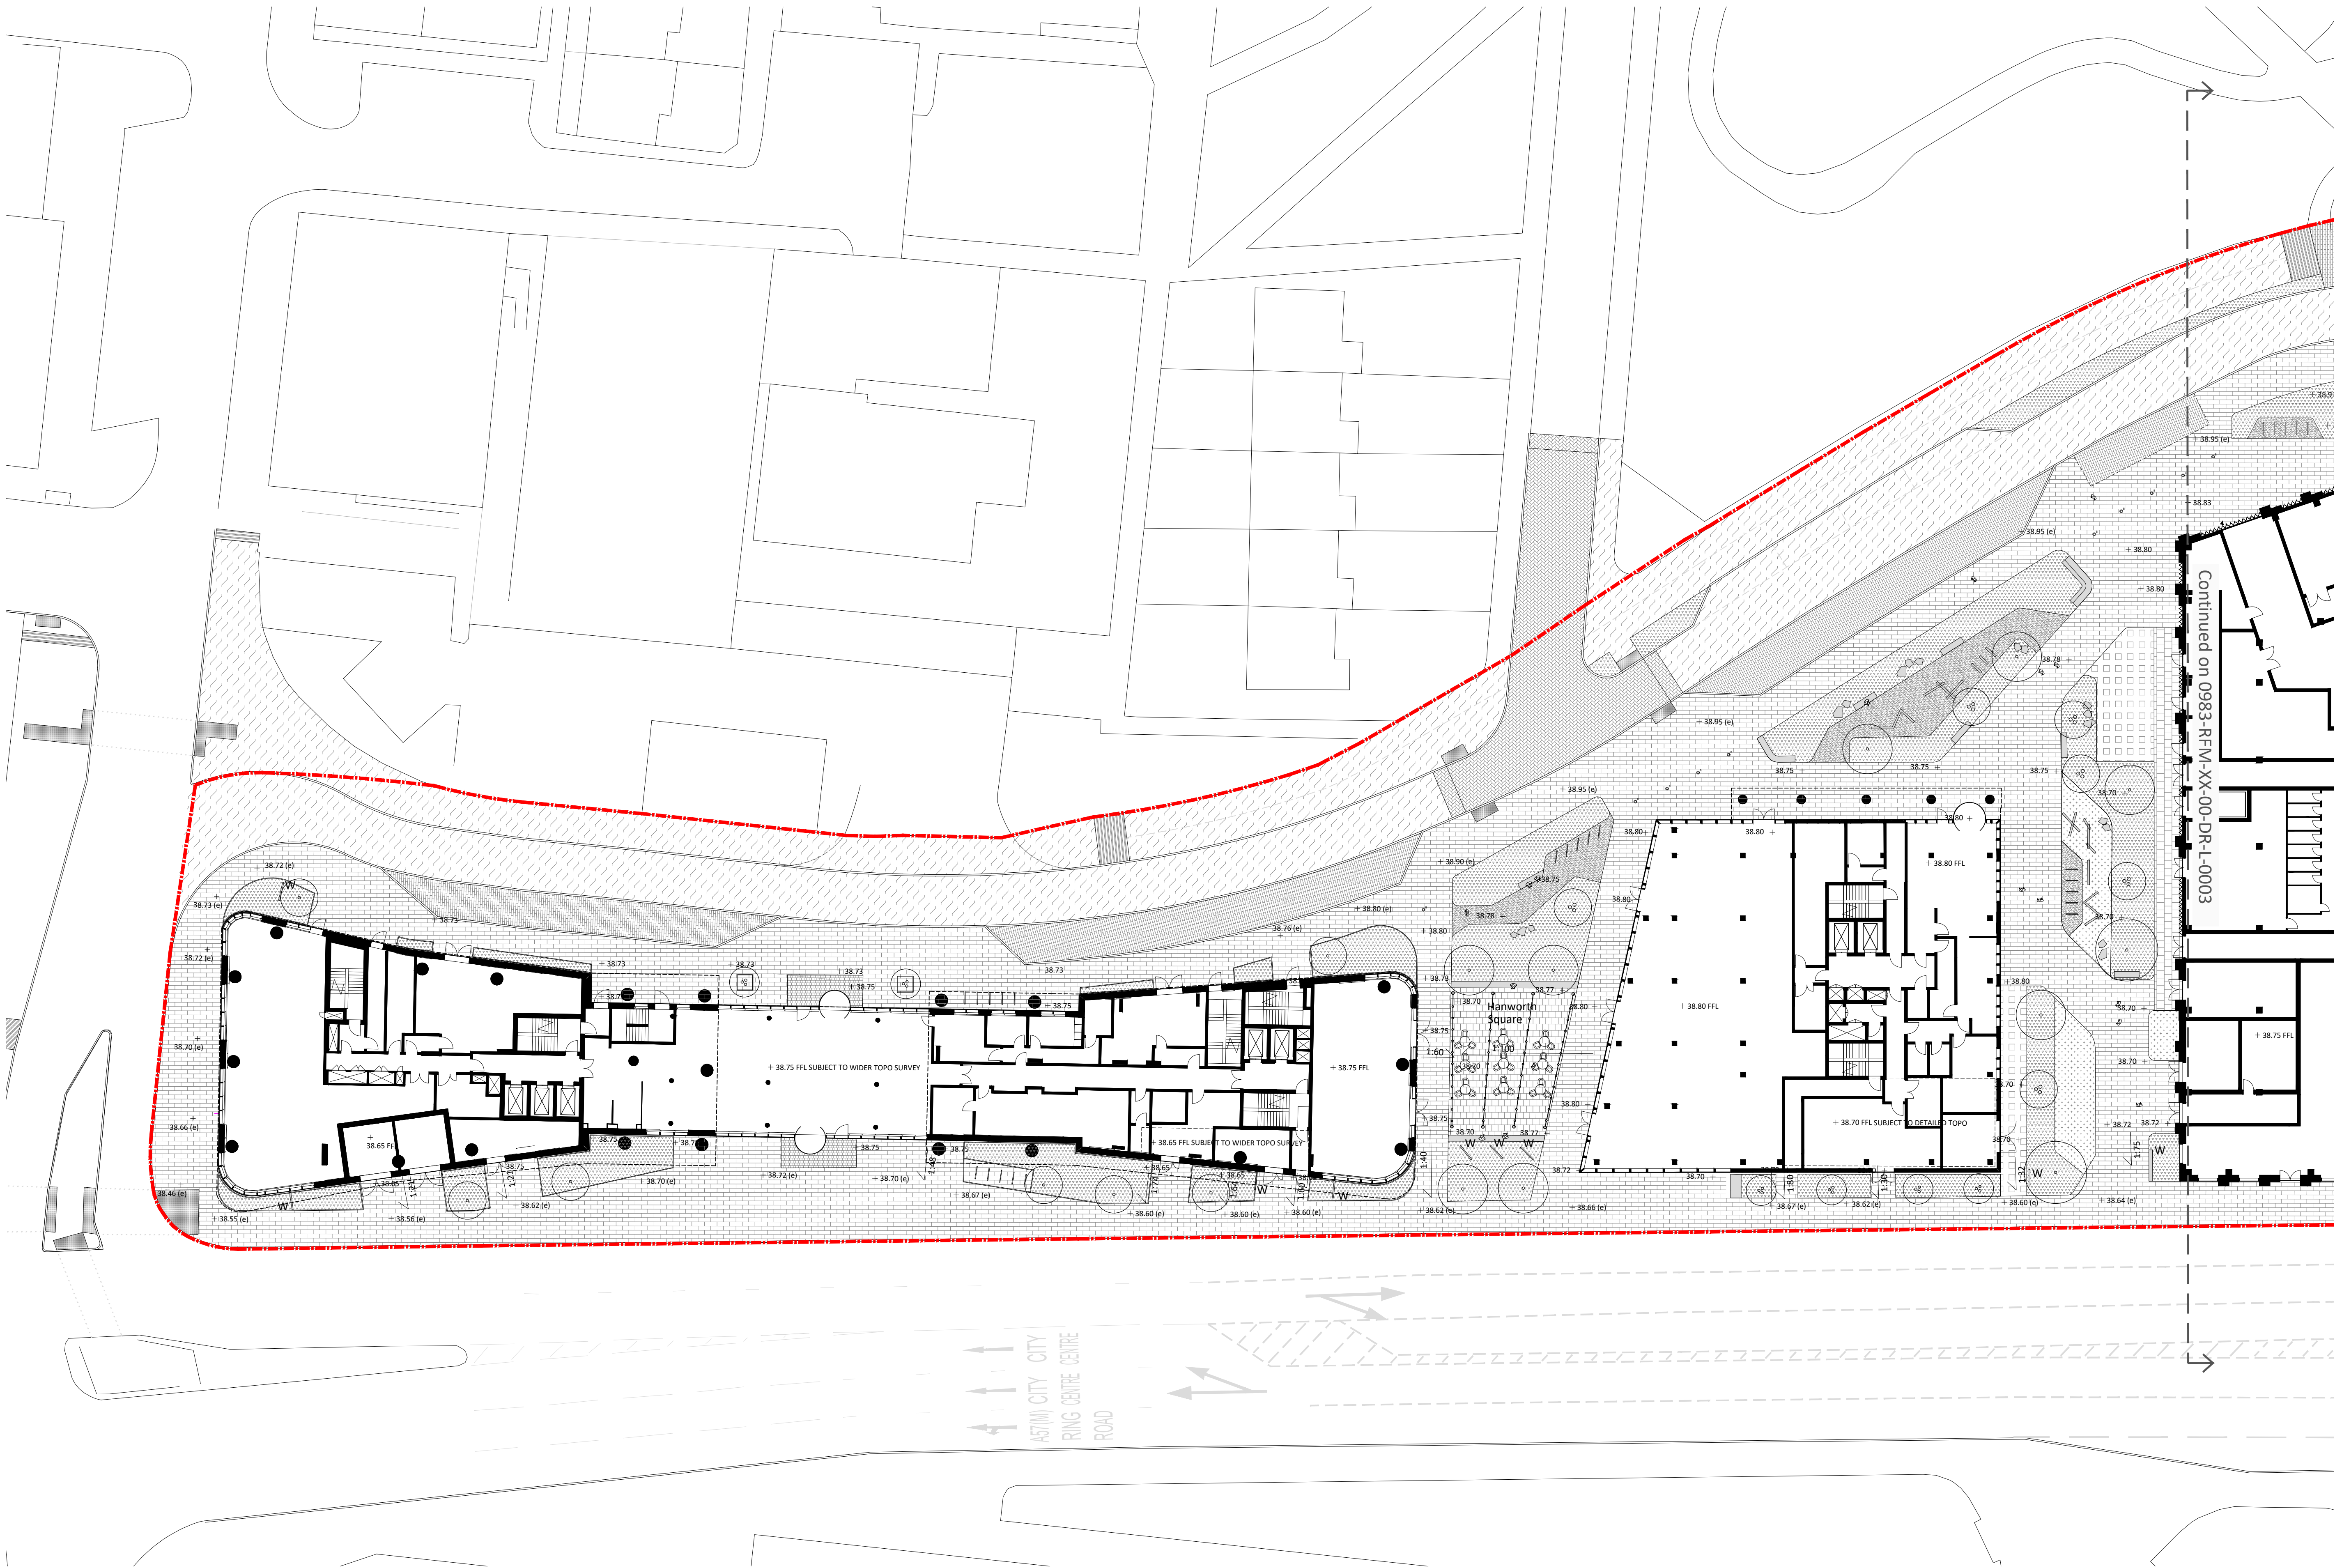

- Key
- Planning boundary
 - Block Paving Type 1
 - Block Paving Type 2
 - Block Paving Type 3
 - Resin Bound Gravel
 - Re-inforced grass grid to service areas
 - Timber Boardwalks
 - Concrete surfacing to service areas
 - Tactile corduroy paving
 - Tactile blister paving
 - Hazard cycleway warning paving
 - HRA
 - Block paving type 4
 - Proposed herbaceous and shrub planting
 - Proposed species rich lawn
 - Step units
 - Timber platform seating
 - Cycle stands
 - Indicative loose furniture
 - Natural play features
 - Fixed timber bench
 - Bollard
 - Wind baffle
 - Existing tree retained
 - Proposed tree in soft
 - Proposed multistem tree in soft
 - +38.60(e) Existing level
 - +38.75 Proposed level



Notes

- All dimensions in mm, unless otherwise stated.
- Scaling from drawing if printed incorrectly may lead to errors.
- All information outside red line boundary shown for contextual purpose only.
- All hatch patterns are indicative only unless stated otherwise.
- This drawing is to be read in conjunction with the remaining re-form landscape architecture documentation AND all relevant documentation from the design team

- Levels information on this drawing illustrates the design intent. The contractor is to check and verify all levels and dimensions against site survey information.
- Any discrepancies in the design information are to be brought to the attention of re-form landscape architecture, in writing, prior to commencement of construction works.
- All proprietary products shall be installed in strict accordance with manufacturers written instructions.
- Refer to other consultants' drawings and specifications for the following design information:
 - Foundation details

- Base course and/or sub bases design & specification
- Waterproofing of any element
- Levels & Drainage design and infrastructure
- Lighting and ducting
- Existing & proposed utilities

Scale

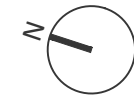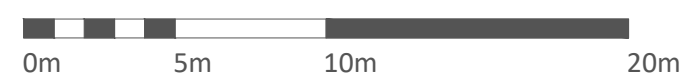

30.10.24	Design updates to capture changes to Building 61
Date	Description of revision

NSH	MS	DL	P05
Drawn	Checked	Approved	Revision

Paper size
A1

Drawing status
FOR INFORMATION

Drawing number
0983-RFM-XX-00-DR-L-0002
© re-form landscape architecture limited

Scale
1:250

S2

Revision
P05

Project
UPPER BROOK STREET, MANCHESTER
RF23-983

Client
Alliance UBS Limited

Document title
LANDSCAPE GENERAL ARRANGEMENT
SHEET 1 OF 2

re-form
landscape architecture

W: re-formlandscape.com
E: info@re-formlandscape.com
T: Edinburgh +44 (0)131 354 1876
Leeds +44 (0)113 245 4695
Manchester +44 (0)161 397 4953