



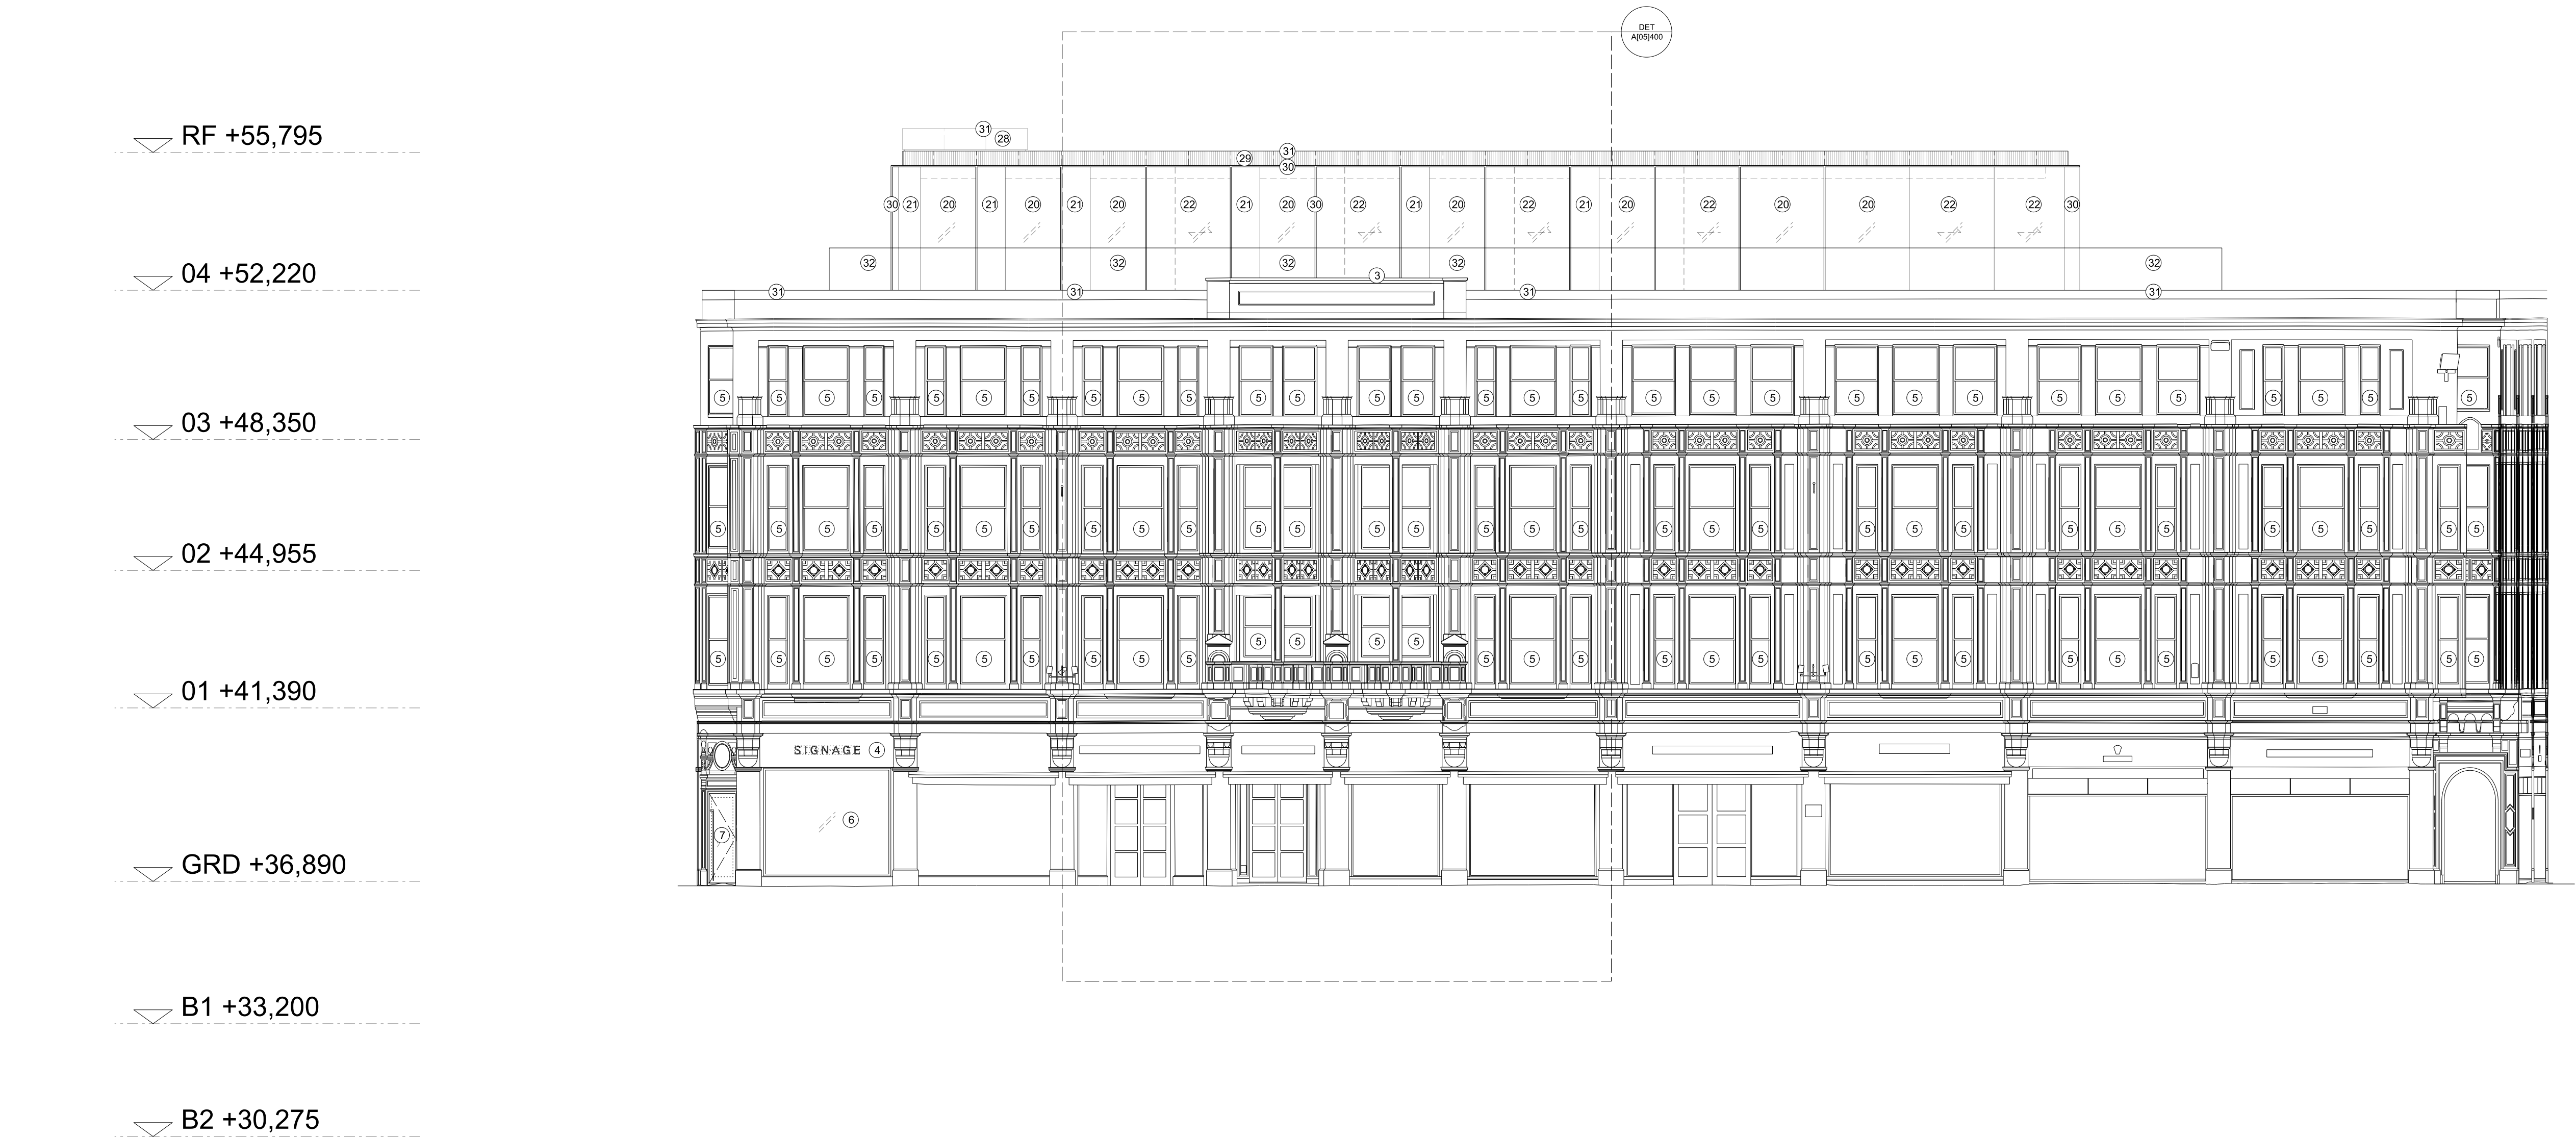

MATERIALS KEY		
1. Existing wrought iron gate to be refurbished	20. Alu. window system - Anodised Bronze	Intake/Extract Vent - Location TBC Hinged Opening (Window/Door) AOV - Subject to CFD Analysis Sliding Door
2. Existing opening to be infilled with brick to match existing	21. Alu. window system back-painted - Anodised Bronze	
3. Existing masonry coping to be reinstated/made good	22. Alu. window system sliding door - Anodised Bronze	
4. Masonry cladding to match existing	23. Alu. window system hinged door - Anodised Bronze	
5. Timber sash window - Painted Colour TBC	24. Alu. window system louvre panel - Anodised Bronze	
6. Alu. shopfront glazing - PPC Bronze	25. Alu. hinged door - Anodised Bronze	
7. Alu. shopfront glazed door - PPC Bronze	26. Alu. AOV - Anodised Bronze	
8. Alu. window system - PPC Grey	27. Alu. louvre door - Anodised Bronze	
9. Alu. window system back-painted - PPC Grey	28. Alu. cladding panel - Anodised Bronze	
10. Alu. window system louvre - PPC Grey	29. Alu. cladding panel textured - Anodised Bronze	
11. Metal panel - Galvanized	30. Alu. extrusion - Anodised Bronze	
12. Louvred panel - Galvanized	31. Alu. coping/parapet - Anodised Bronze	
13. Louvred door - Galvanized	32. Glass balustrade	
14. Metal coping/parapet - Galvanized	33. Stone paving	
15. Maintenance balustrade	34. Gravel	
16. Roof membrane		

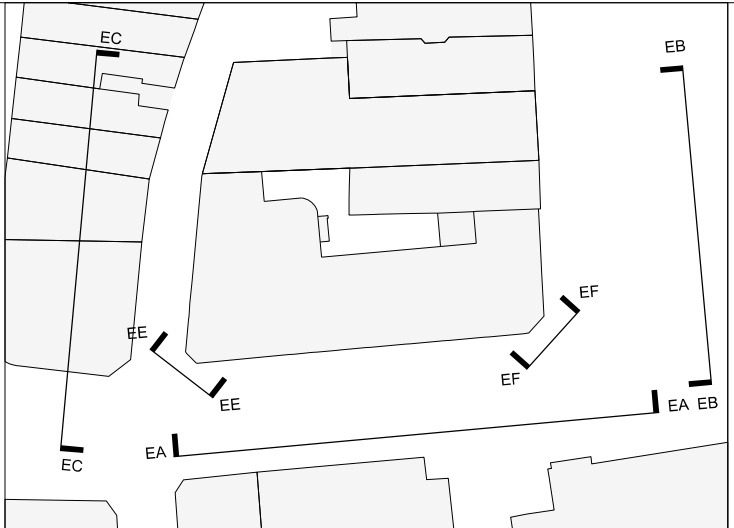

NOTES / REVISION	
REV A - 16/12/2024	CORE LAYOUT, CIRCULATION, APARTMENT QUANTITIES AND TYPES UPDATED
1	
2	
0	1	2	3	4	5	10	15	
PROJECT EQUITABLE BUILDINGS, MANCHESTER						SCALE 1:100@A1 1:200@A3	DATE NOV 2024	
CLIENT PH PROPERTY HOLDINGS						JOB No 1572	DWG No AL[05]260	REV A
TITLE PROPOSED ELEVATION A (SOUTH)						ISSUE FOR PLANNING DOCUMENT		

JB+CO

ARCHITECTS
+ DESIGNERS

Jeffrey Bell Architects
3 Cobourg Street
Manchester
M1 3GY

t +44 [0]161 228 0651
e studio@jeffreymbellarchitects.co.uk