


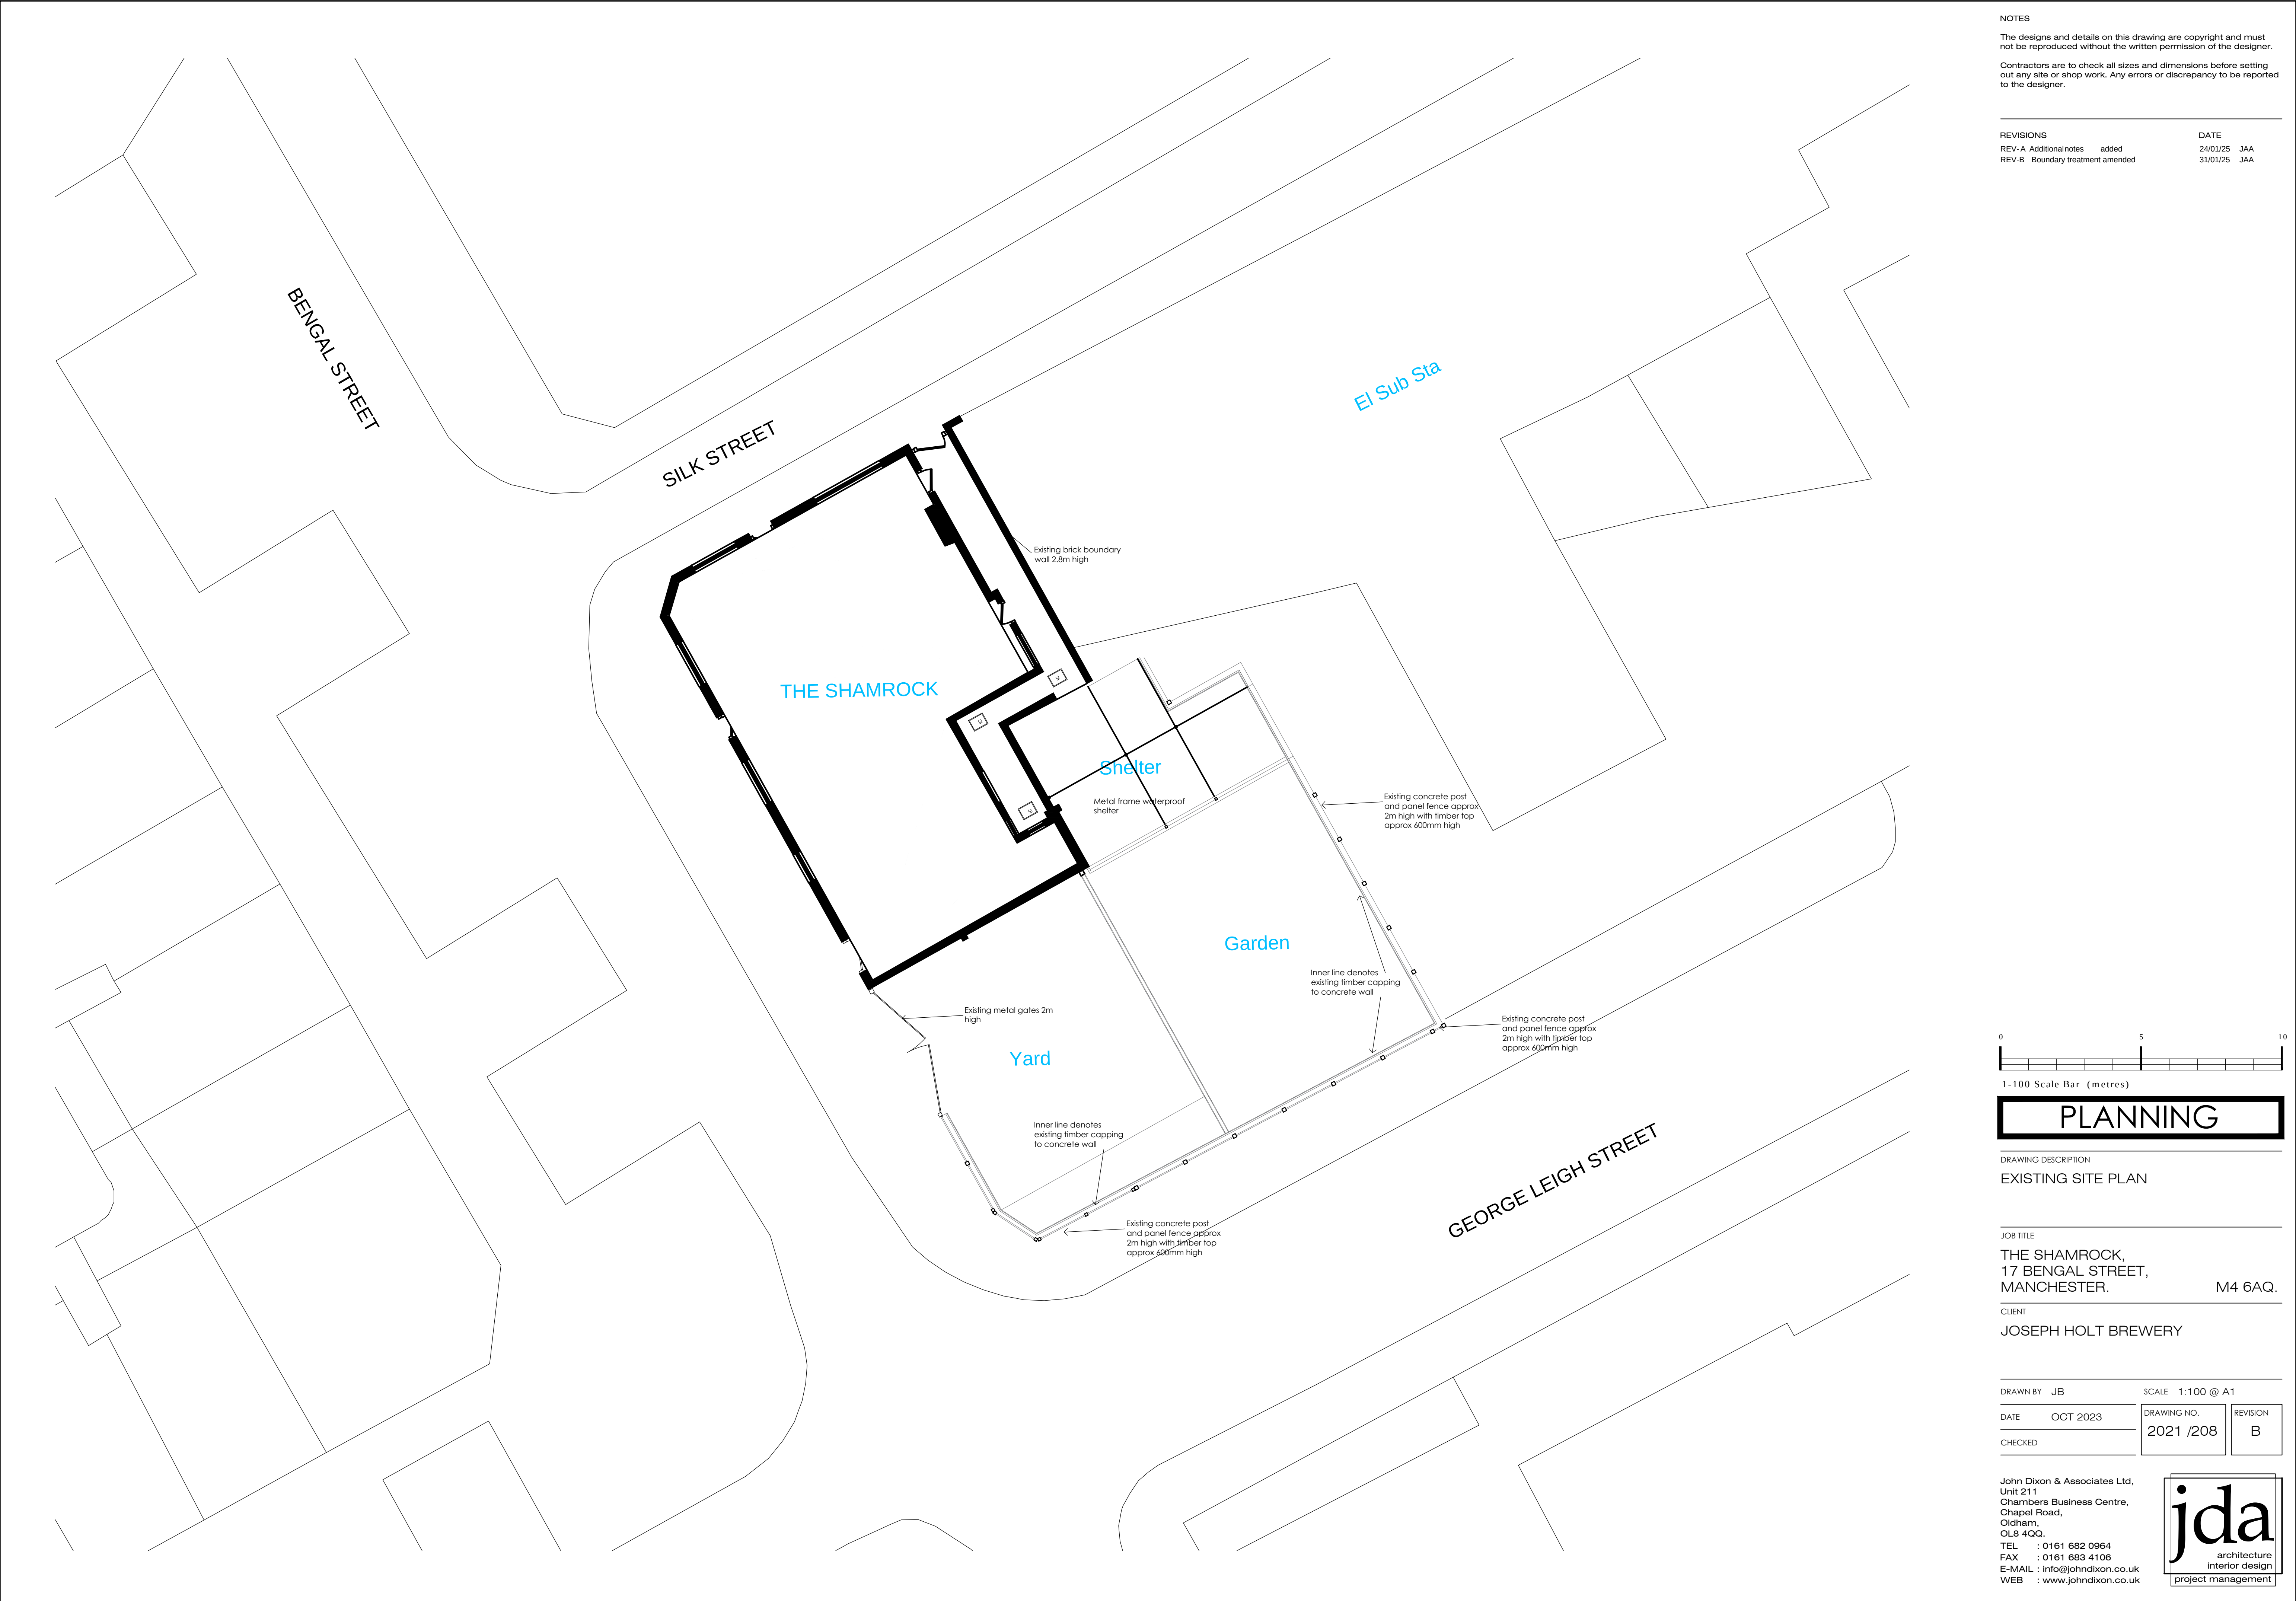

NOTES

The designs and details on this drawing are copyright and must not be reproduced without the written permission of the designer.

Contractors are to check all sizes and dimensions before setting out any site or shop work. Any errors or discrepancy to be reported to the designer.

REVISIONS

REV-A Additional notes added
REV-B Boundary treatment amended

DATE

24/01/25 JAA
31/01/25 JAA