
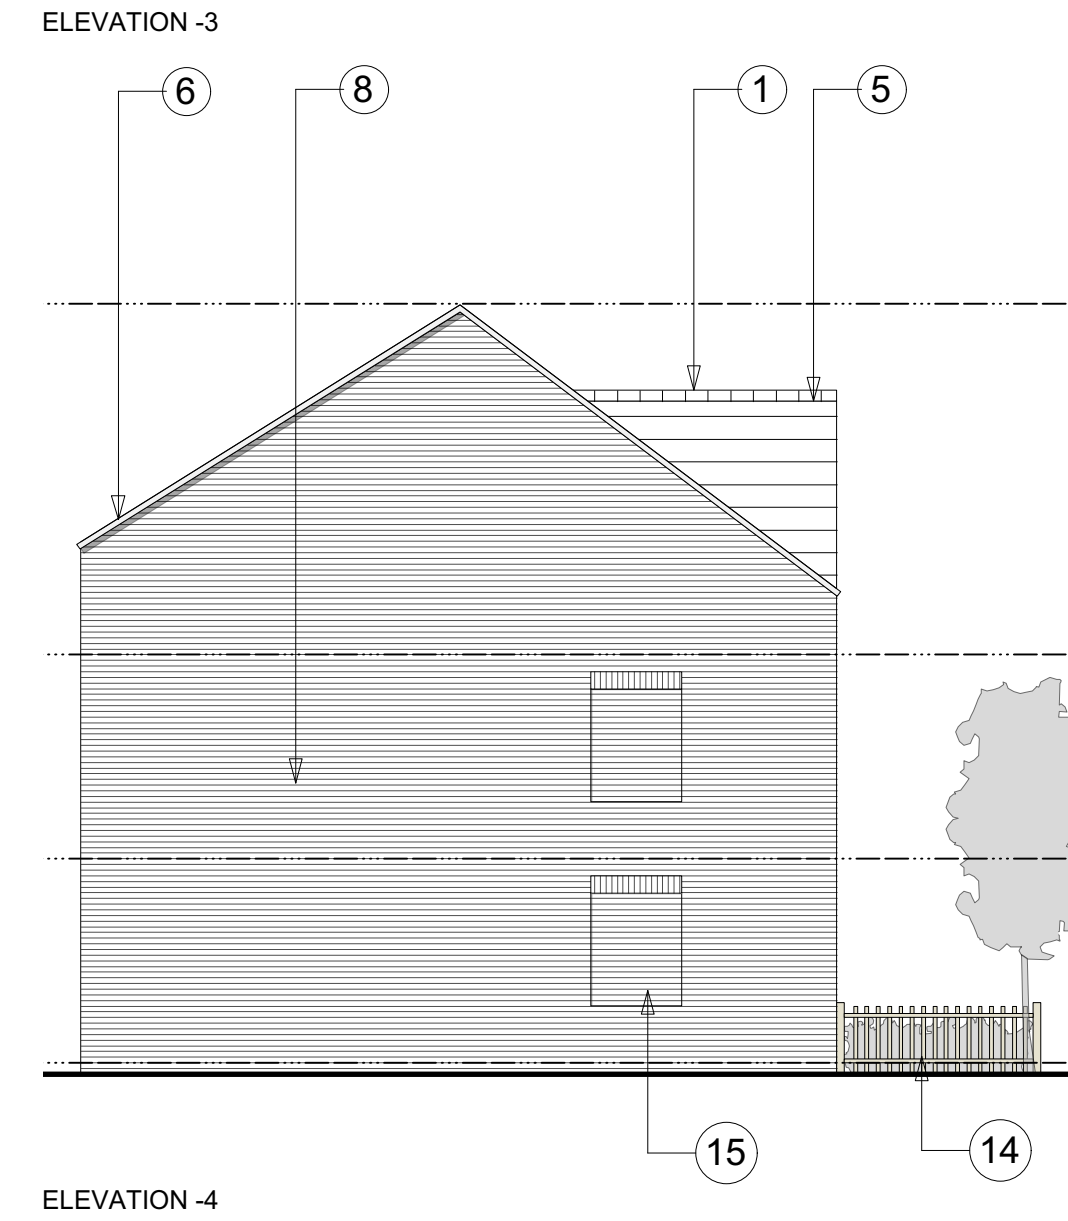
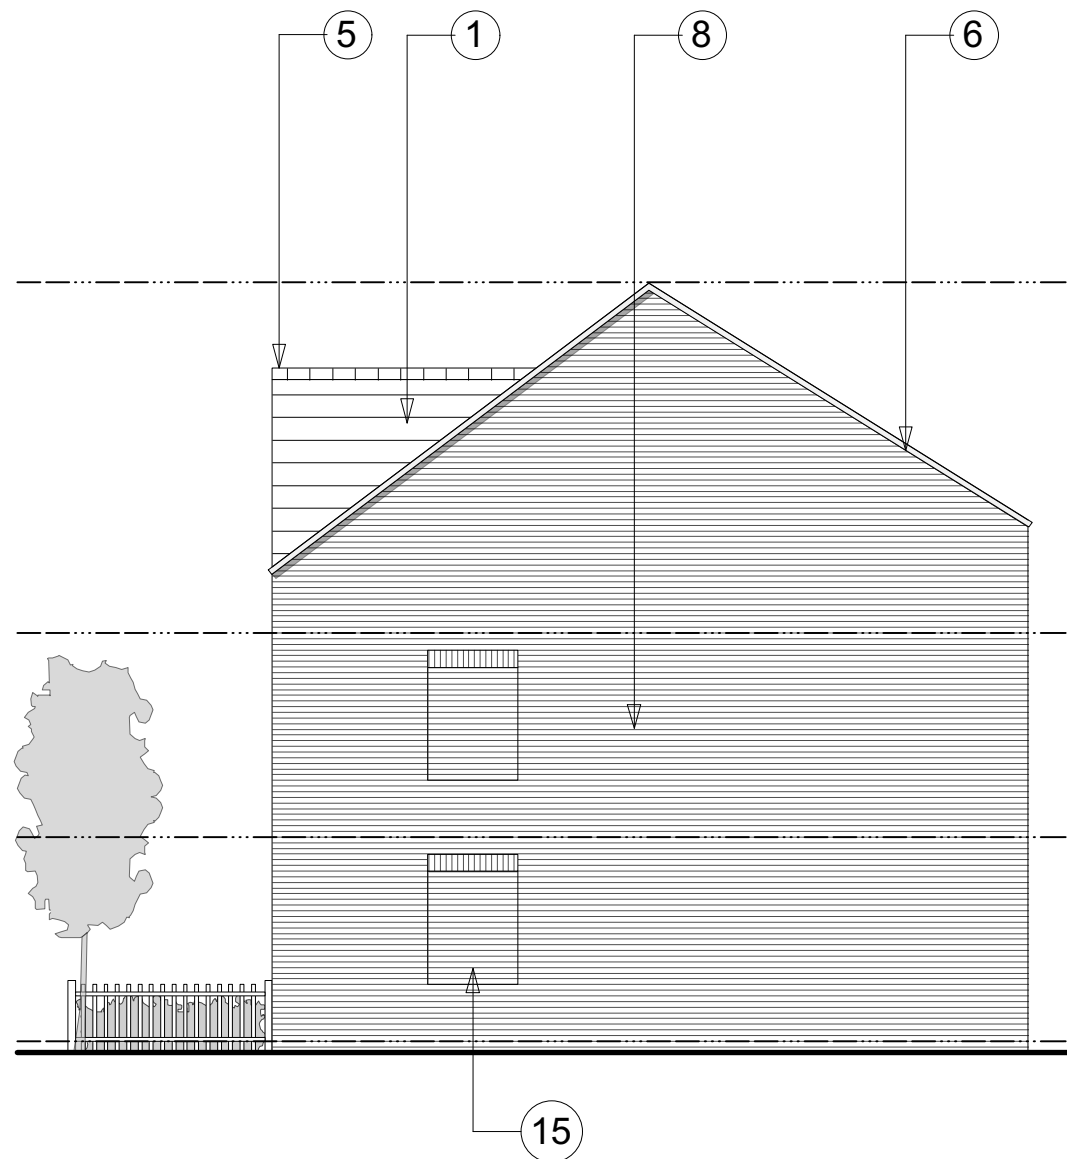
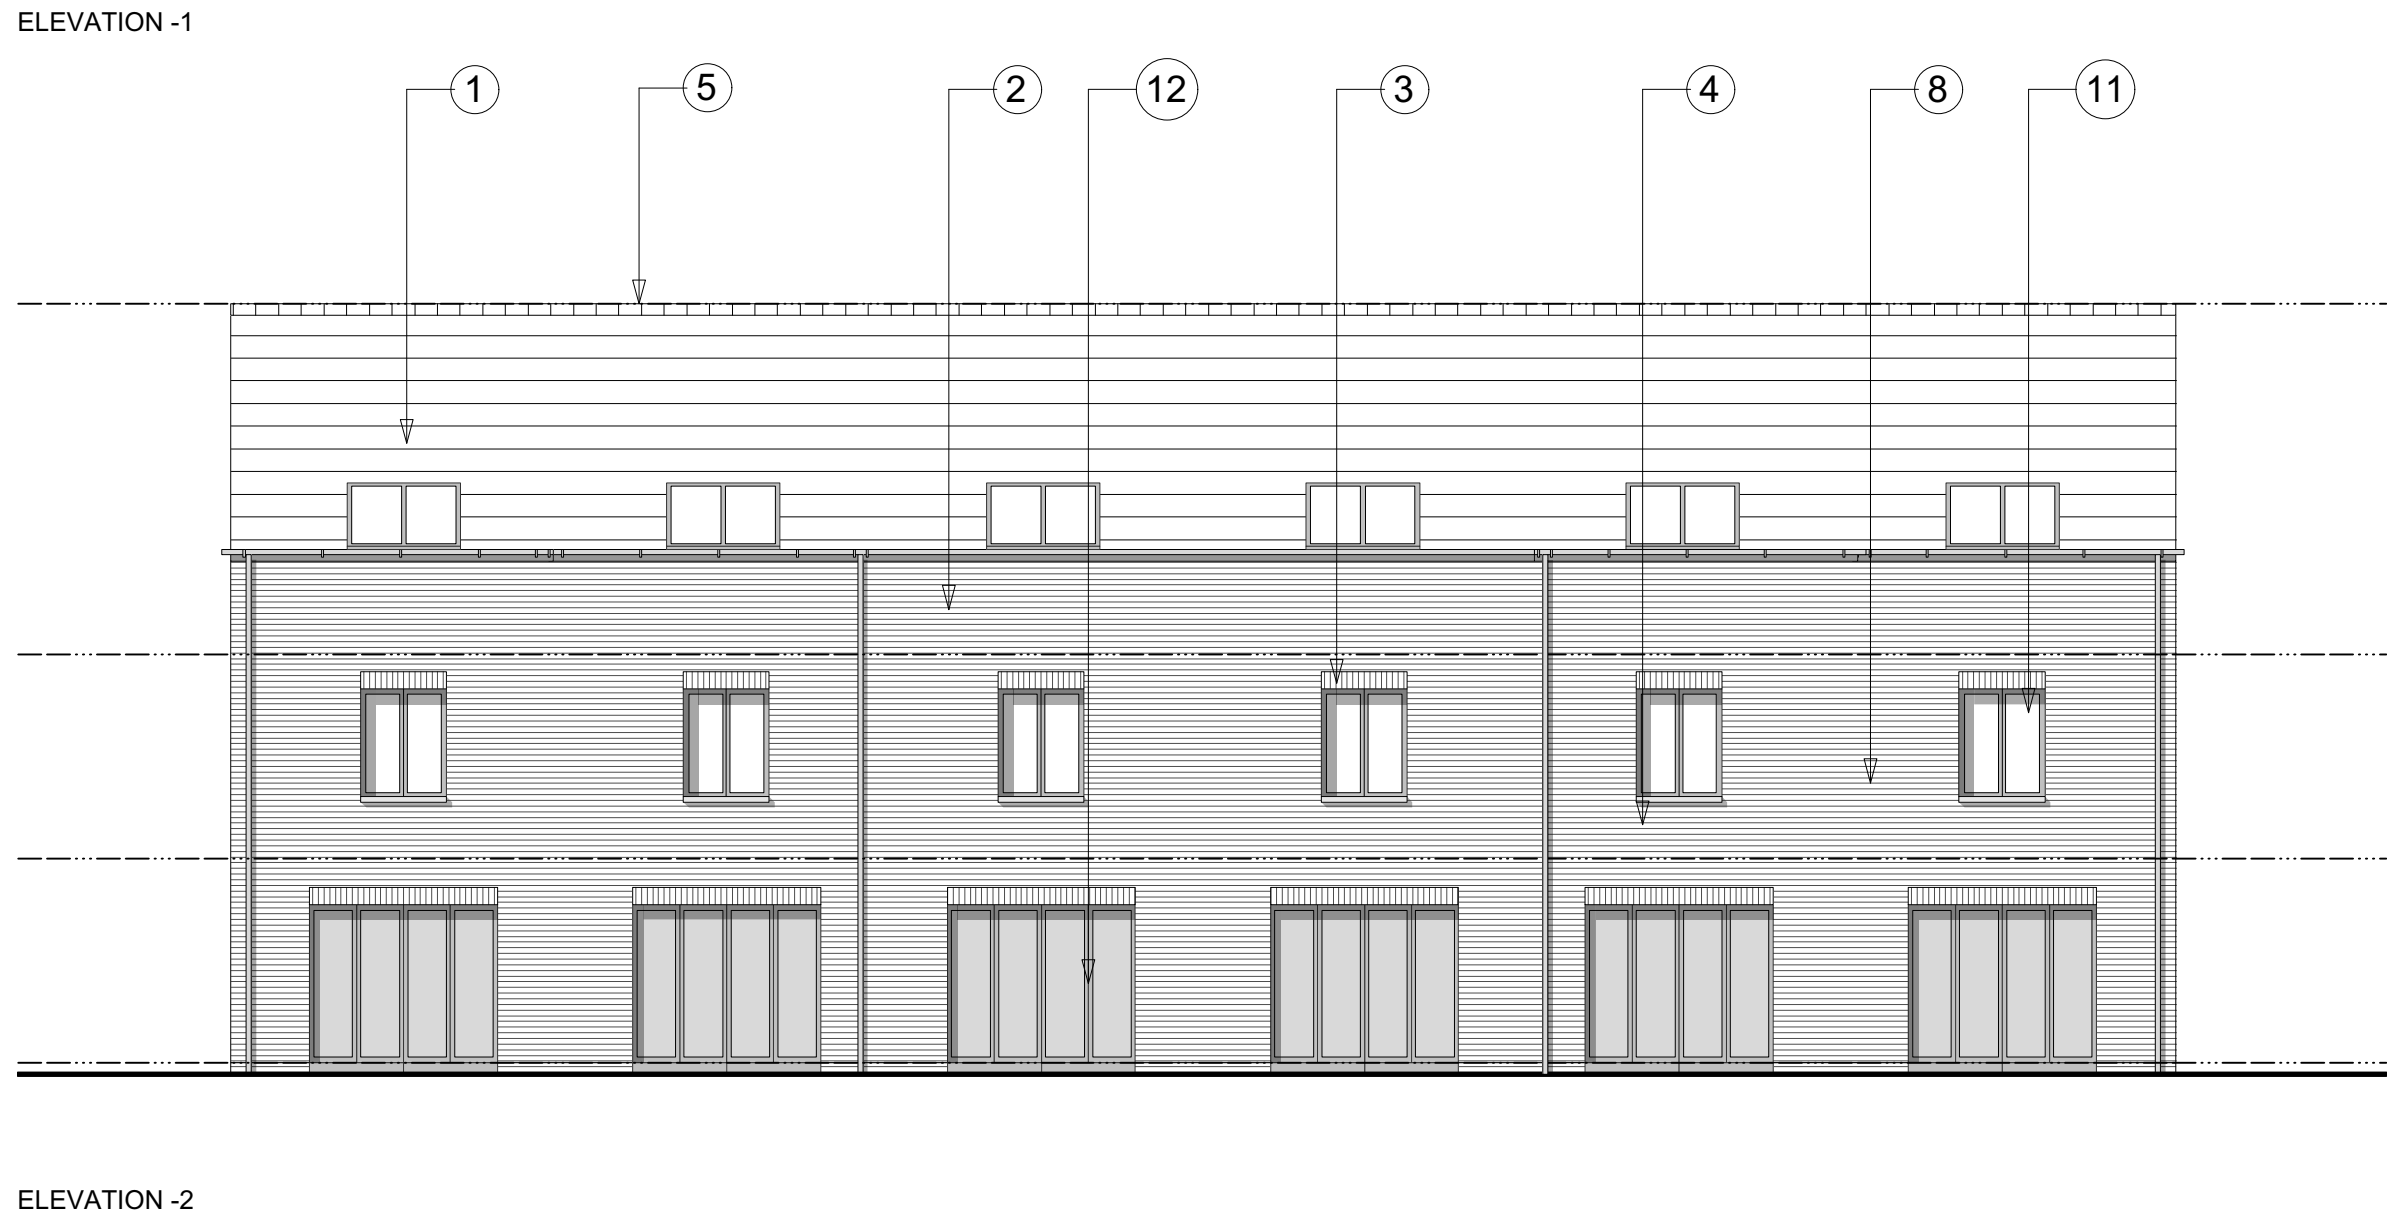


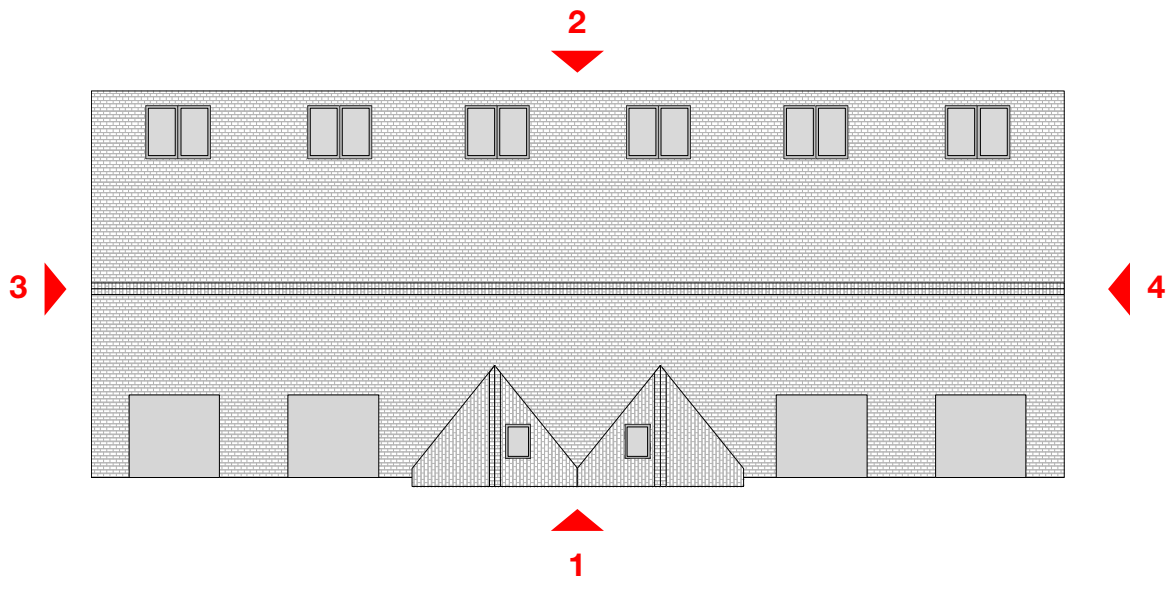

**Materials key:**

1. Grey/red roof tiles
2. Black rainwater goods
3. Soldier brick lintel
4. Pressed aluminium sill
5. Grey/red ridge capping
6. Grey/red dry verge
7. Aluminium clad dormers
8. Brick type 1
9. Brick type 2
10. Brick type 3
11. uPVC windows
12. uPVC rear door
13. Composite front door
14. Low level timber fence
15. Recessed panel
16. Low lvl timber gate
17. Cast stone sill
18. Brick clad dormer
19. Sectional overhead aluminium garage door
20. Brick boundary wall

**BLOCK TYPE A ELEVATIONS**  
1:100

PLANNING

IMPORTANT NOTES:

| REVISION | DATE     | DESCRIPTION                              |
|----------|----------|------------------------------------------|
| C        | 20/02/25 | REMOVED TRANSOM, GUARDING TO BE INTERNAL |
| B        | 27/01/25 | ANNOTATIONS ADDED                        |
| A        | 08/10/24 | GENERAL AMENDMENTS                       |

|                                           |                   |
|-------------------------------------------|-------------------|
| CLIENT: VIEWS                             |                   |
| PROJECT: PROPOSED RESIDENTIAL DEVELOPMENT |                   |
| ADDRESS: BURNAGE CRICKET CLUB             |                   |
| DRAWING TITLE: BLOCK TYPE A ELEVATIONS    |                   |
| SCALE: 1:100                              | DATE: AUGUST 2024 |
| DRAWING NO: A815_P_410C                   |                   |

**OLLIER SMURTHWAITE ARCHITECTS**

40 King Street, Manchester, M2 6BA  
T 0161 883 0838  
P 0161 883 0839  
E mail@olliersmurthwaite.com