



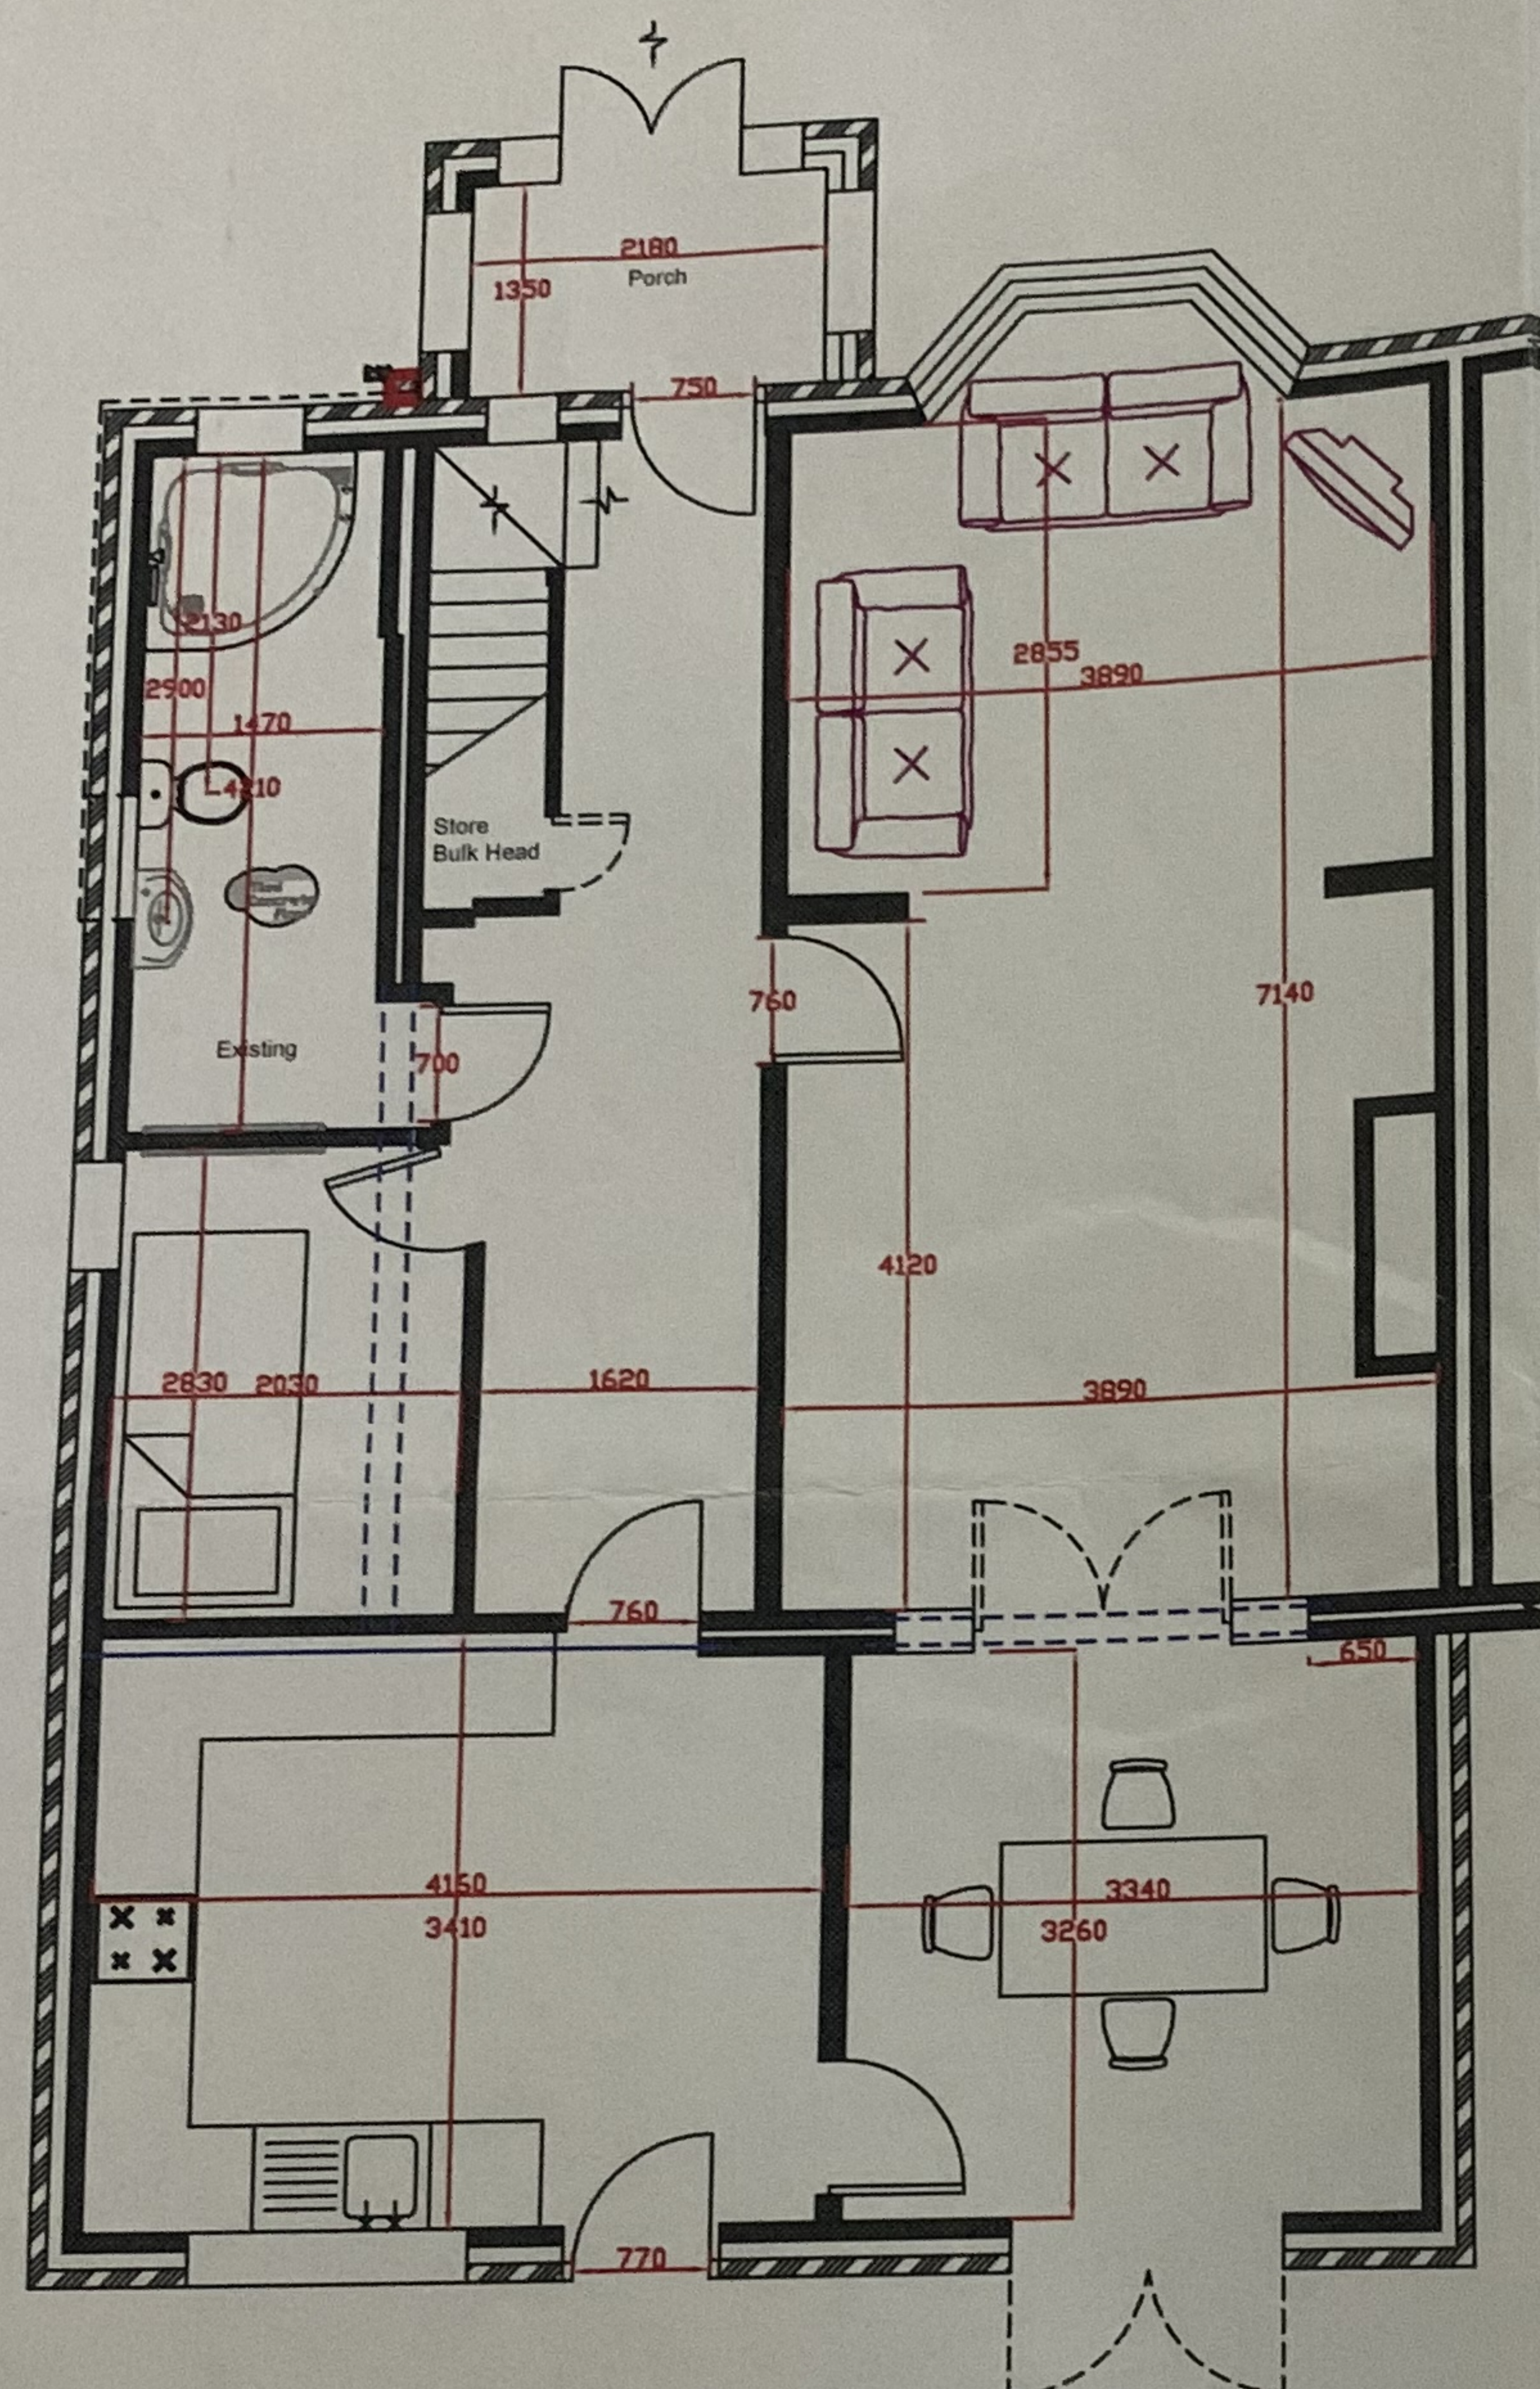

EXISTING.

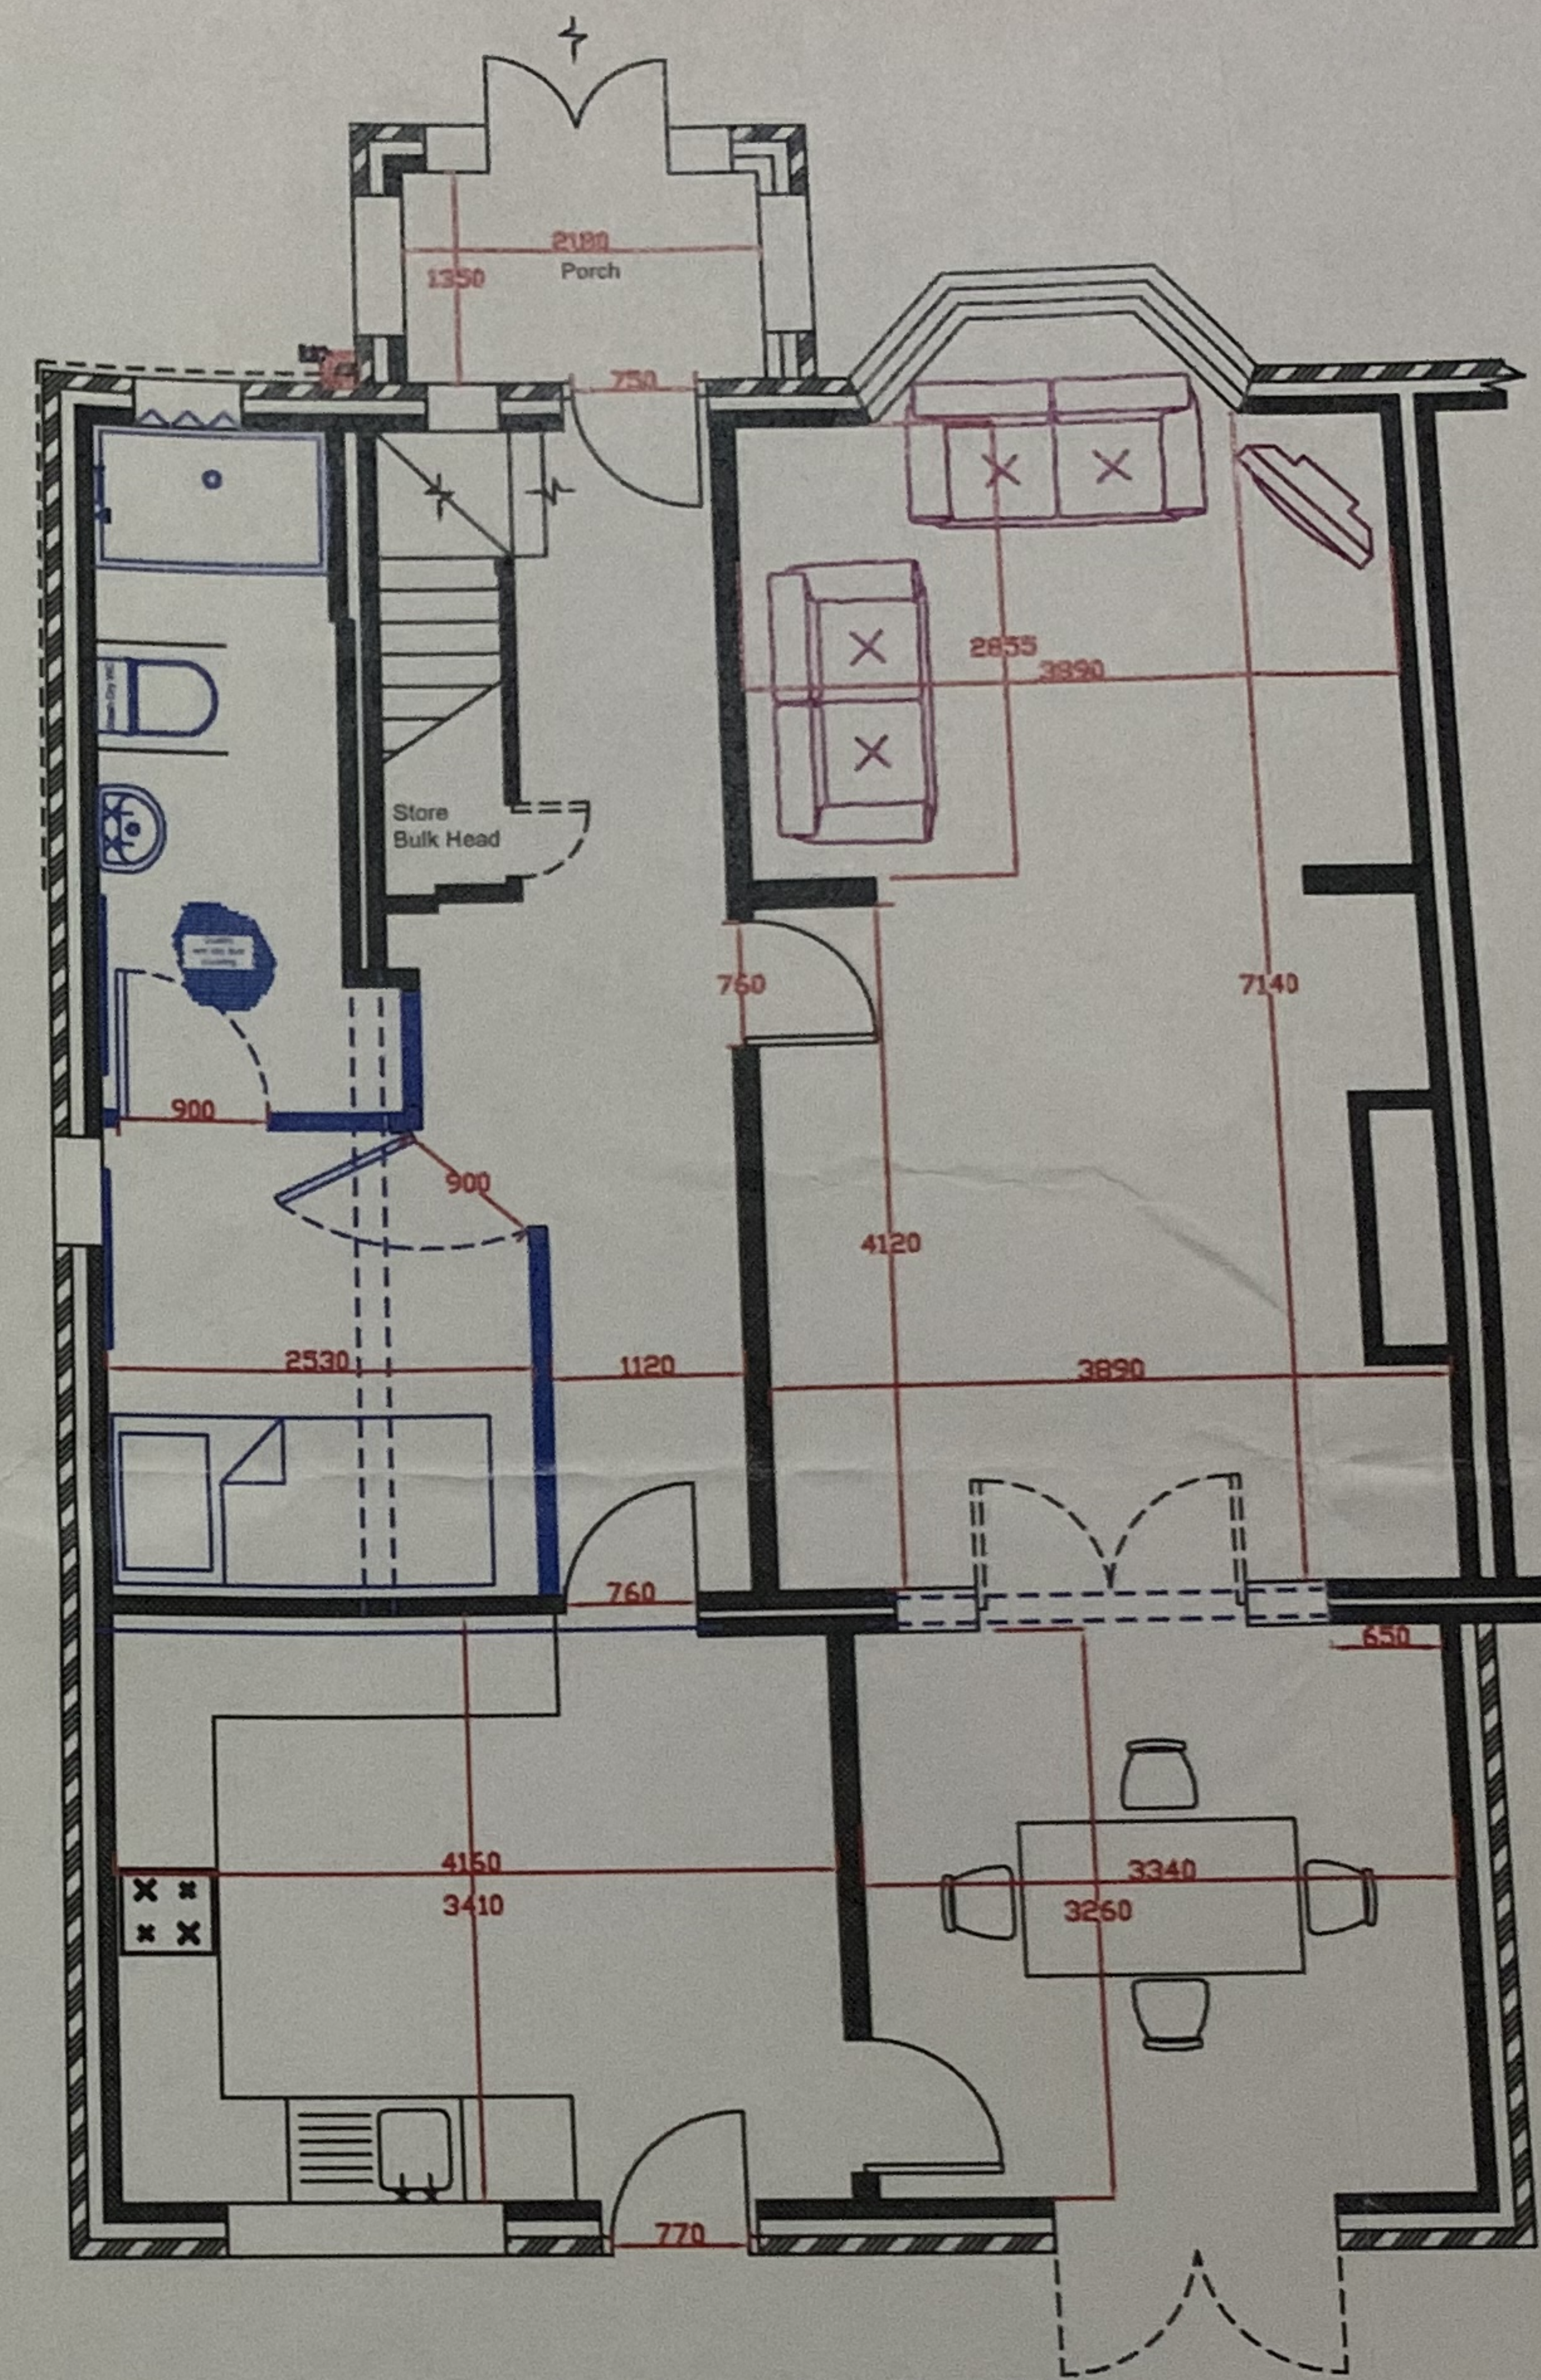

PROPOSED.

- Provision of an Impey shower former 900 x 1500 (cut to size).
- S/F 550 Wall Mounted WHB.
- S/F wash dry wc.
- S/F Mira Mixer Type Shower.
- Enclosed Light fitting.
- S/F S.E.L.V extractor fan.
- S/F grab rail to suit customer.
- S/F floor to ceiling weighted shower curtain.
- S/F Modesty Curtain

Manchester Services for Independent Living
(MSIL)
Unit 1, 29 Poland Street, Ancoats, Manchester, M4 6AZ.

15 Haversham Road
Manchester
M8 4JB.

Drawn By:
AW

Scale:
NTS

Date:
10/06/19

Drawing No:
1

M.S.I.L.
Manchester Services for Independent Living
(Formerly M.E.A.P)