


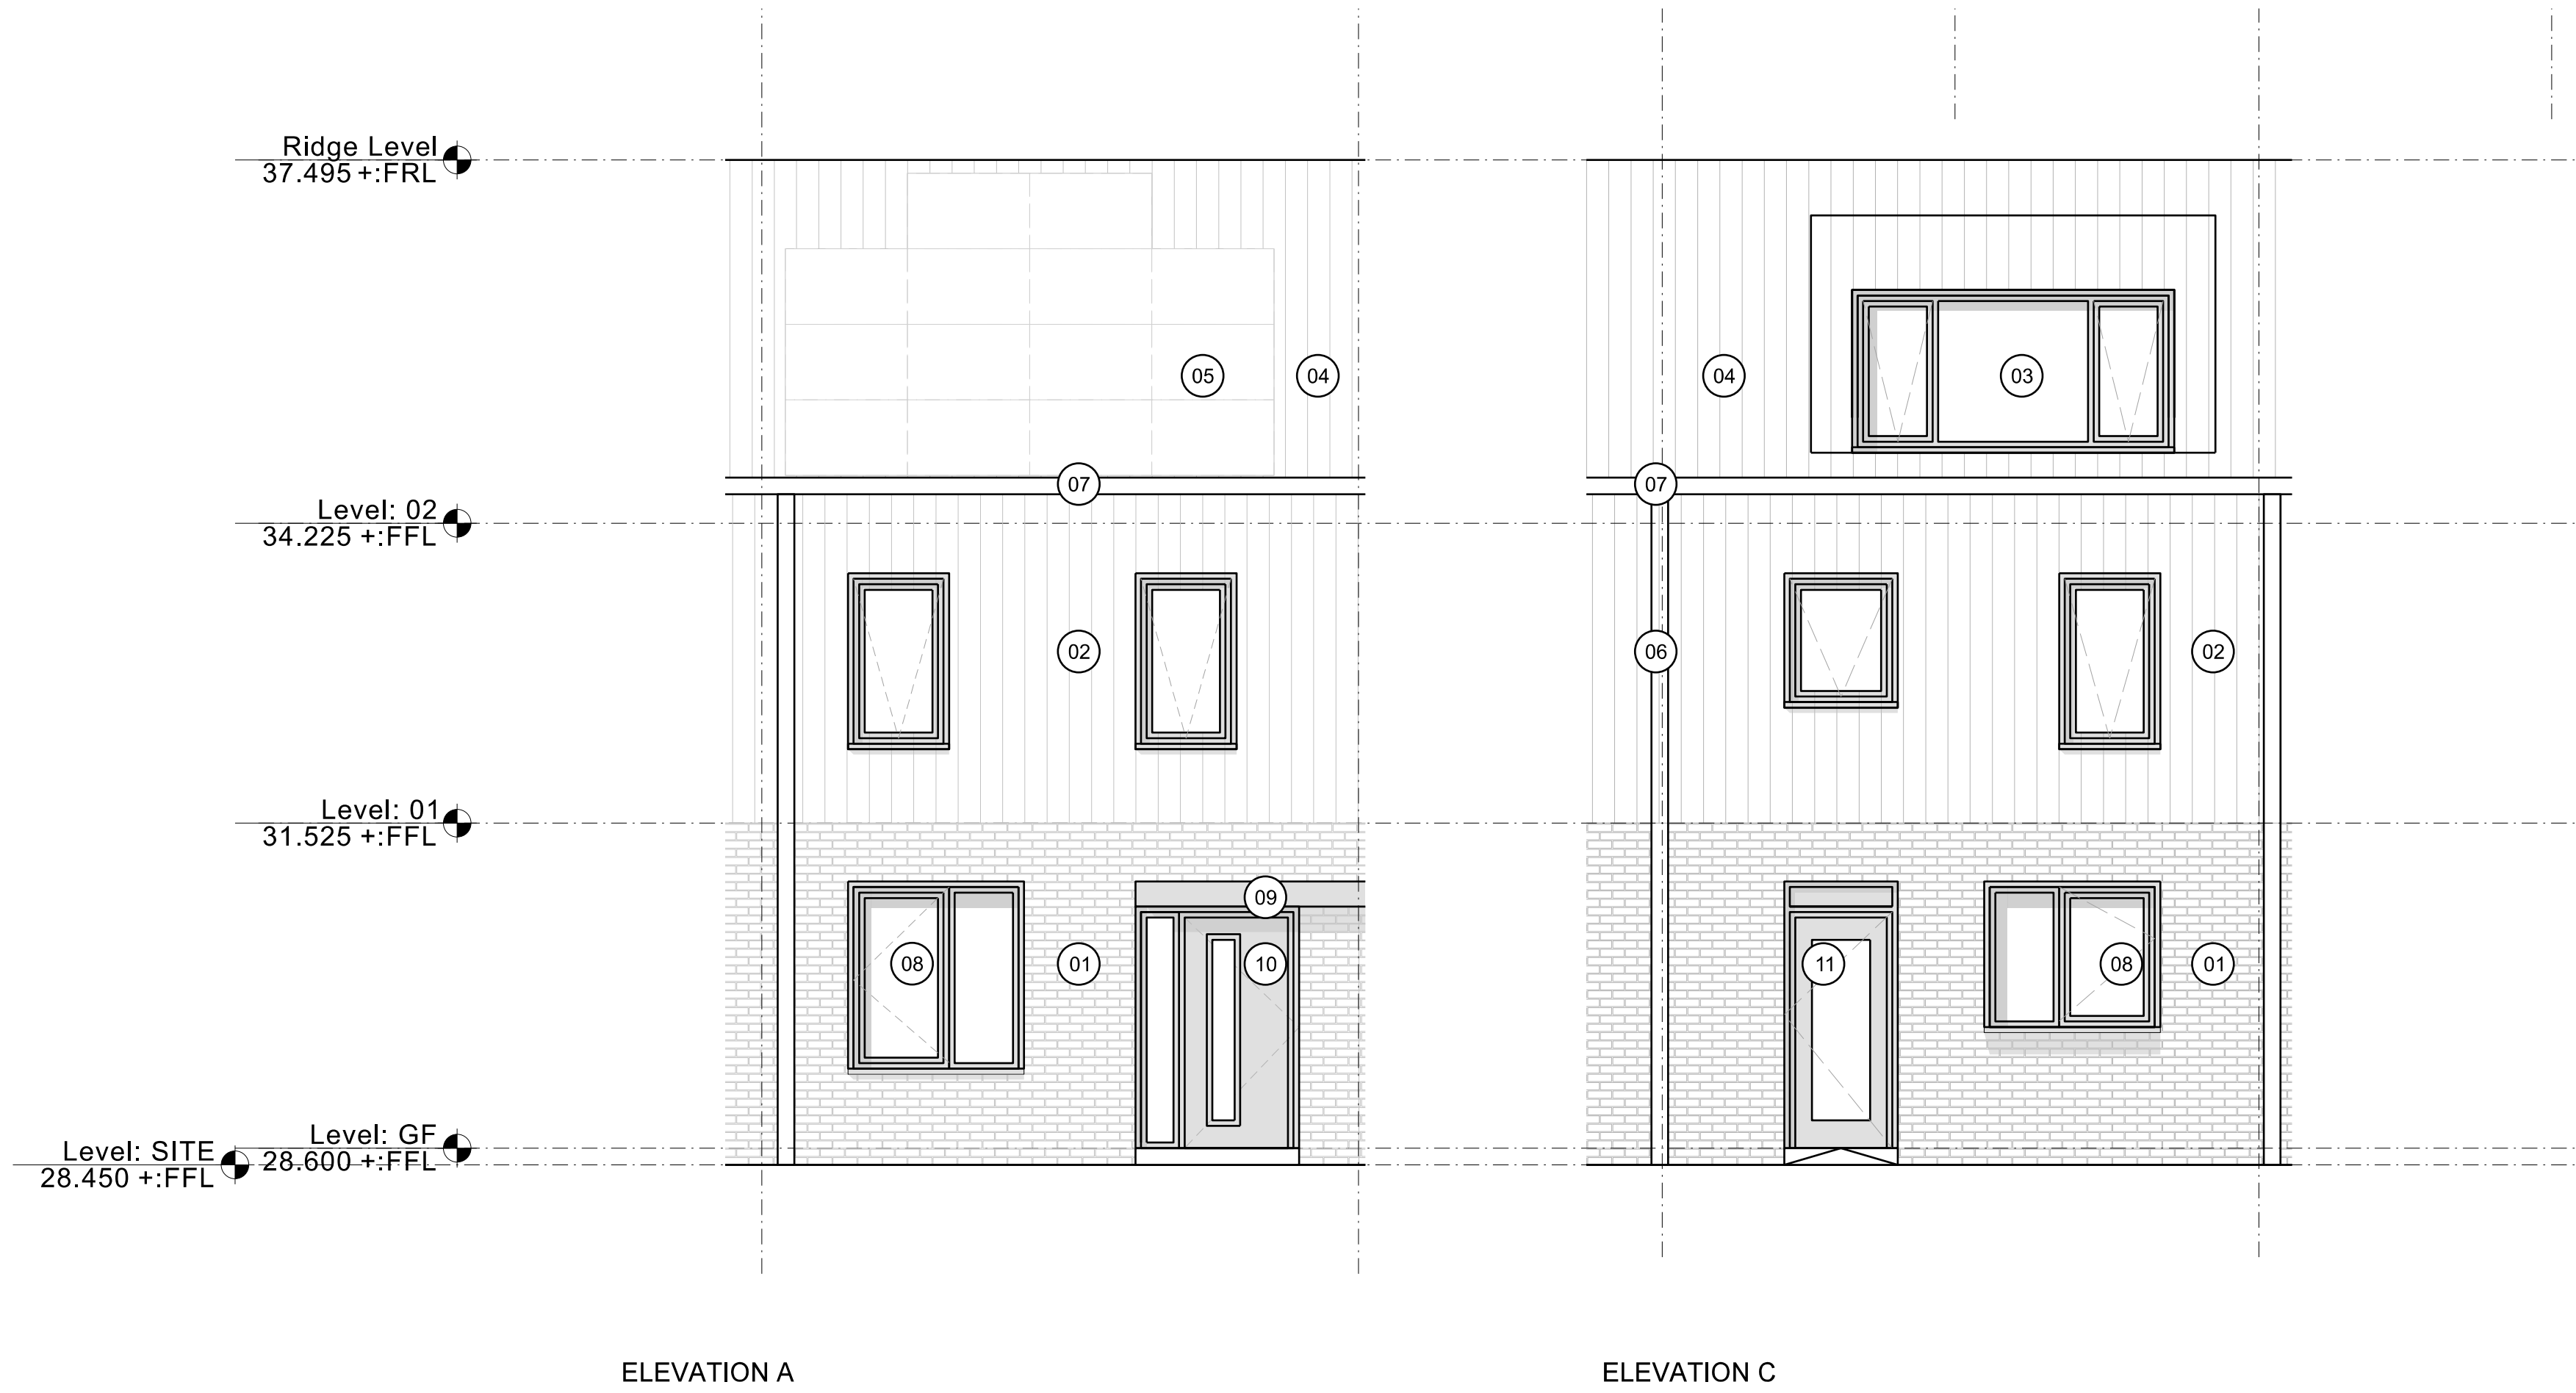

Copyright of this drawing is vested in 5plus Architects and it must not be copied or reproduced without written consent. All alterations only are to be taken from this drawing. DO NOT SCALE OFF THIS DRAWING P. IN COURT. A06

All contractors must take the site and be responsible for taking and checking all dimensions relative to their work. Notes and checks are to be taken of any variation between drawings and site conditions.

Electronic data drawings based on 'read only' and should not be interpreted for measurement. All dimensions and levels should be 'read only' from those values stated & not on the drawings.

KEY PLAN:

Area in abeyance.

Revision.


NOTE:

Drawing based on survey information by others.


Drawing to read in conjunction with Landscape (TPM) information and Transport (SK) information.

(Please print in colour)

Application Boundary

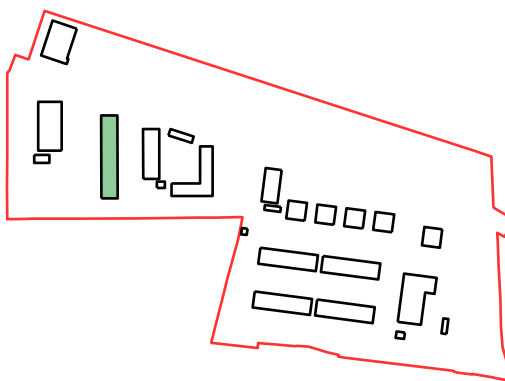

Key Plan:

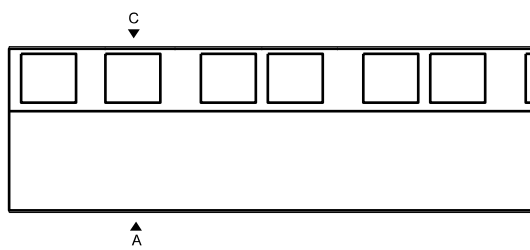

Materiality Key:

- 01 Buff Brickwork with colour match mortar - Stretcher bond
- 02 Vertical Composite Black Timber Board Cladding
- 03 Dormer Window
- 04 Metal Standing Seam Roof - Black
- 05 PVs
- 06 Rainwater Pipe Colour Black
- 07 Exposed Gutter- Black
- 08 Triple Glazed Window System - colour coated, Black/ Dark Buff
- 09 Metal Canopy- colour coated, Dark Buff
- 10 Entry door with vision panel- Vertical Composite Black Timber Board Cladding
- 11 Metal Door with vision panel - colour coated, Dark Buff
- 12 Boundaries- Refer to Landscape Architects Drawings

B 19/12/24 Planning Issue
A 05/12/24 Planning Draft Issue
- 25/11/24 Planning Draft Issue

REV: DATE: DETAILS:

5plus architects

4th Floor
The Hive
47 Lever Street
Manchester
M1 1FN

+44 (0)161 228 0211

PROJECT: Ryebank Road Chorlton

TITLE: Private Sale Houses - Mid Terrace (HT 1B - 3 Bed)

Proposed Elevation & Section

SCALE: 1:50 @ A1 ORIGIN DATE: 25/11/24 DRAWN: FP CHECKED: RK

STATUS: PLANNING

PROJECT DRAWING NO: 05476 5PA-B4B-ZZ-DR-A-042200

REV: B

Architecture | Masterplanning | Interiors | Graphics | Branding